




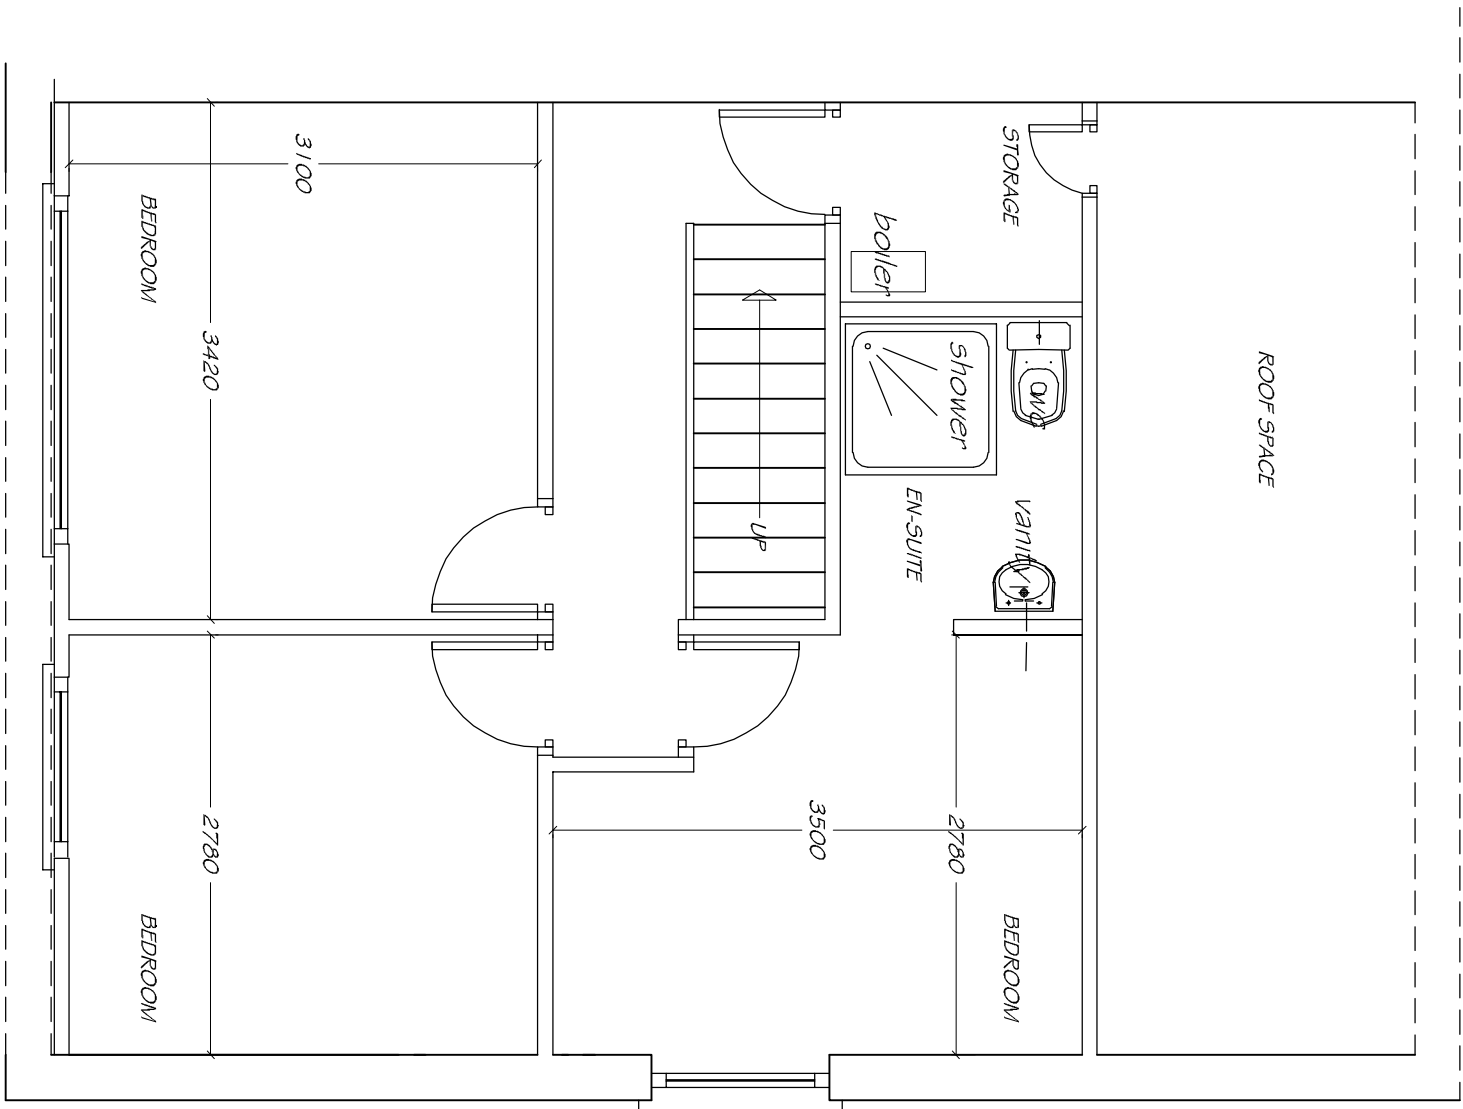


EXISTING FIRST FLOOR PLAN 1:50

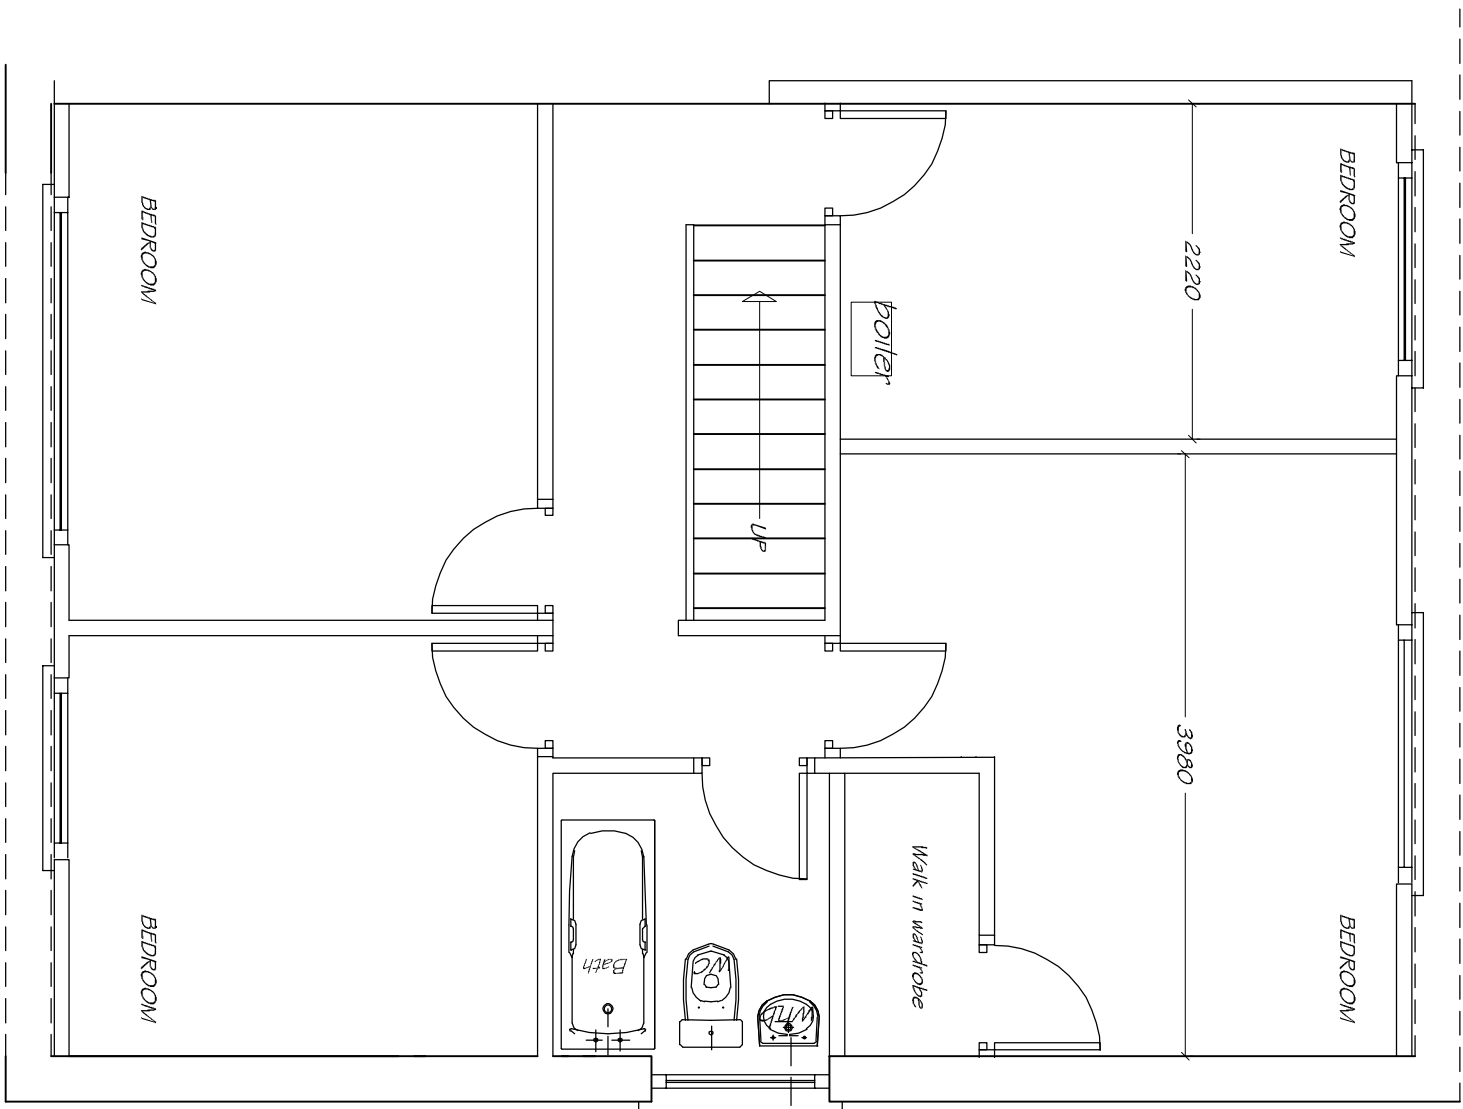


PROPOSED FIRST FLOOR PLAN 1:50

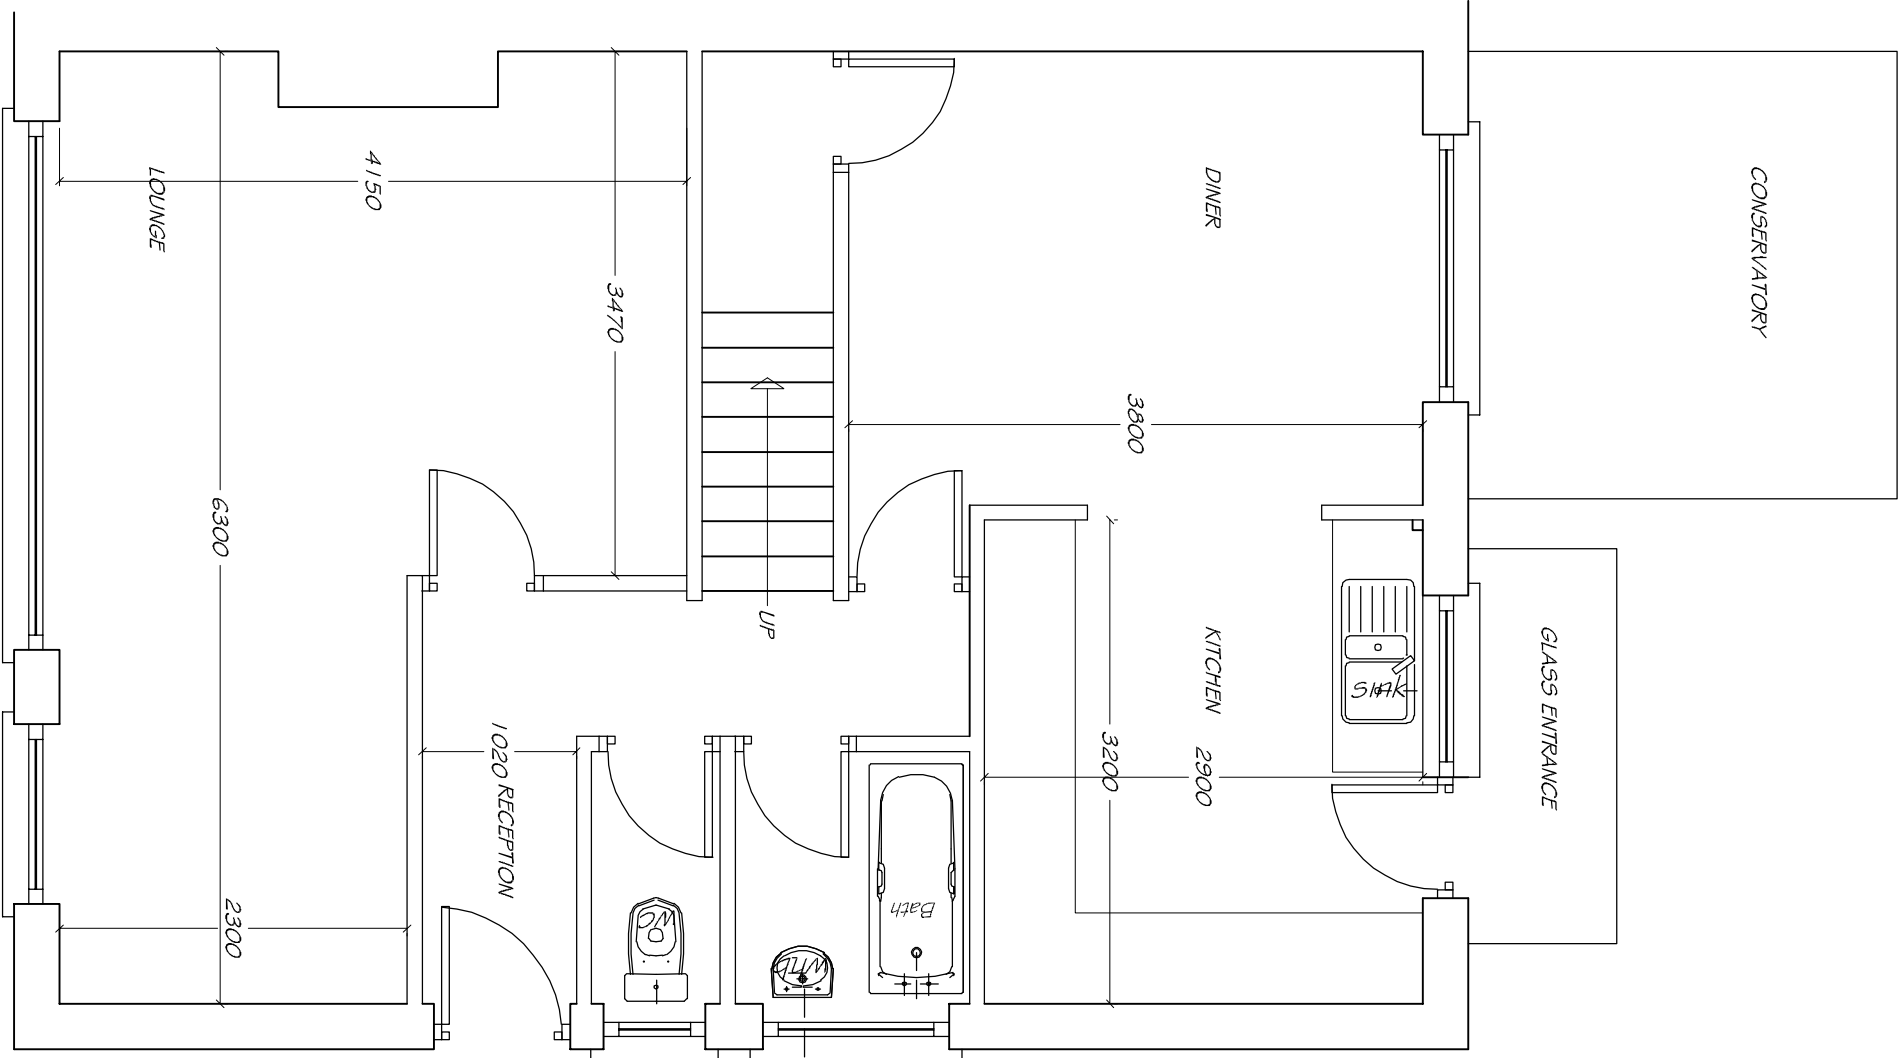


EXISTING GROUND FLOOR PLAN 1:50

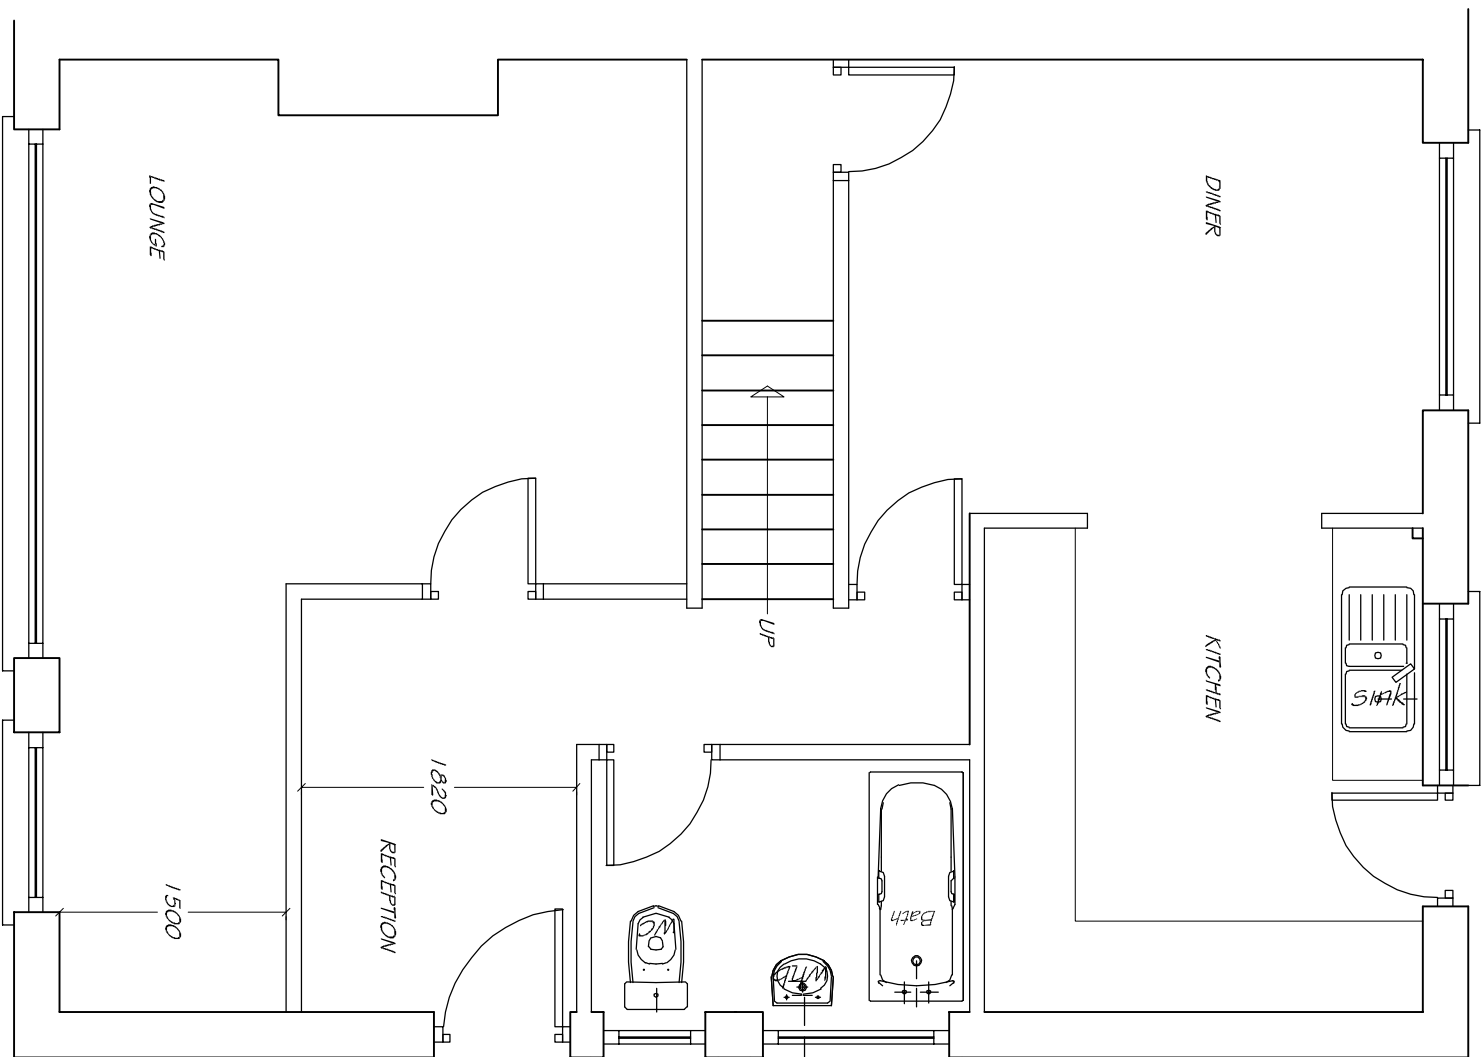


PROPOSED GROUND FLOOR PLAN 1:50

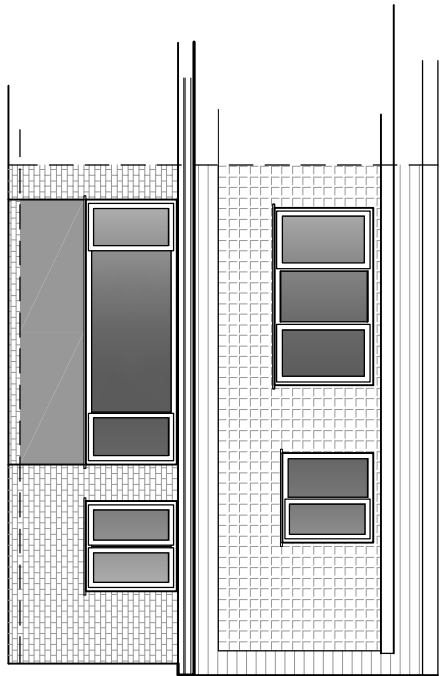


EXISTING FRONT ELEVATION 1:50 (Unaltered)

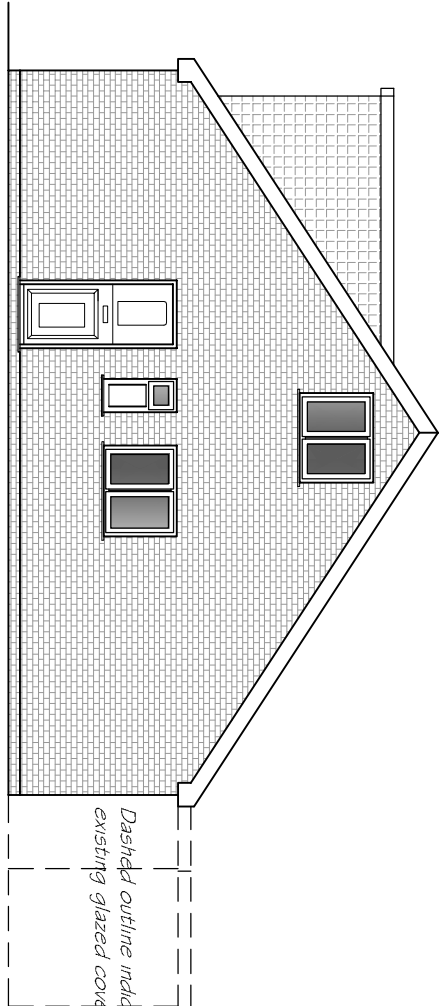


EXISTING SIDE ELEVATION 1:100

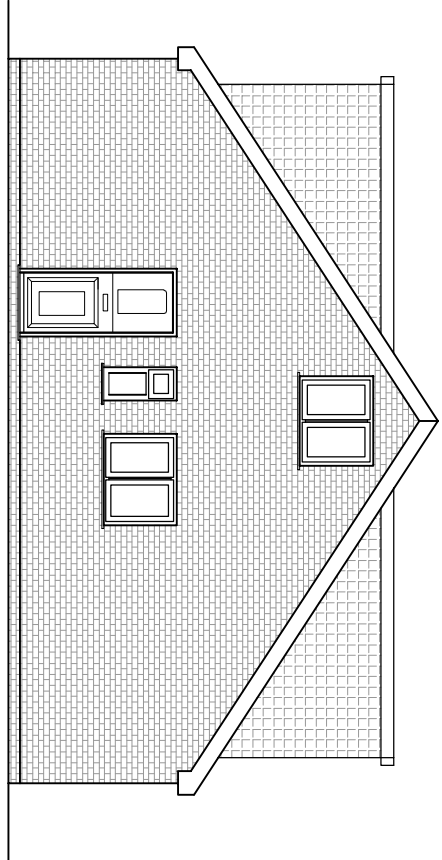


PROPOSED SIDE ELEVATION 1:100

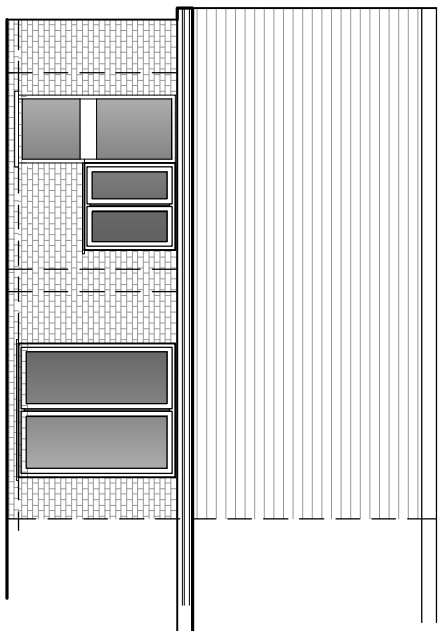


EXISTING REAR ELEVATION 1:100

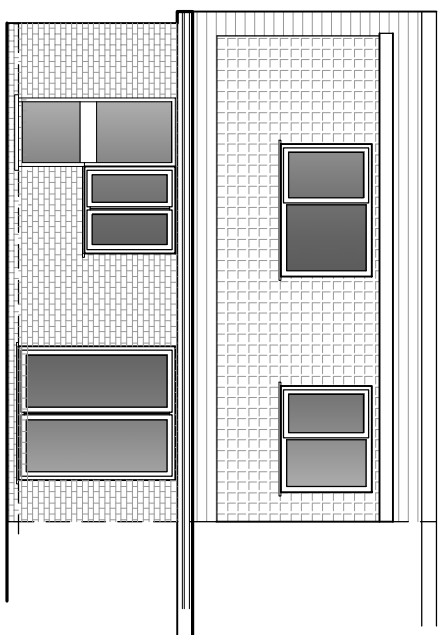

PROPOSED REAR ELEVATION 1:100

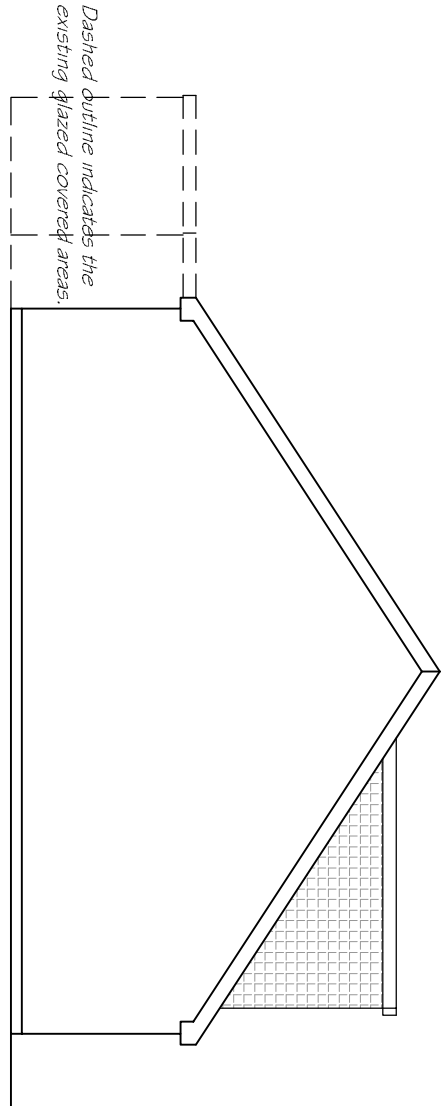

EXISTING SIDE ELEVATION 1:100

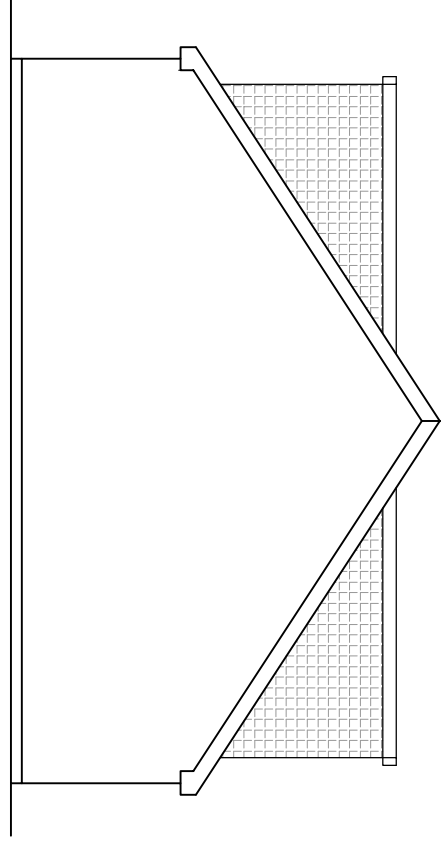

PROPOSED SIDE ELEVATION 1:100

EXTERNAL FINISHES
Roof:
Polyroof fibre/glass system as existing.
Rainwater Goods:
UPVC to match those that exist.
Windows:
UPVC to match those that exist.
Dormer Walls:
Concrete hanging tiles to match the existing.



LOCATION PLAN 1:1250

Client:
STEPHANIE NEUVIRTOVA

Project:
PROPOSED REAR DORMER EXTENSION AT: 23, SALISBURY CLOSE, SHIRLEY GDNS, HEOLGERRIG, MERTHYR TYDFIL

Drawing Title:
PROPOSED PLANS & ELEVATIONS

Date:
FEB 2021