




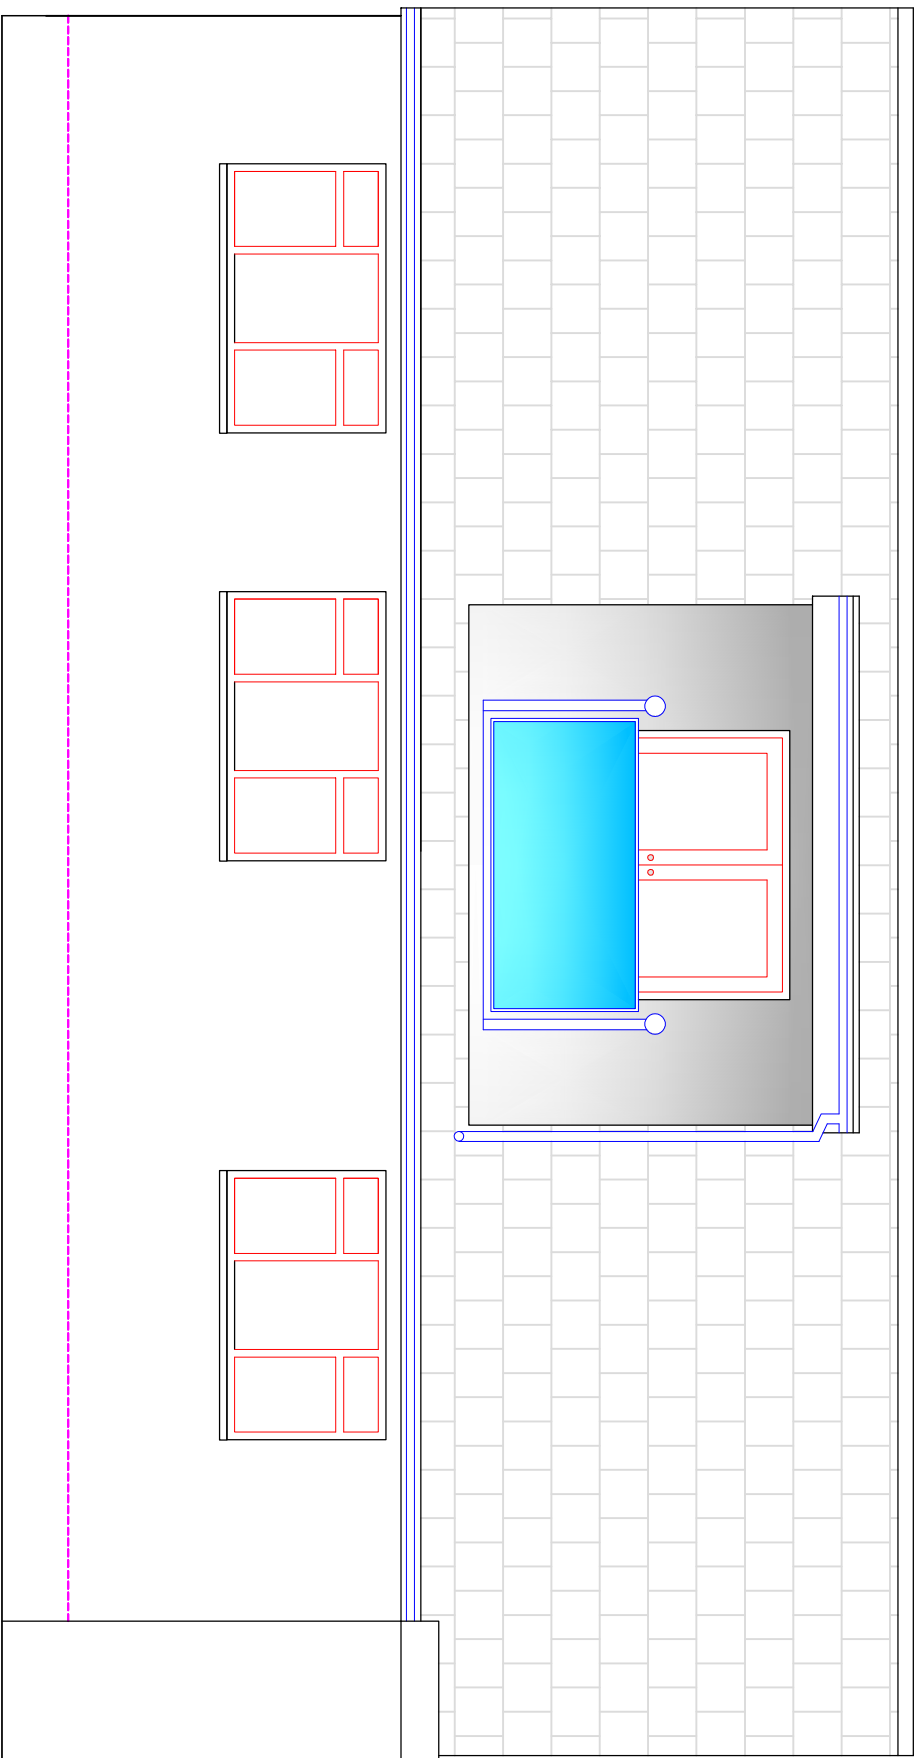


Proposed Rear Elevation
1:50

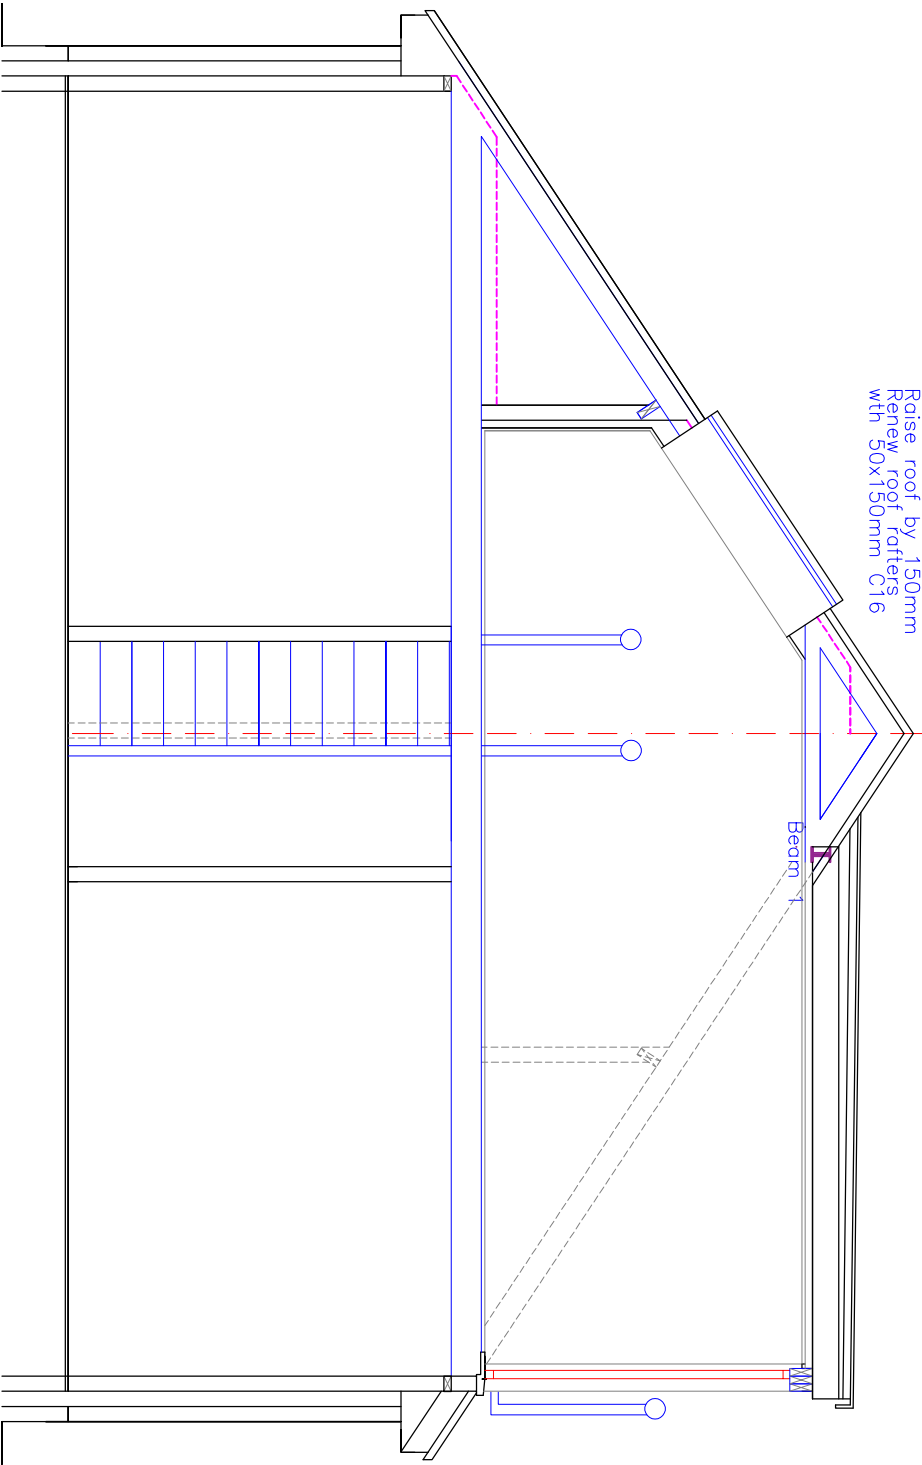


Proposed Section
1:50

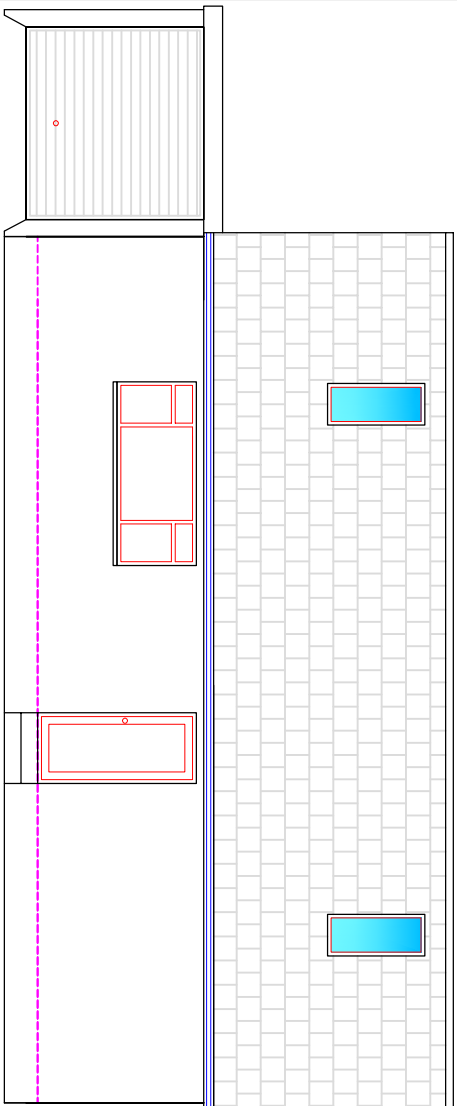


Proposed Front Elevation

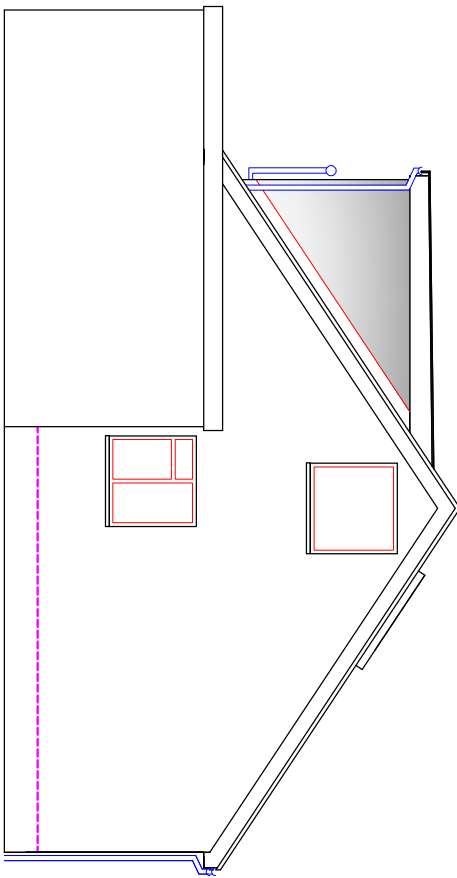


Proposed Side Elevation

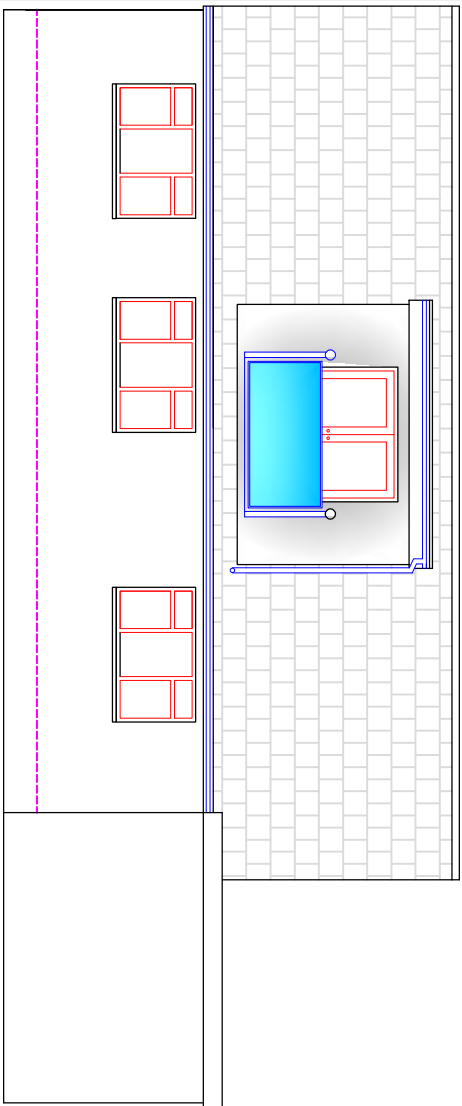

Proposed Rear Elevation

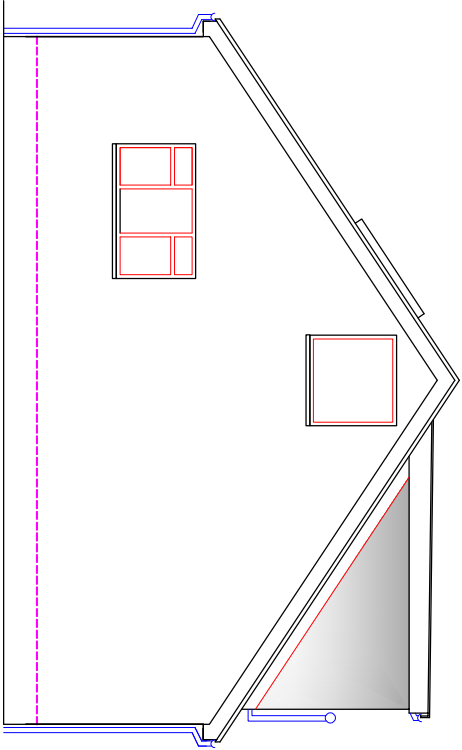


Proposed Side Elevation

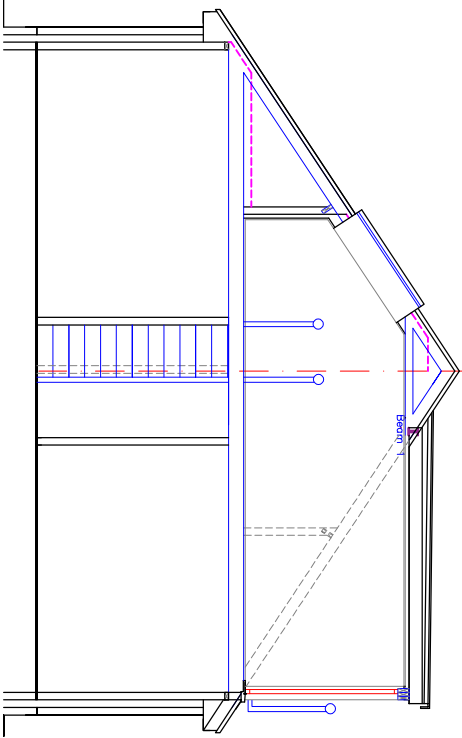


Proposed Section


Raise roof by 150mm
Renew roof rafters
with 50x150mm C16

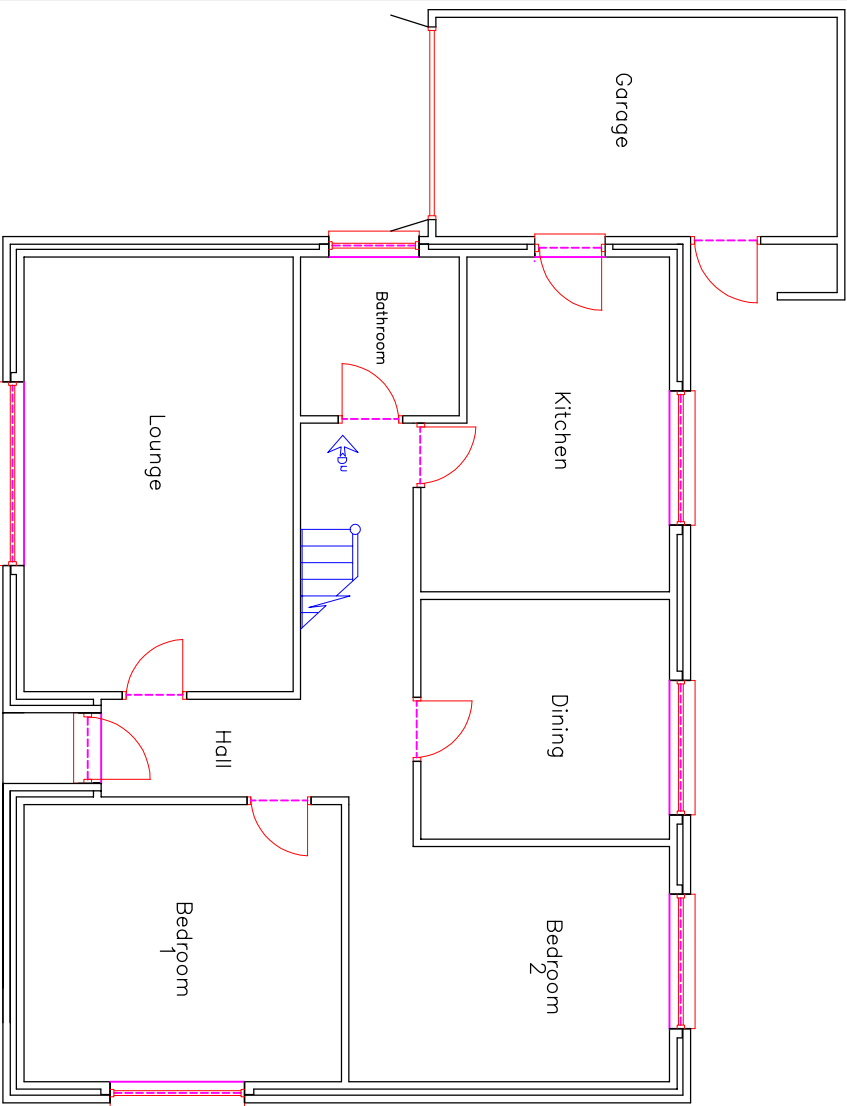

Proposed Ground Floor Plan

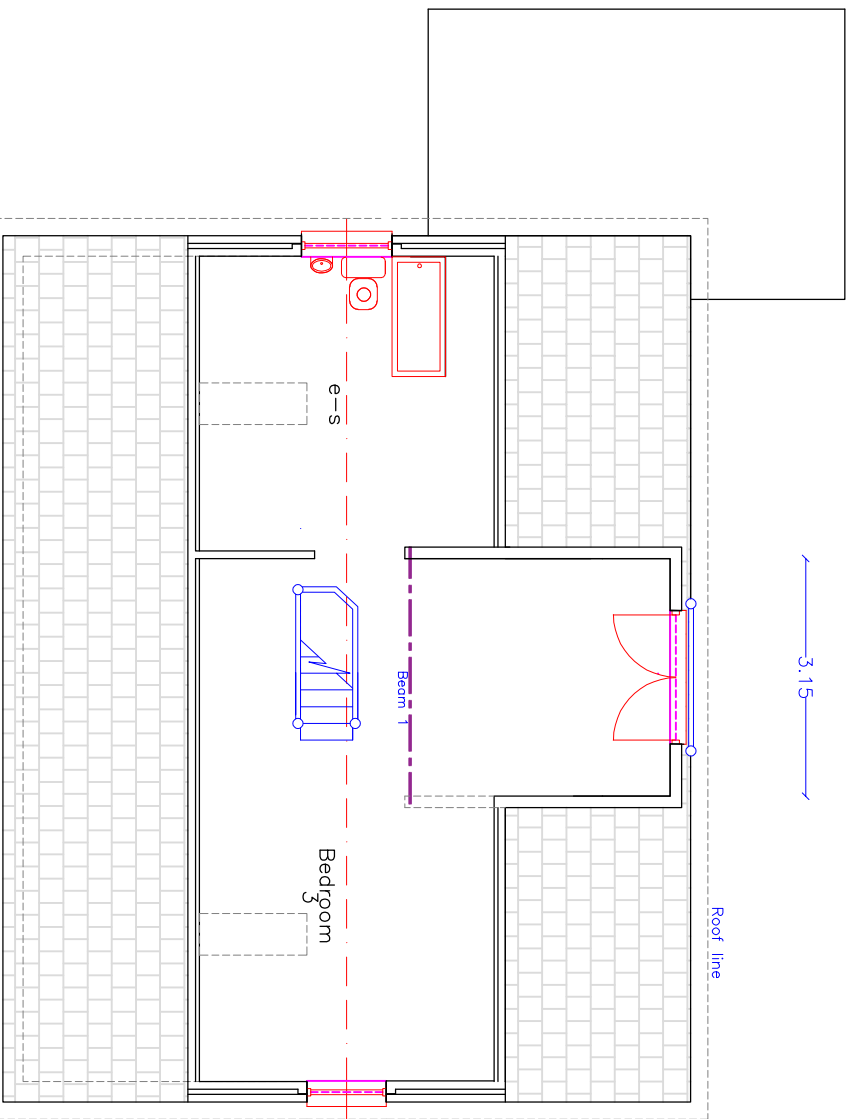

Proposed First Floor Plan

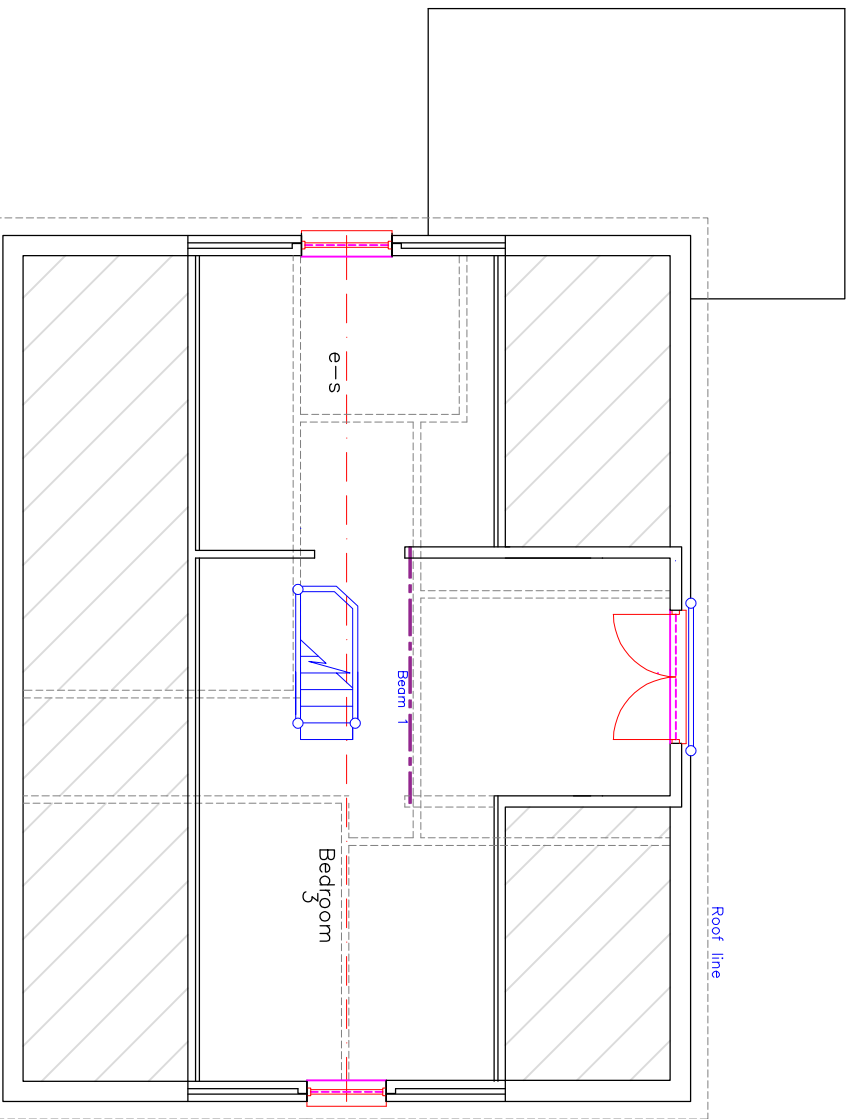

Proposed Structural First Floor Plan



Utopia Design

Architectural Services

Building Planning Application Support

Paul Thomas: BSc (Hons)

Email: utopiadass@hotmail.com

Tel: 01685 559230 Mob: 07908 725065

Drawing Status: FOR PLANNING/BUILDING FOR PURPOSES ONLY

Client

34, Pandy Close

Project
Merthyr Tydfil CF47 8PB

Proposed Loft Conversion
and Raising of Roof with

Front Elevation Roof Windows

Date
JUNE 2020

Title
Proposed Plans,
&
Sections

Scale
1:50

Paper
A2

Drwg No
PANDY 34 02B