




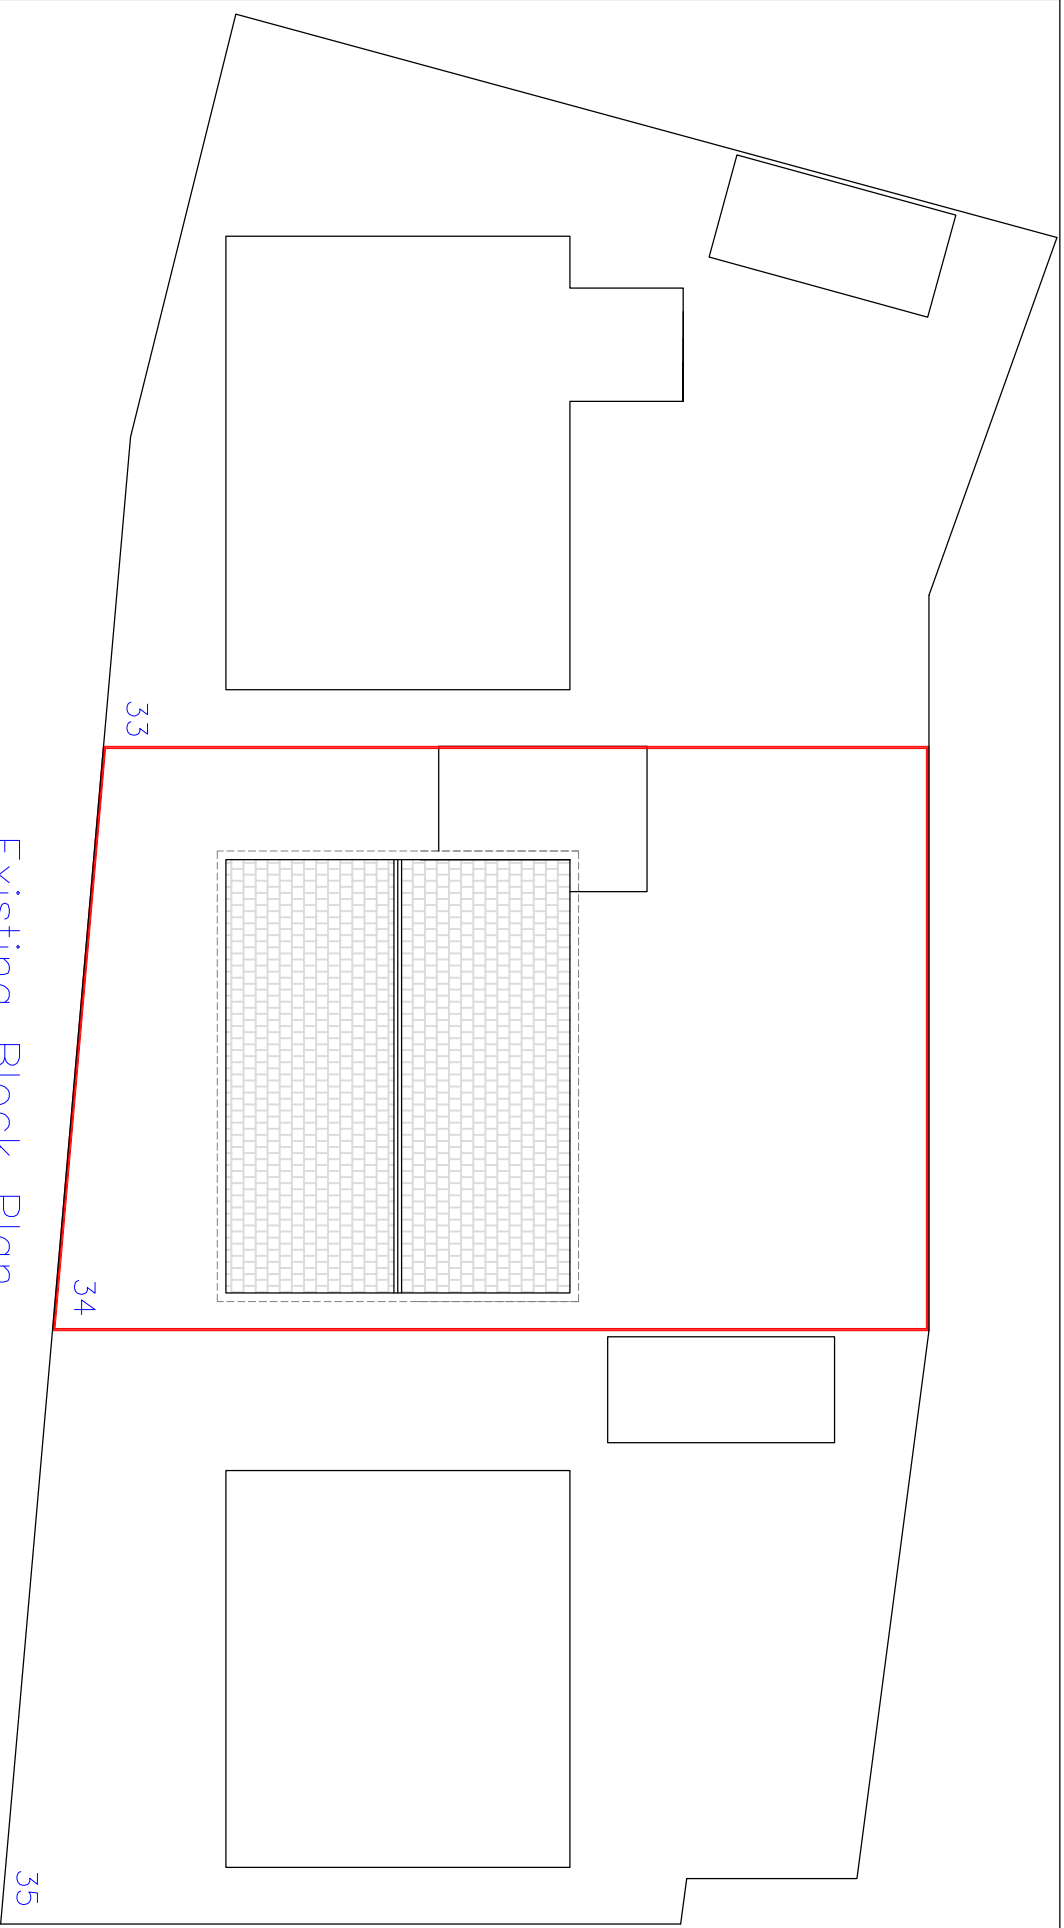


Existing Block Plan
1:200

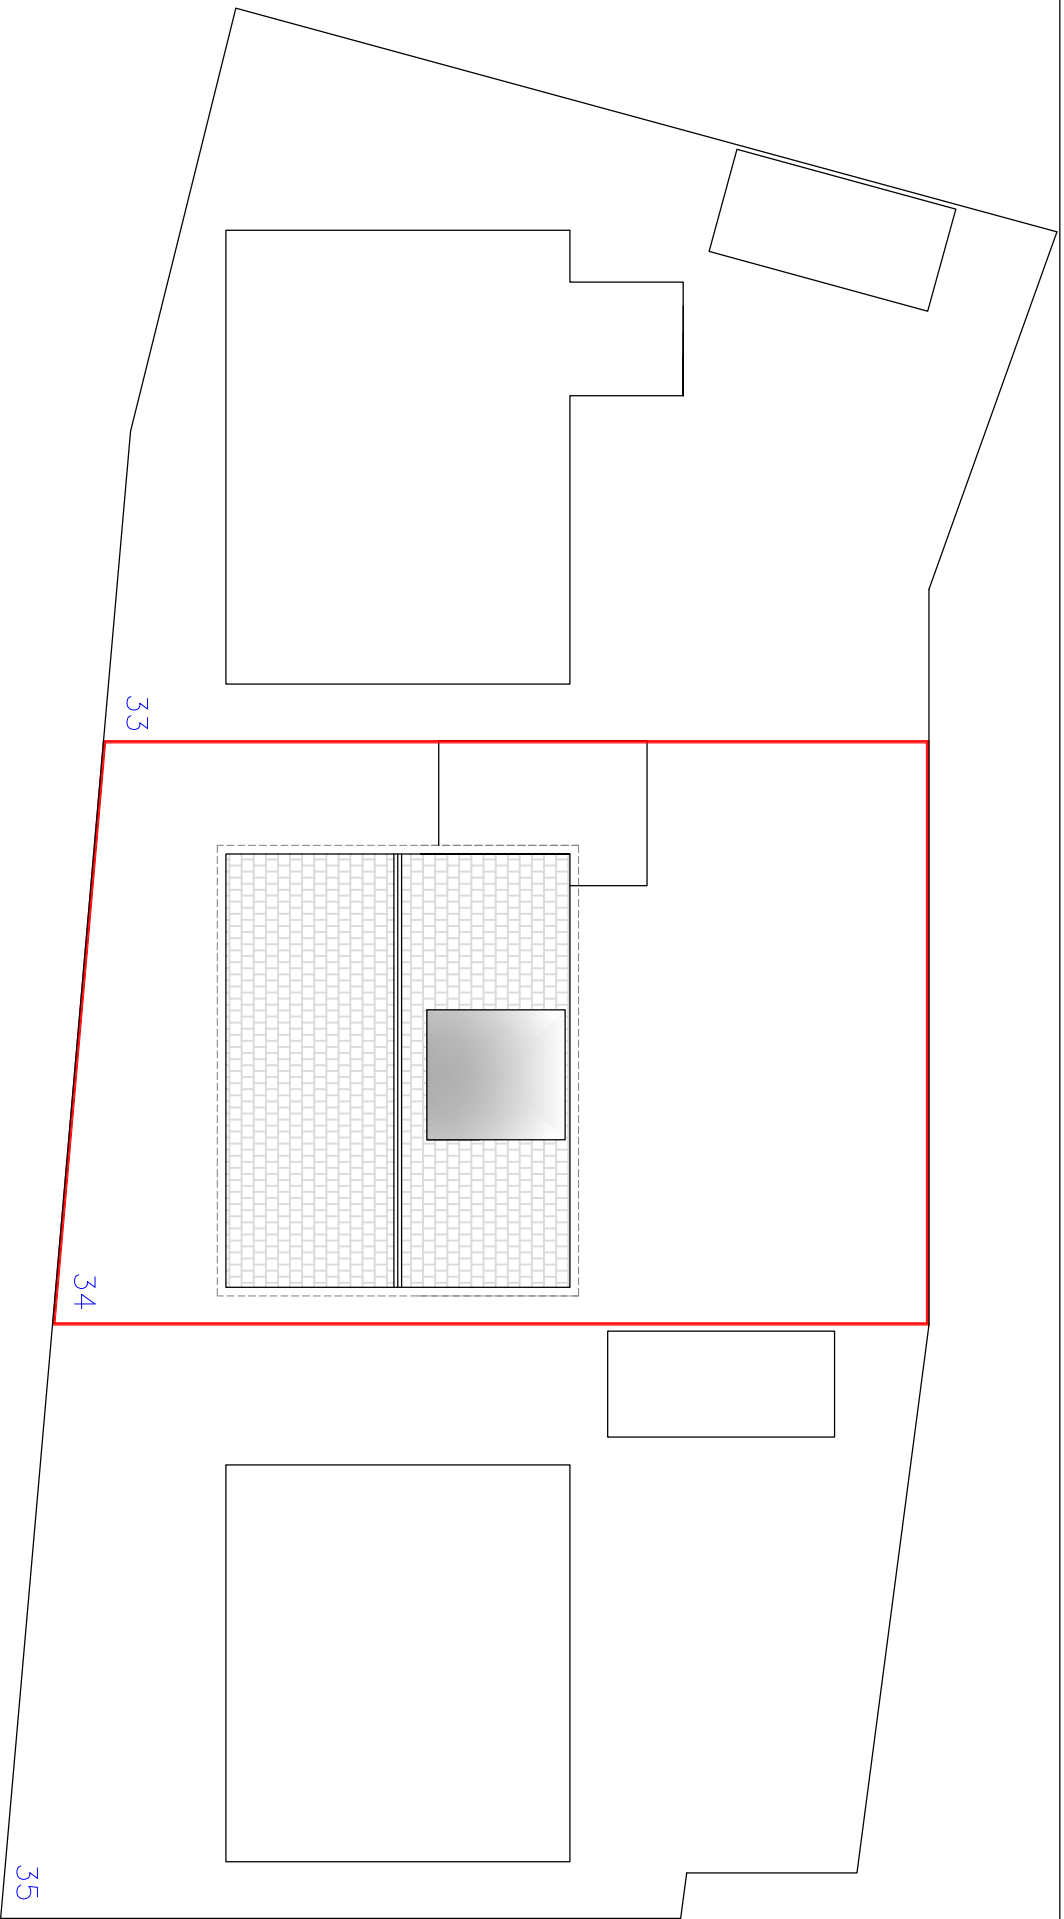


Proposed Block Plan
1:200

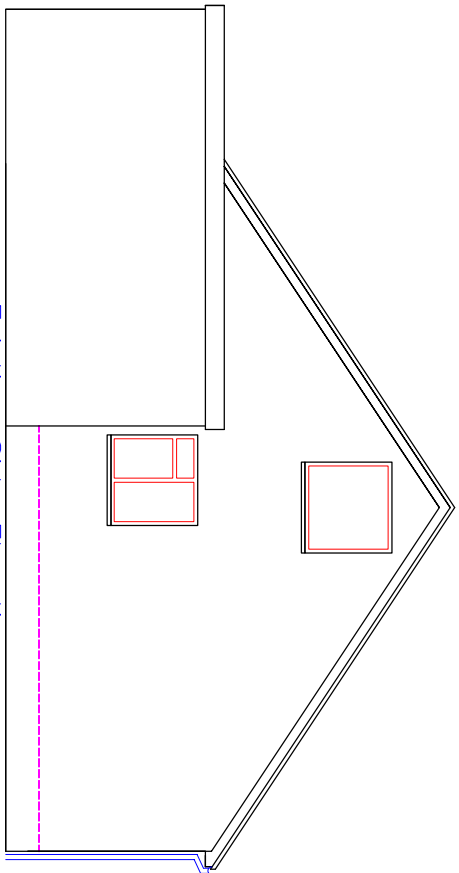


Existing Side Elevation

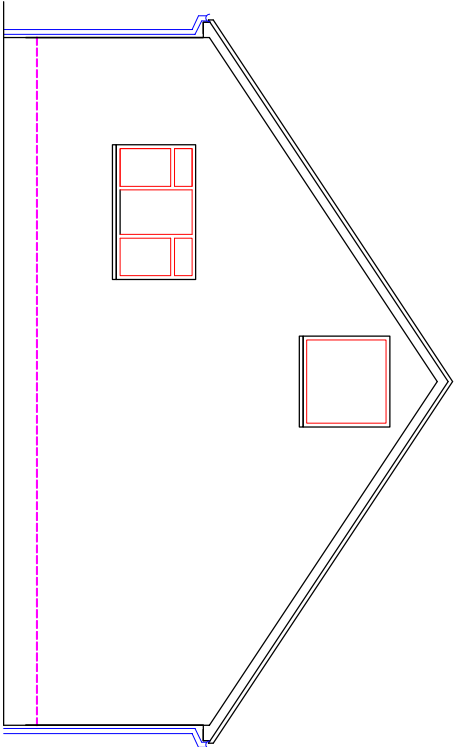

Existing Side Elevation

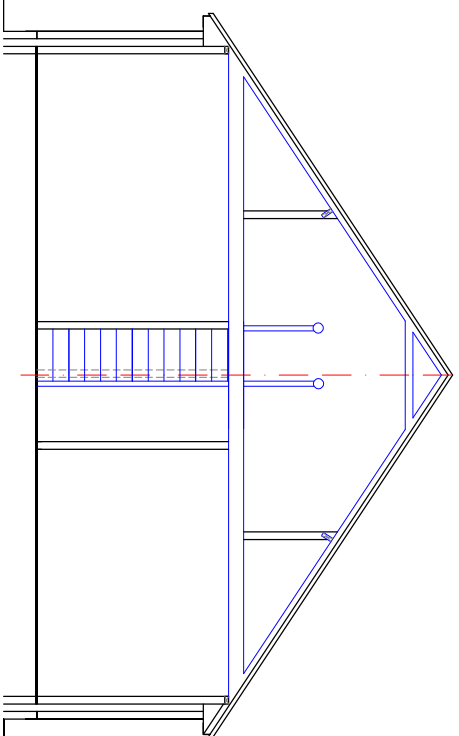


Existing Section

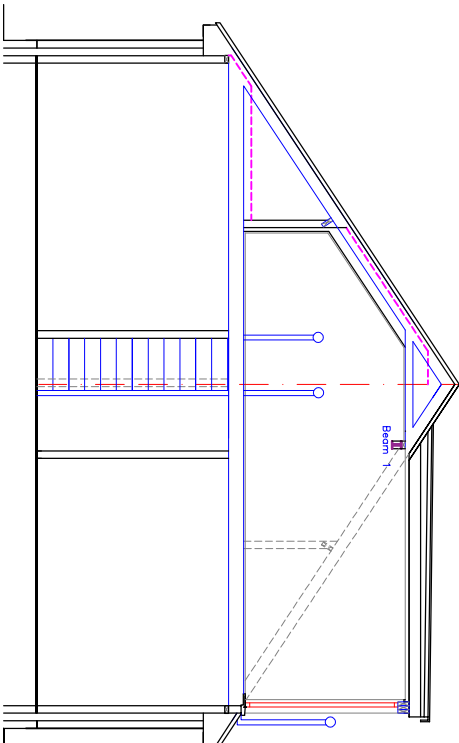


Proposed Section


Raise roof by 150mm
Raising of rafters
C16

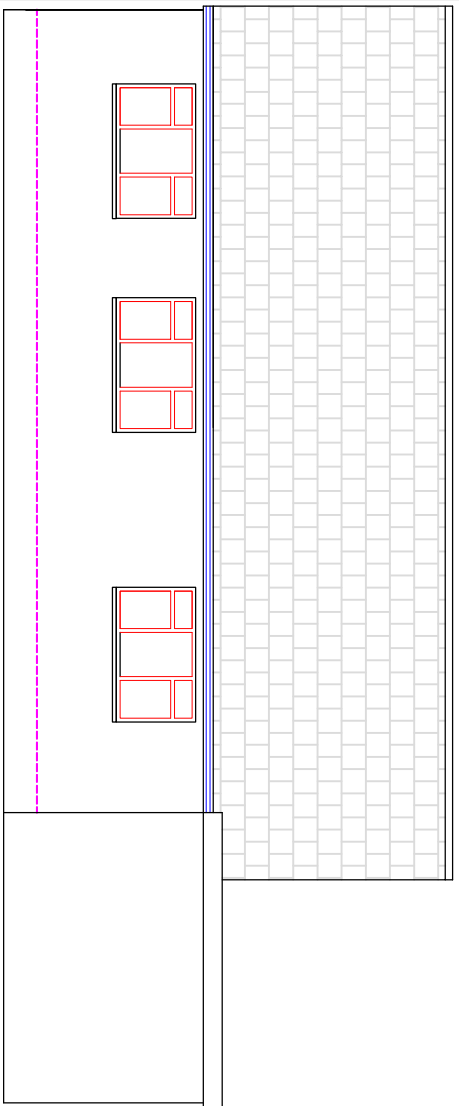

Existing Rear Elevation

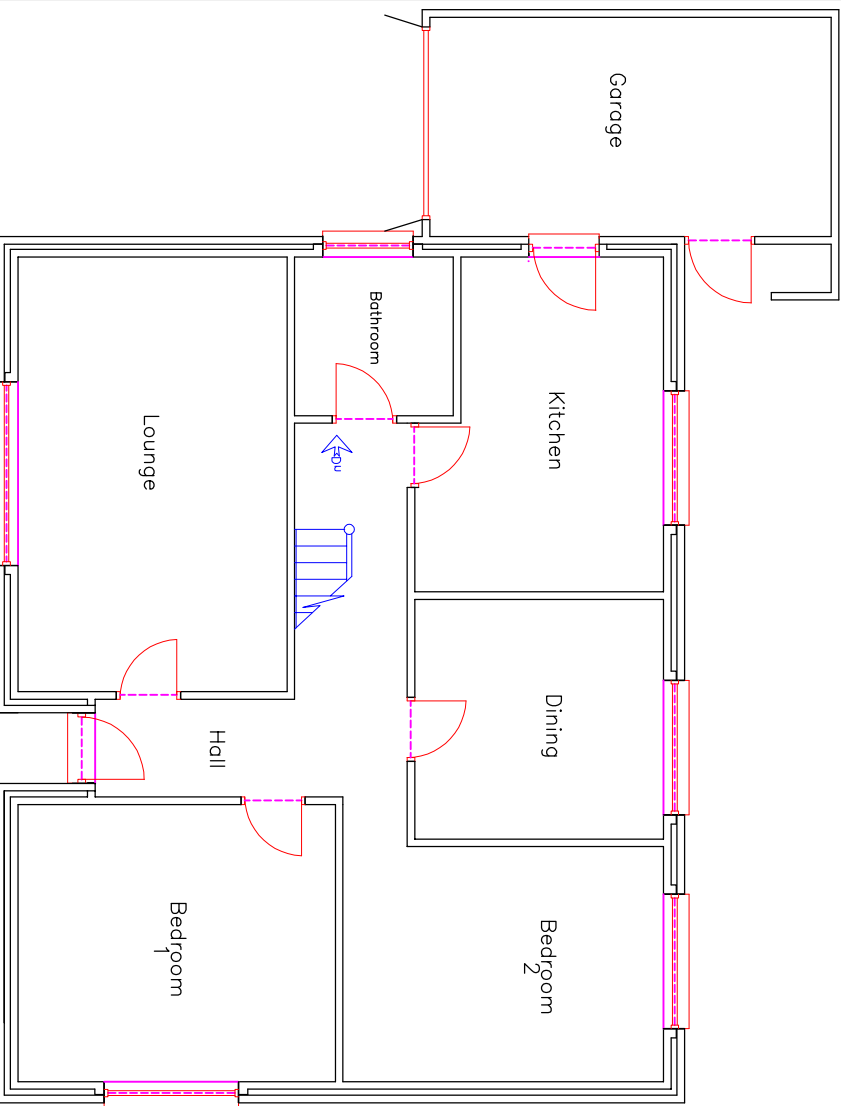

Existing Ground Floor Plan

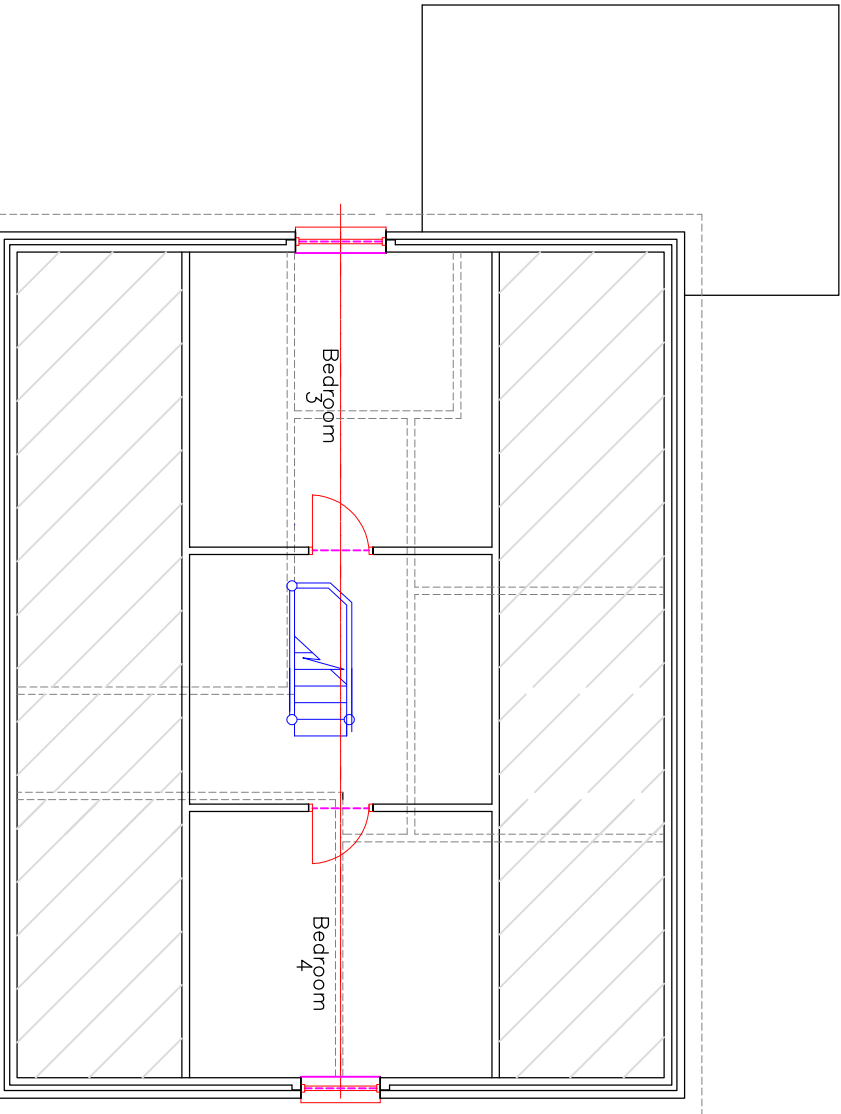

Existing First Floor Plan

Drawing Status: FOR BUILDING CON PURPOSES ONLY				
Client	34, Pandy Close			
Project	Merthyr Tydfil CF47 8PB			
Date	JUNE 2020	Scale	1:100 1:200	
Title	Proposed Loft Conversion and Raising of Roof	Paper	A2	
Existing Plans, & Sections		Drwg No		