


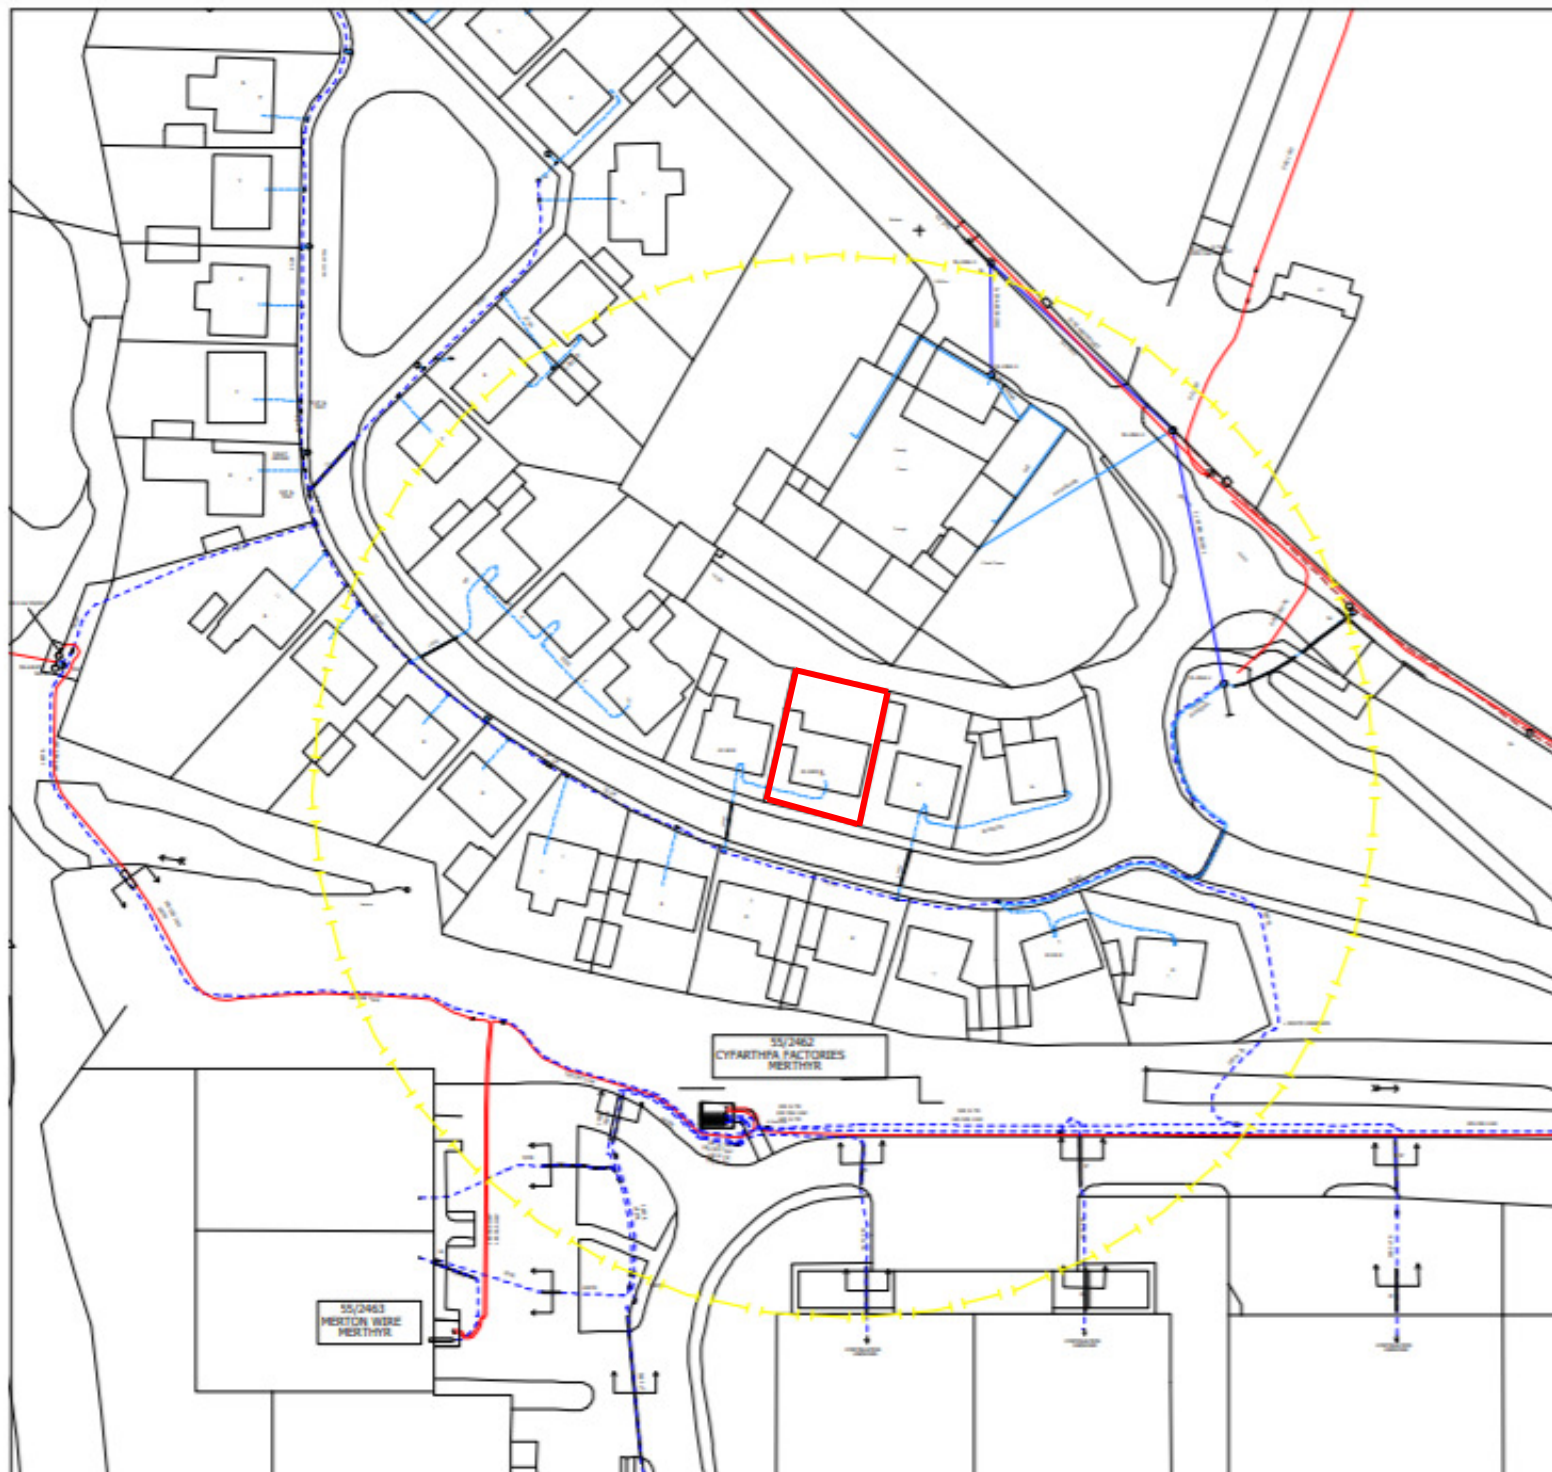

Location Plan for...

34 Pandy Close, Merthyr Tydfil, CF47 8PB

Scale: 1:1250

Paper: A4