



SITE LOCATION PLAN

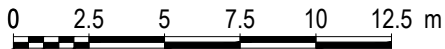

SCALE 1:250

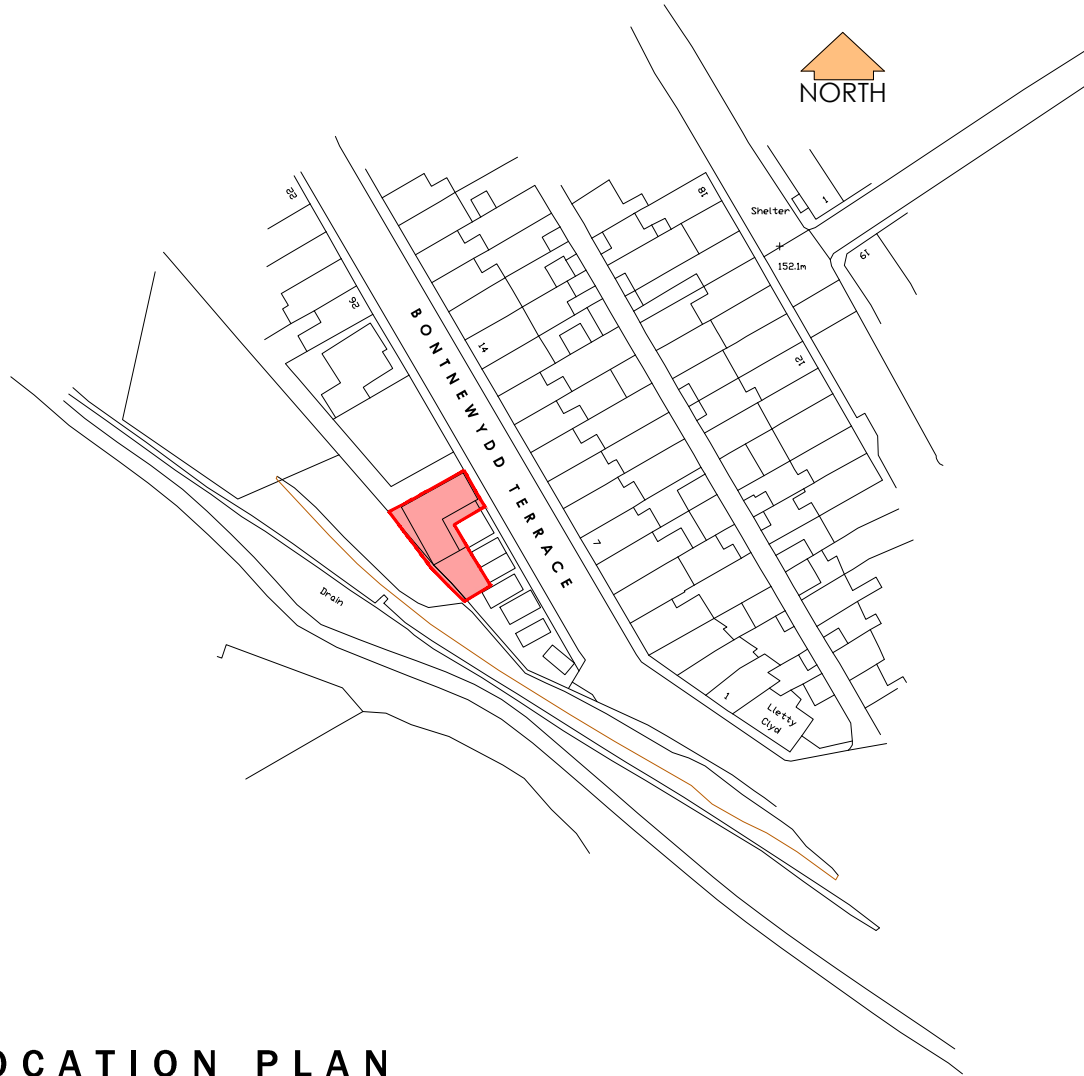

Drawing Purpose
PLANNING

Client		Drawing No	Scale		Revisions	
Merthyr Valleys Homes		LT2204.00.01	1:1250 @ A4			
Job Title		Drawing Title	Date	Checked		
Bontnewydd Terrace, Trelewis		Site Location Plan	March 24			

Do not scale from this drawing. All dimensions & report all errors and omissions to LeTrucco Design.
This drawing is copyright. It must not be copied, used or disclosed to third parties without prior permission of LeTrucco Design.