



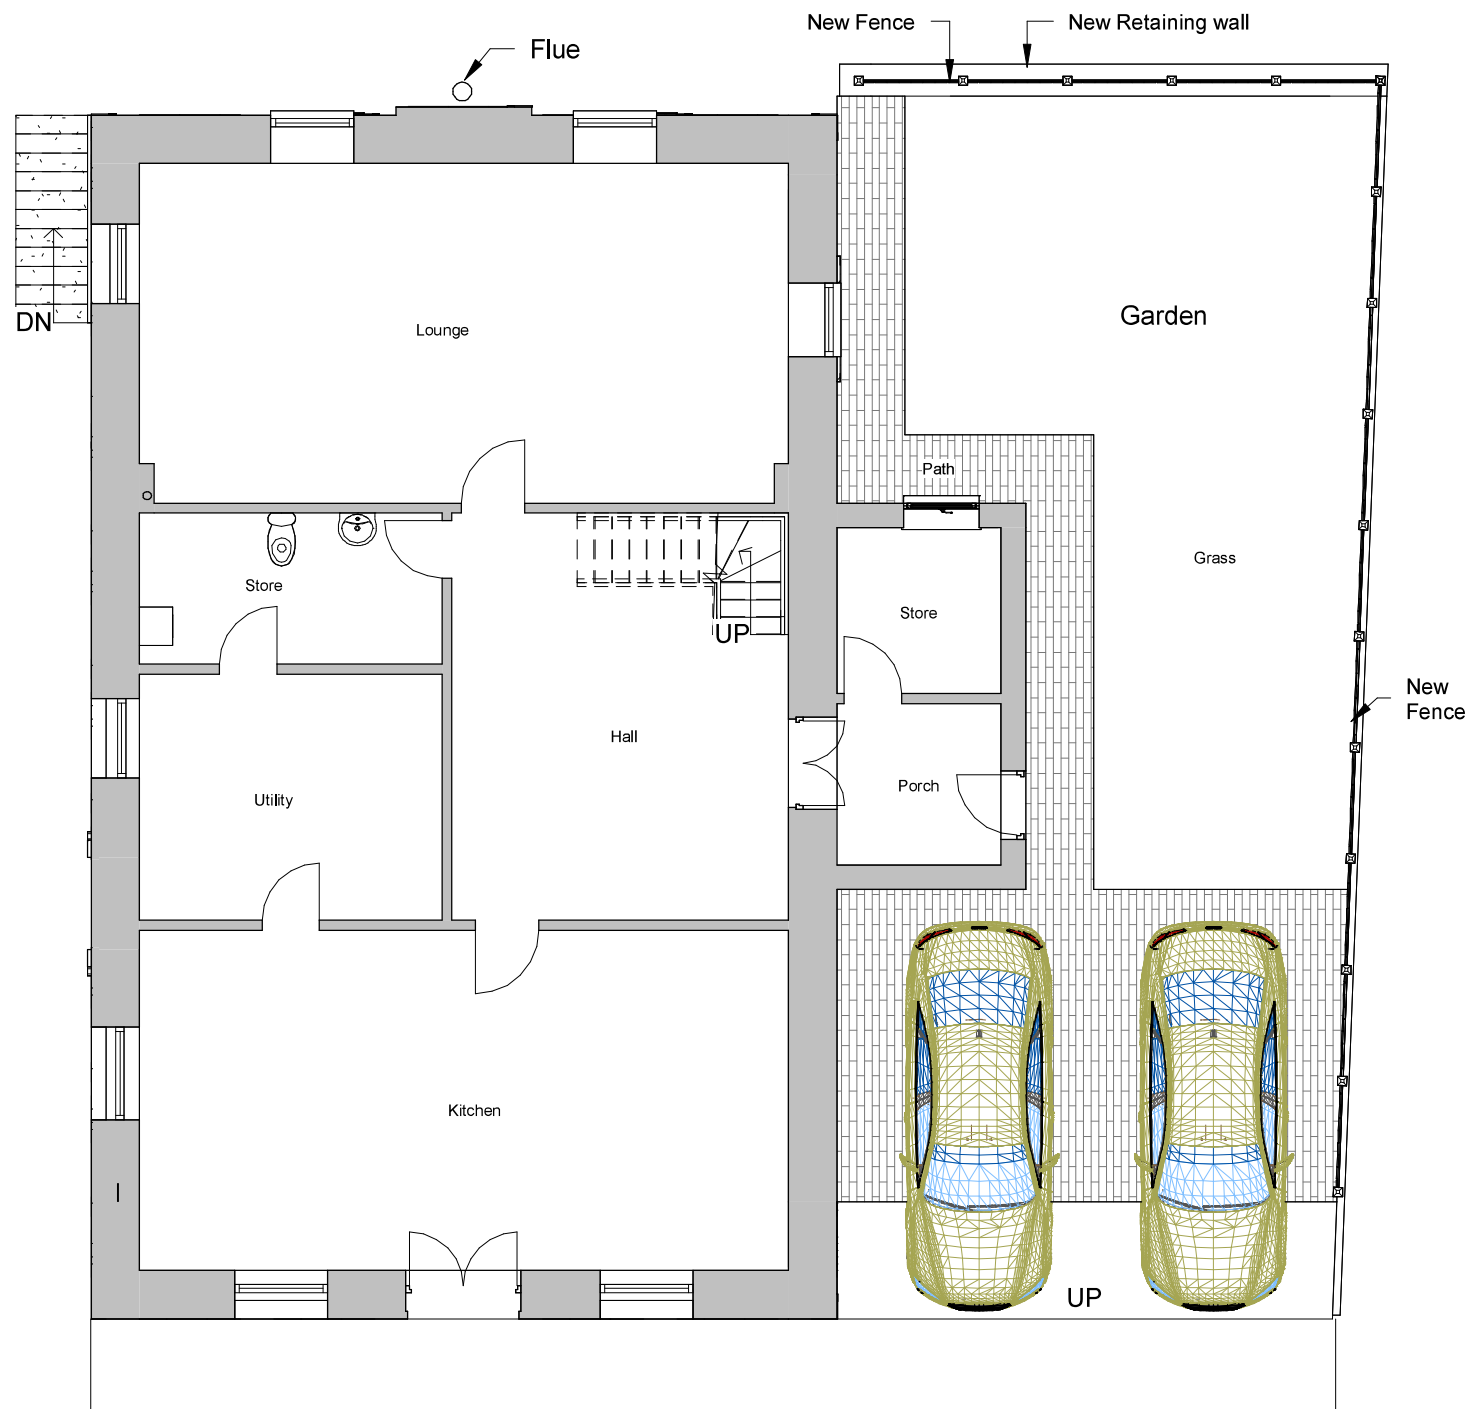

1 Proposed Ground Floor
1 : 100

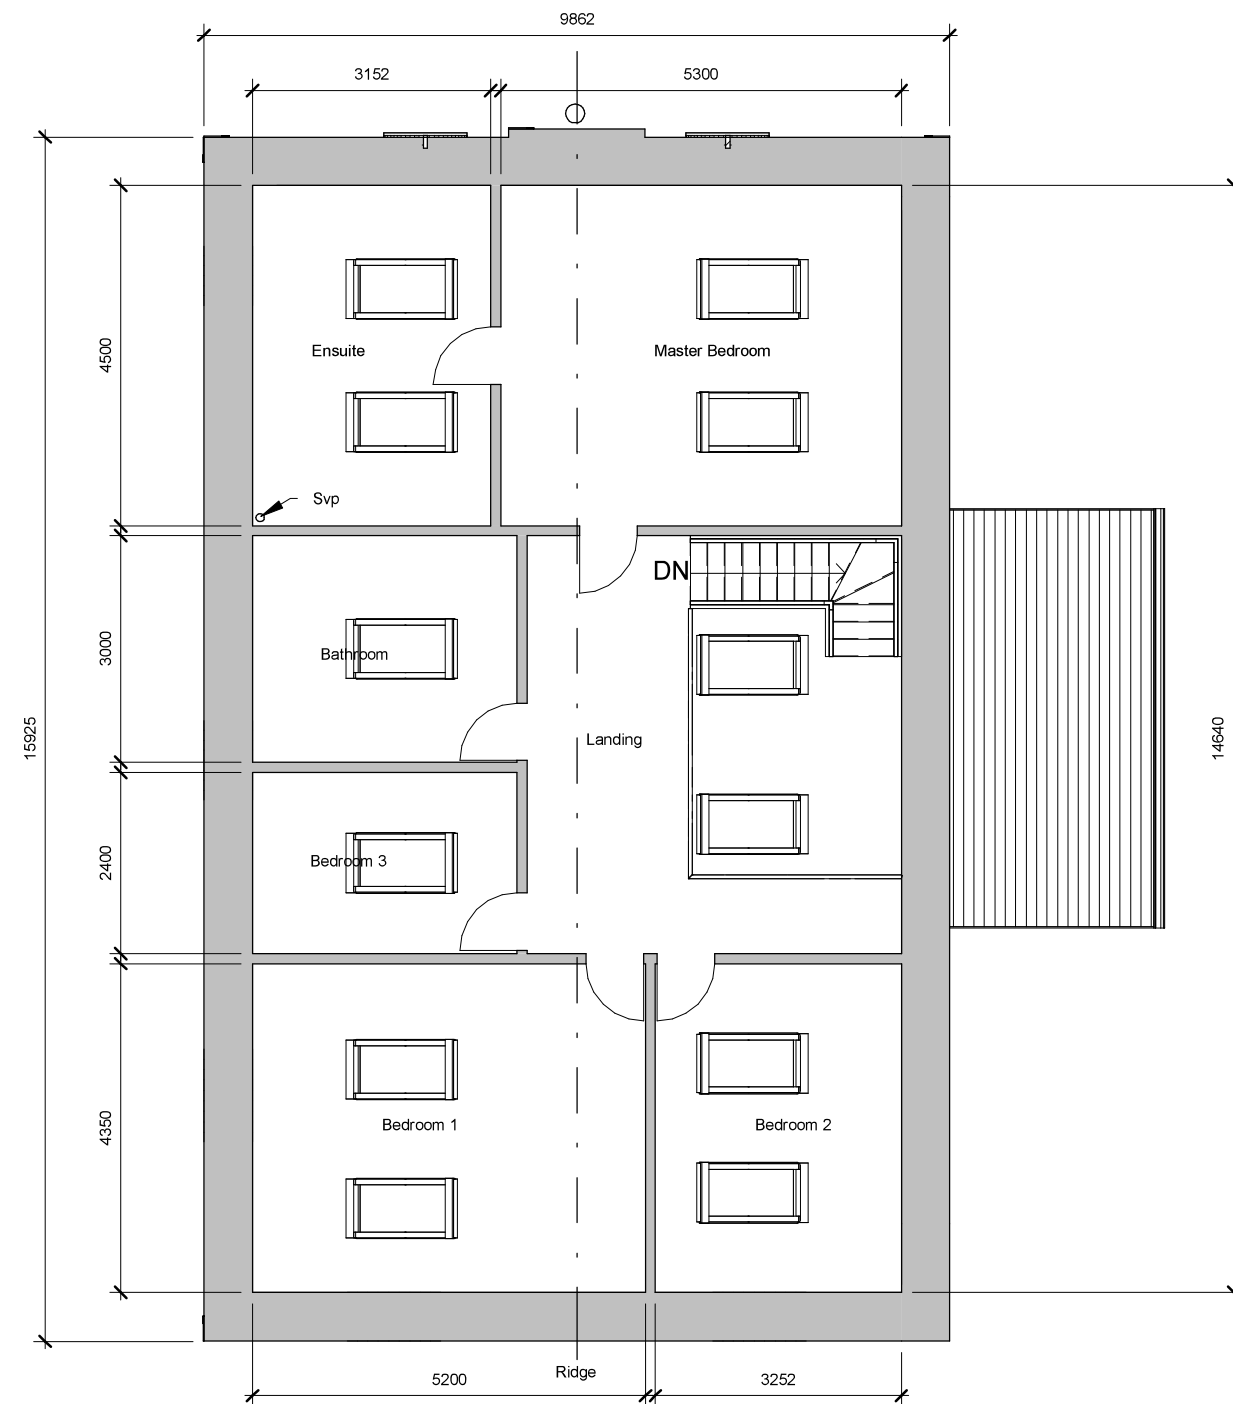

2 Proposed First Floor
1 : 100

PROJECT Change of use to dwelling		SHEET Proposed Plans		
INDIGO DESIGN (Part of 3dcadwales Ltd) 5 Ashlea Drive, Merthyr Tydfil, CF47 0NY Tele 01685 385746 Mob - 07940913216 Email: philip@3dcadwales.co.uk		Address 84 Church Street, Penydarren, Merthyr Tydfil		
This Drawing is Copyright, Dimensions to be checked on site and not scaled from this drawing		Checked by JH	Drawn by PH	Scale (@ A3) 1 : 100
		Rev No A	Description Issue	Date 05/02/2023
PURPOSE OF ISSUE Planning Approval	DRWAING NUMBER CS-03			