


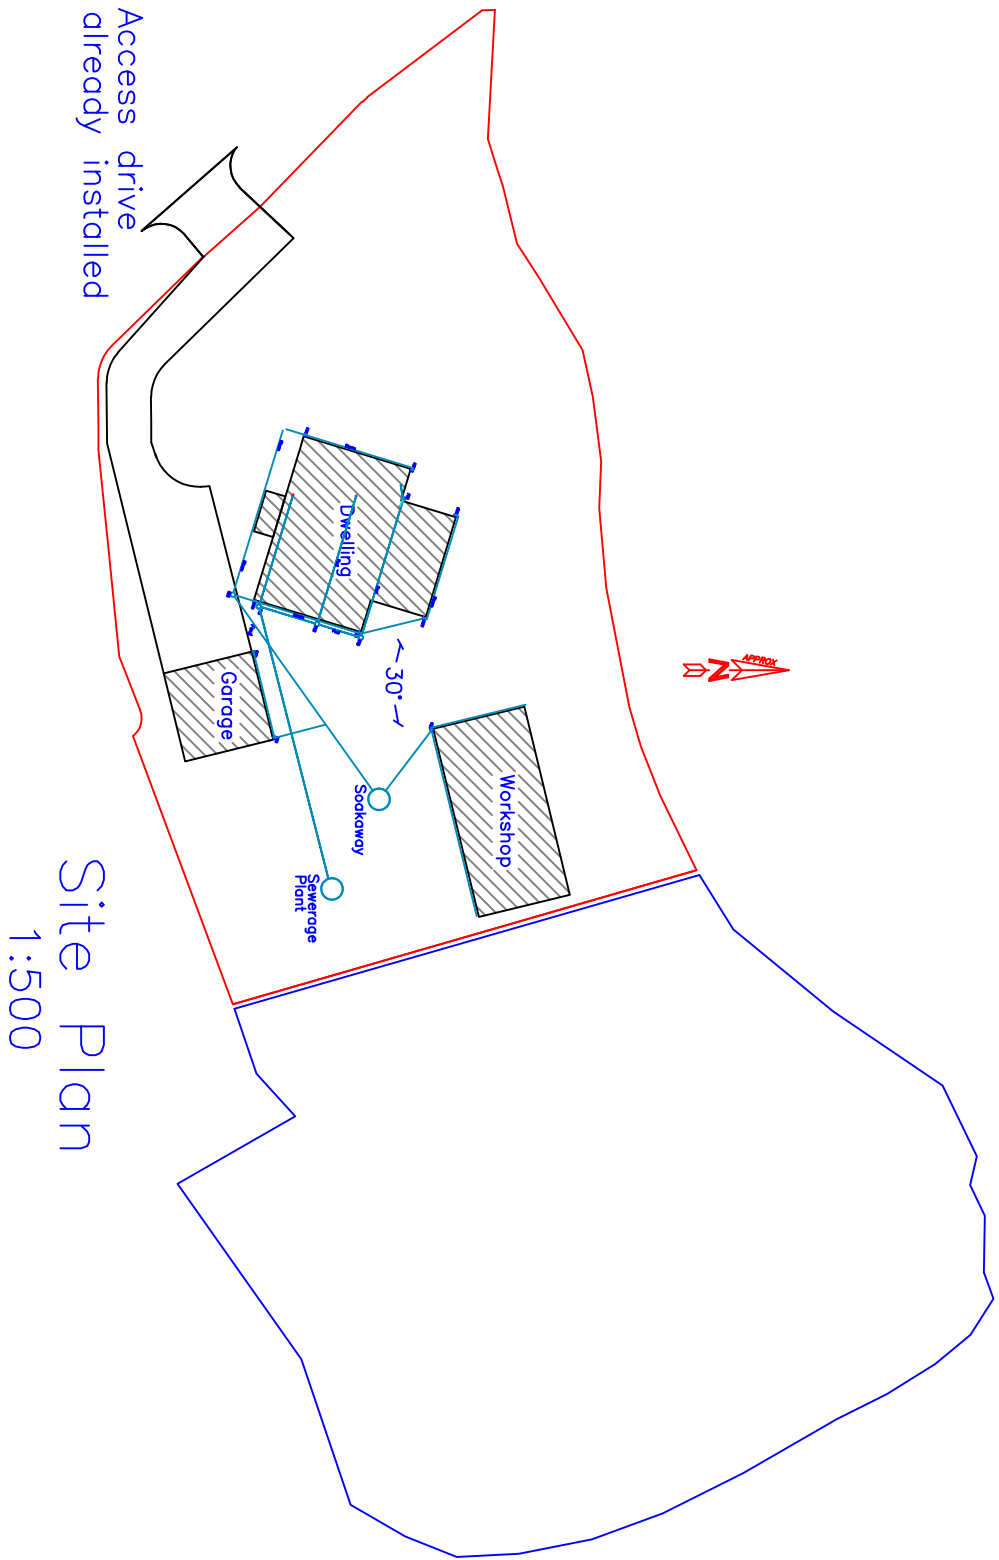
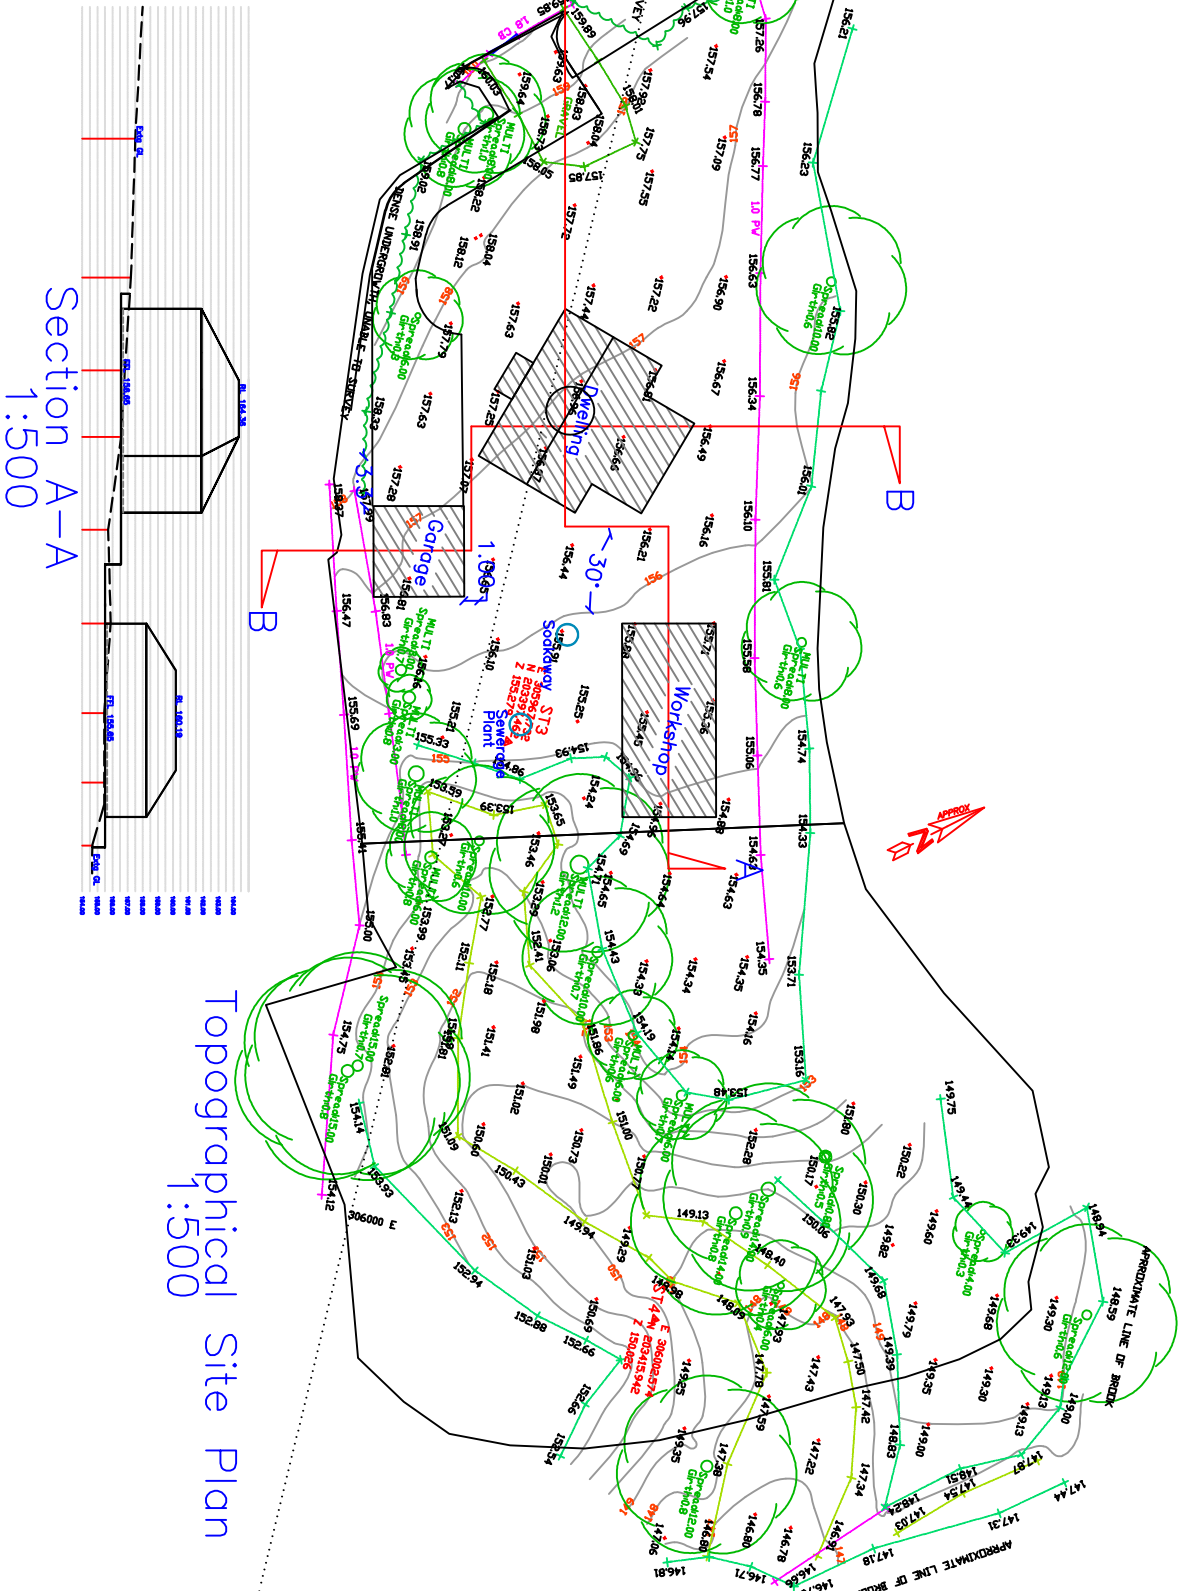


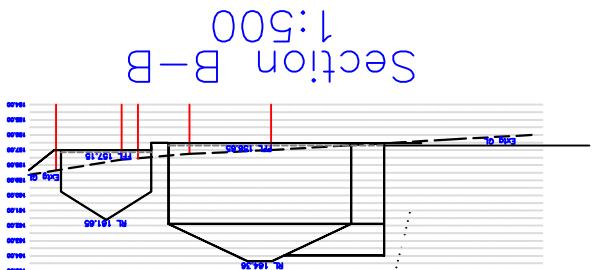

Section B-B
1:200

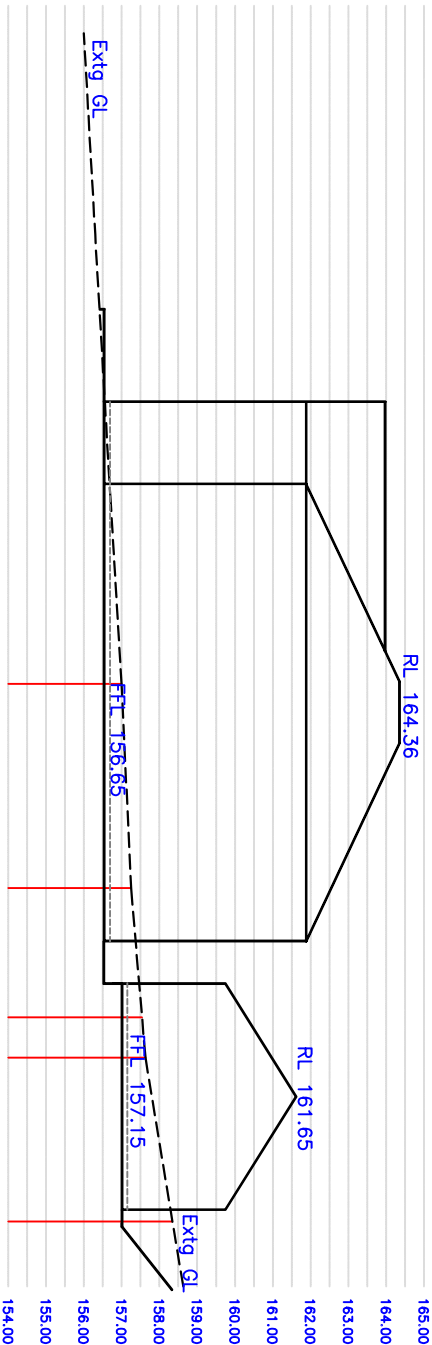

Section A-A
1:200

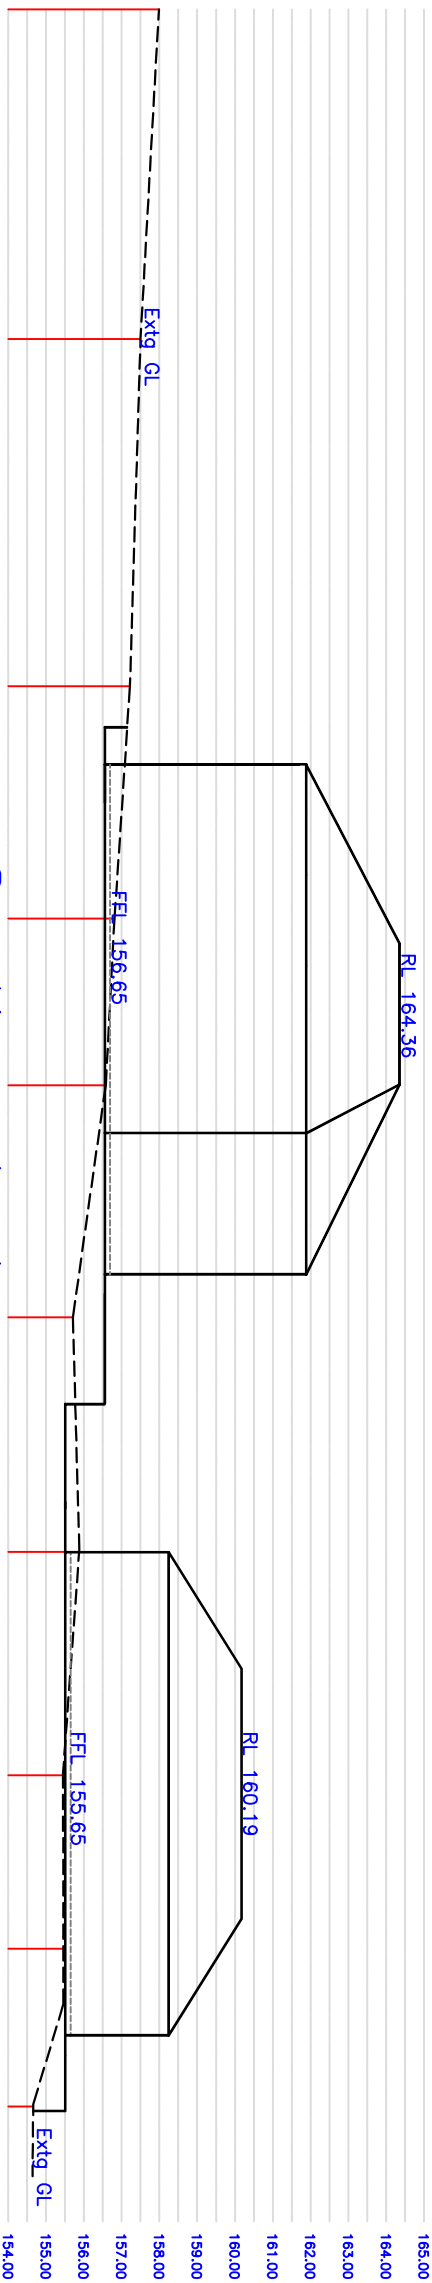

Amendment: Dated: 01.10.19			
Re-arranged windows, doors, front tower and internal rooms & Change Barn to Workshop.			
 Utopia Design Architectural Services 			
Utopia Design Building Planning Application Support Paul Thomas: BSc (Hons) Tel: 01685 559230. Mob: 07908 725065 Email: utopiadesign@hotmail.com			
Issued Only for Purpose Indicated Drawing Status: FOR PLANNING PURPOSES ONLY			
Client	Mr Ryon Williams 27, Chapel Street Abercanoid Merthyr Tydfil, CF48 1RX		
Project	Proposed New Detached Dwelling, Double Garage and Workshop at Land to the Rear of 8-15 Newton Street Abercanoid Merthyr Tydfil, CF48 1PX		
Drawn by	PT	Date	29.08.19
Title	Scale 1:200, 1:500		
Proposed Plans & Sections	Paper	A2	
	Dwg No	NEWTON 01B	