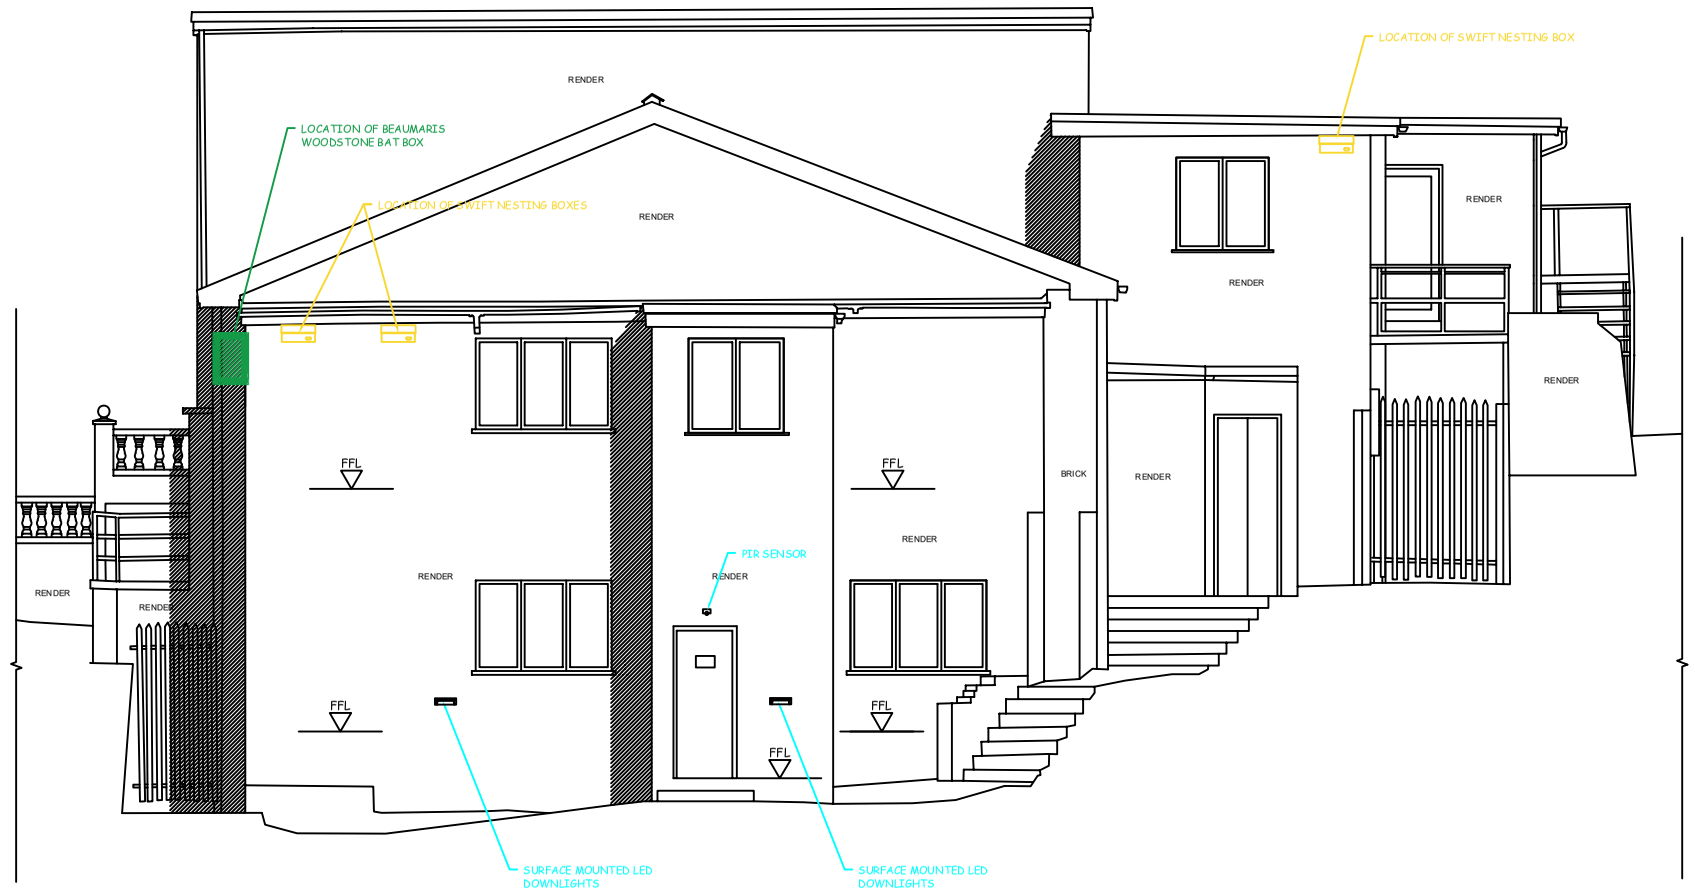


DATUM
143.00M

0 0.5 1 2 3 4 5
Metres

Rev	Description	Date	Initial
B	Further details added at request of LPA	11/23	MIS
A	Further ecology features & external lighting added	10/23	MIS

Project:
FORMER TREHARRIS RUGBY CLUB, TREHARRIS

Title:
PROPOSED SIDE ELEVATION
(GENERALLY EAST)

Date:	Drawn:
JAN. 2023	MIS
Scales(s): 1:100 @ A3	Issue:
Dwg No: 22/905/19	Revision: B

Disk: Treharris_BUILD.dwg

SGW planning architecture town planning
69 Walter Road, Swansea. SA1 4QA - Tel: 01792 648380

This drawing and the works shown are the copyright of SGW Planning and may not be amended or reproduced without express written permission. No liability will be accepted for amendments made by a third party.
Dimensions where shown should be read and not scaled.
Dimensions where shown should be confirmed on site.
Any discrepancies should be notified as soon as possible.
A3 C