


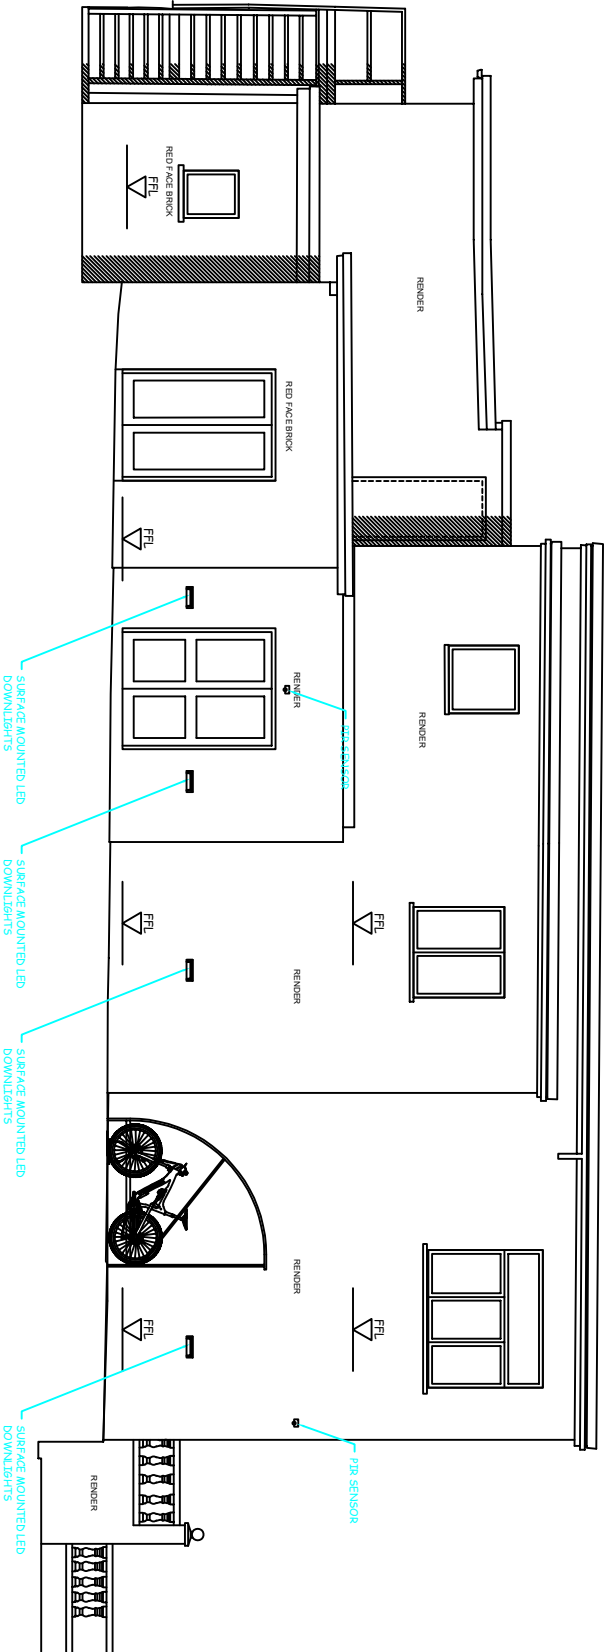


DATUM
143.00M

B	Further details added at request of LPA	11/23	MIS
A	Further ecology features & external lighting added	10/23	MIS
Rev	Description	Date	Initial
Project:			

FORMER TREHARRIS RUGBY CLUB, TREHARRIS

Title: PROPOSED SIDE ELEVATION (GENERALLY WEST)			
Date:	JAN. 2023	Drawn:	MIS
Scale(s):	1:100 @ A3	Issue:	
Dwg No:	22/905/18	Revision:	B
Disk: Treharris_BUILD.dwg			

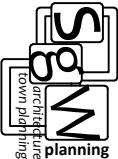

69 Walter Road, Swansea, SA1 4QA - Tel: 01792 648380

This drawing and the works shown are the copyright of SGM Planning and may not be amended or reproduced without express written permission. No liability will be accepted for amendments made by a third party. Dimensions where shown should be confirmed on site. Any discrepancies should be noted as soon as possible.

A3

C