




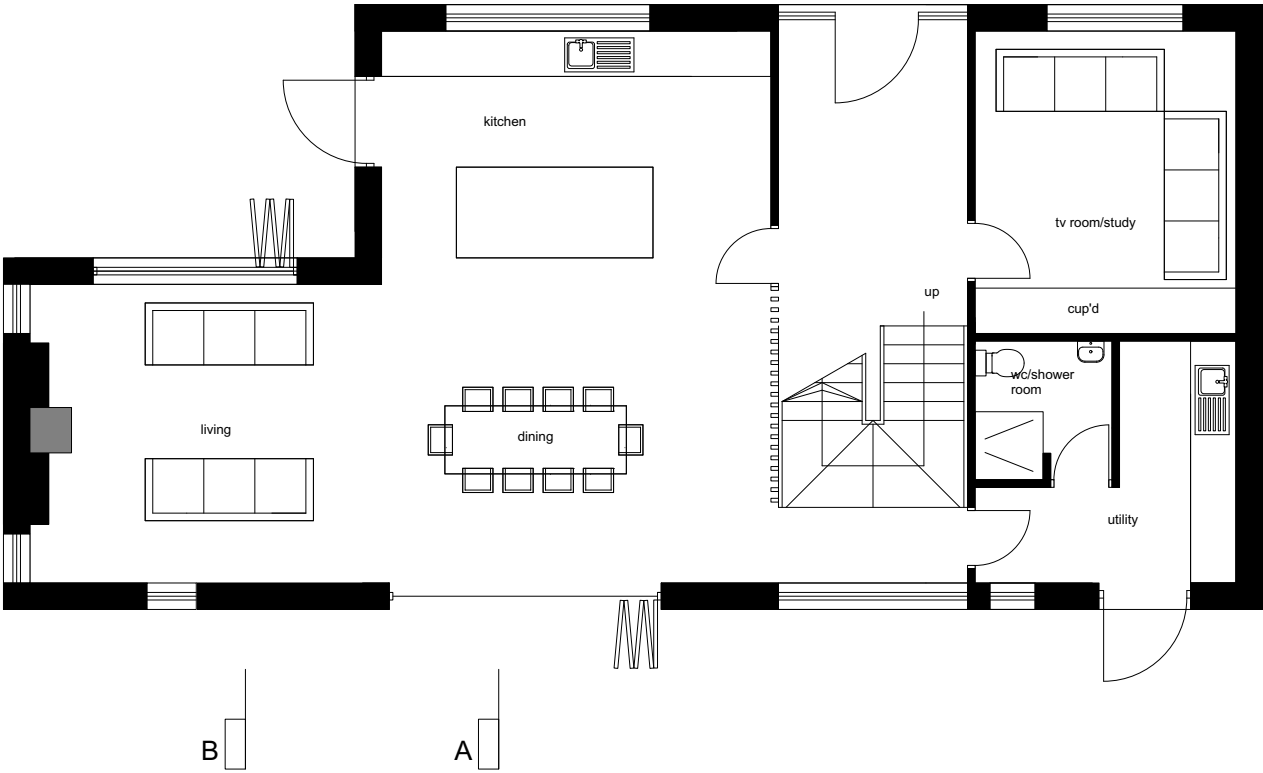

GROUND FLOOR PLAN

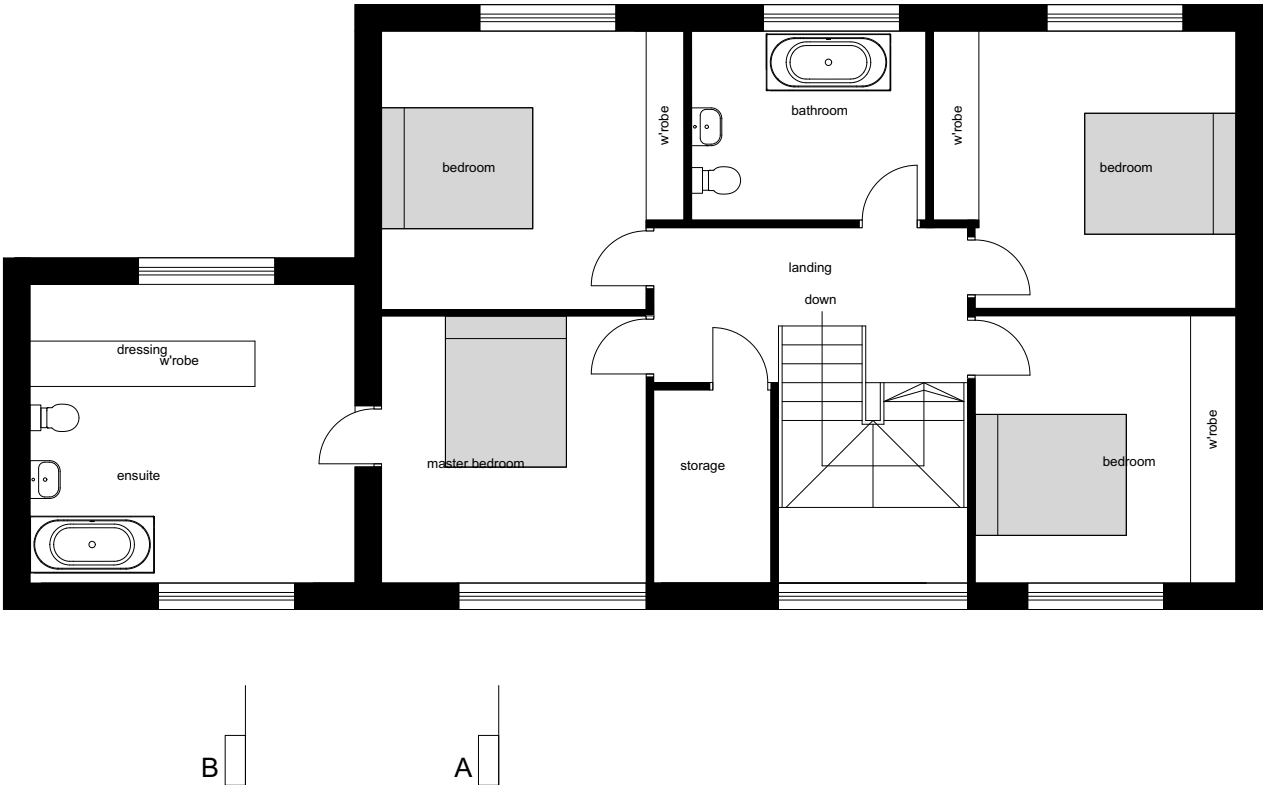

FIRST FLOOR PLAN

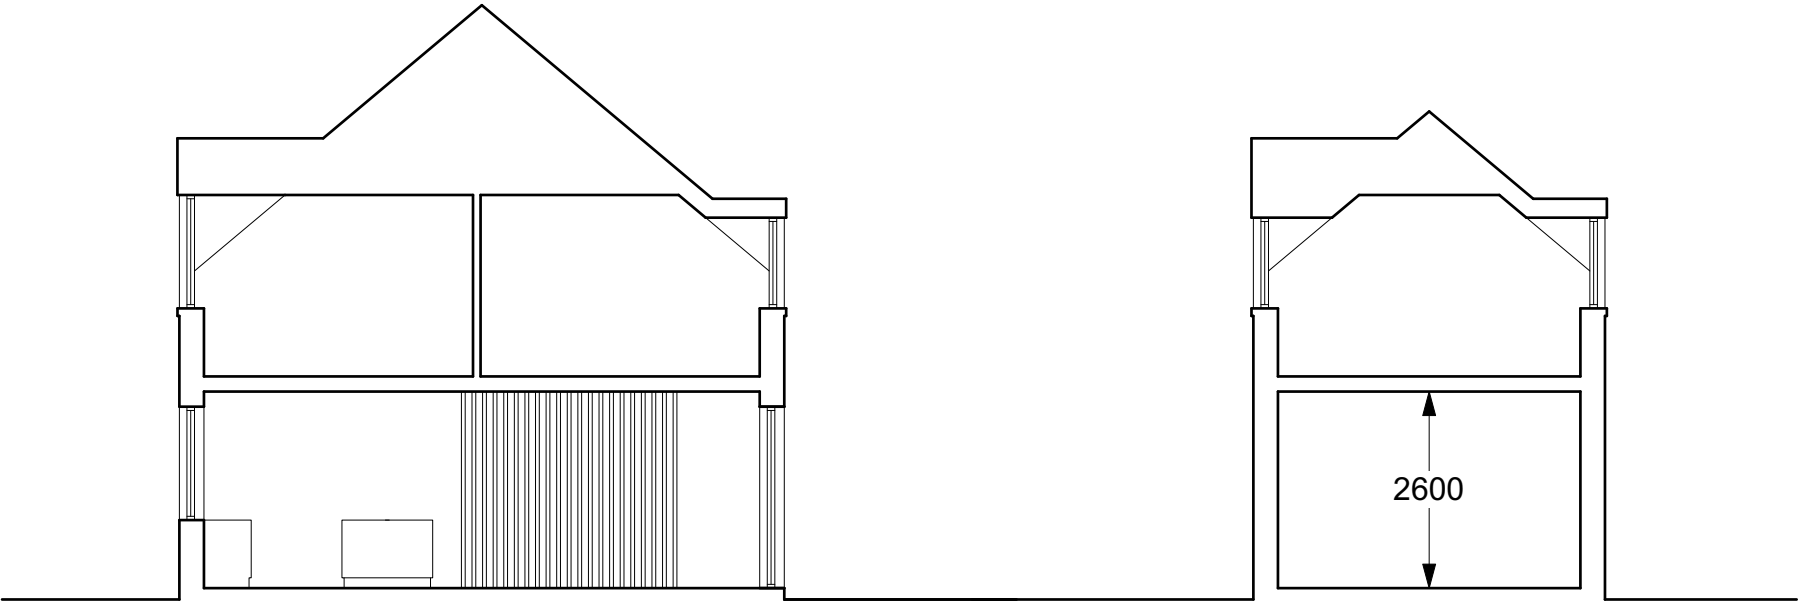

SECTION THROUGH MAIN HOUSE


SECTION THROUGH LIVING/ENSUITE

A. Minor revisions - 12/01/2022

 George and Co.

Proposed new dwelling
to
Land to the rear of Gethin House,
Abercarnaid, Merthyr Tydfil


576.004A	Plans		
BC	1:100@A3	May '19	SG
1st Floor Woodfired Studios 62 High St Merthyr Tydfil CF37 8DE 07830328652 hello@georgeandco.studio www.georgeandco.studio			
DO NOT SCALE THIS DRAWING			©George and Co.

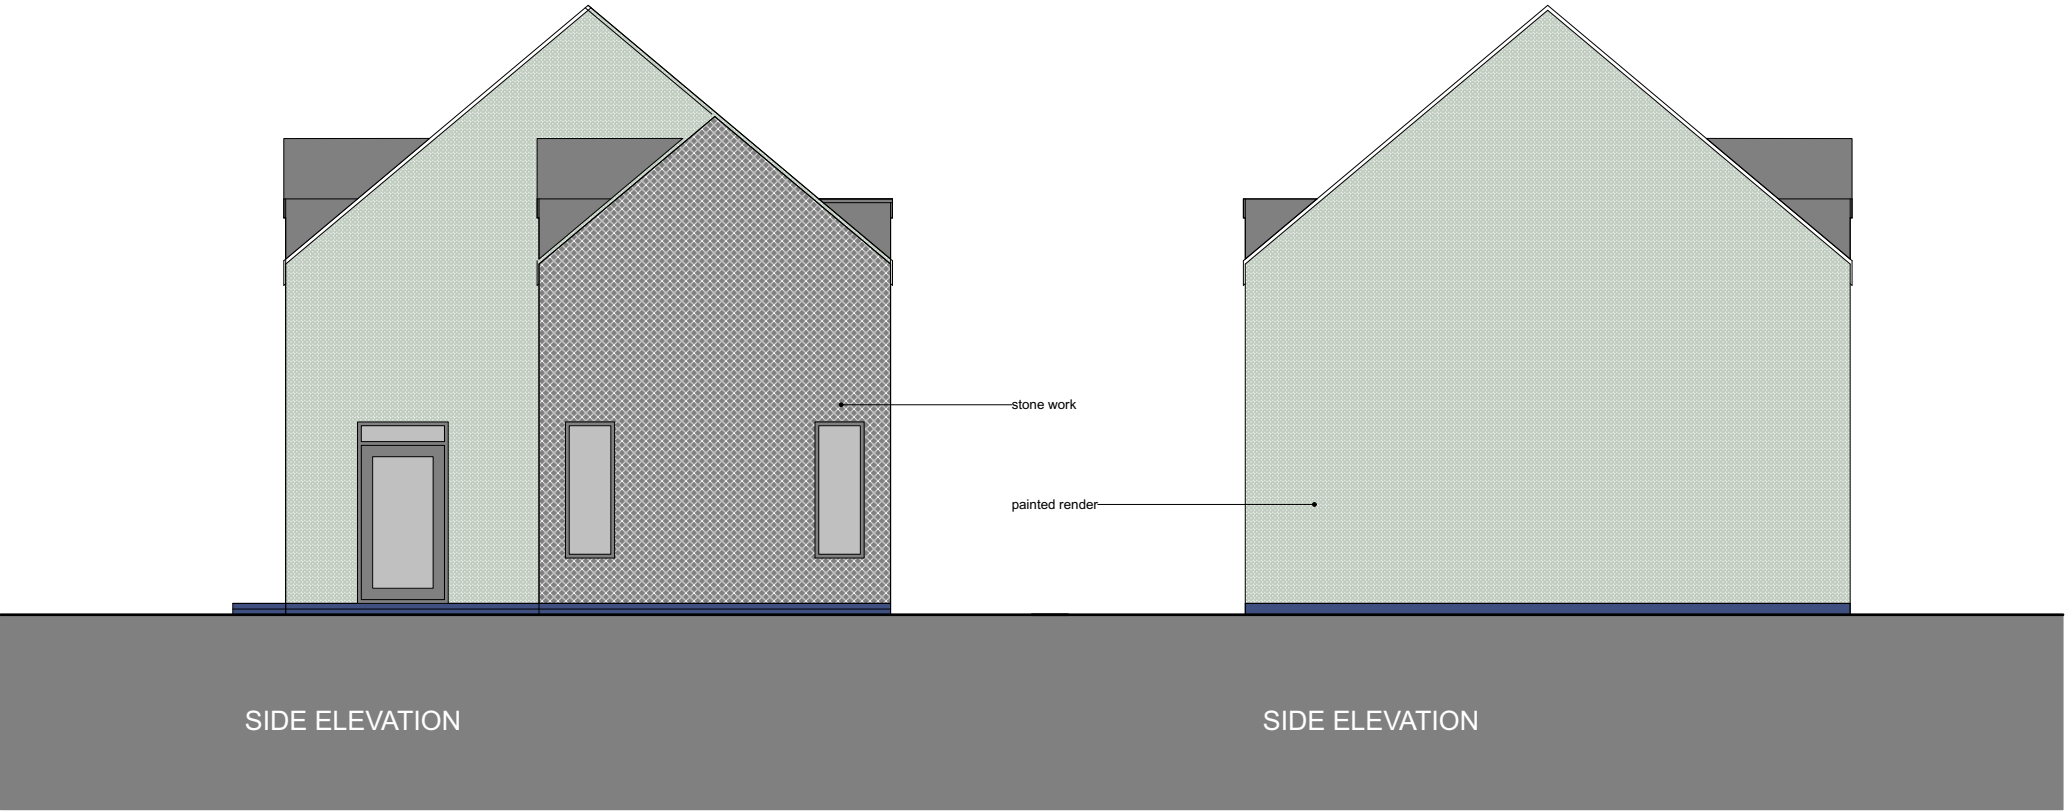

**George and Co.**

Proposed new dwelling
to
Land to the rear of Gethin House,
Abercanaid, Merthyr Tydfil

576.005A		Elevations	
BC	1:100@A3	May '19	SG
1st Floor Woodfired Studios 62 High St Merthyr Tydfil CF37 8DE 07830328652 hello@georgeandco.studio www.georgeandco.studio			
DO NOT SCALE THIS DRAWING			©George and Co.

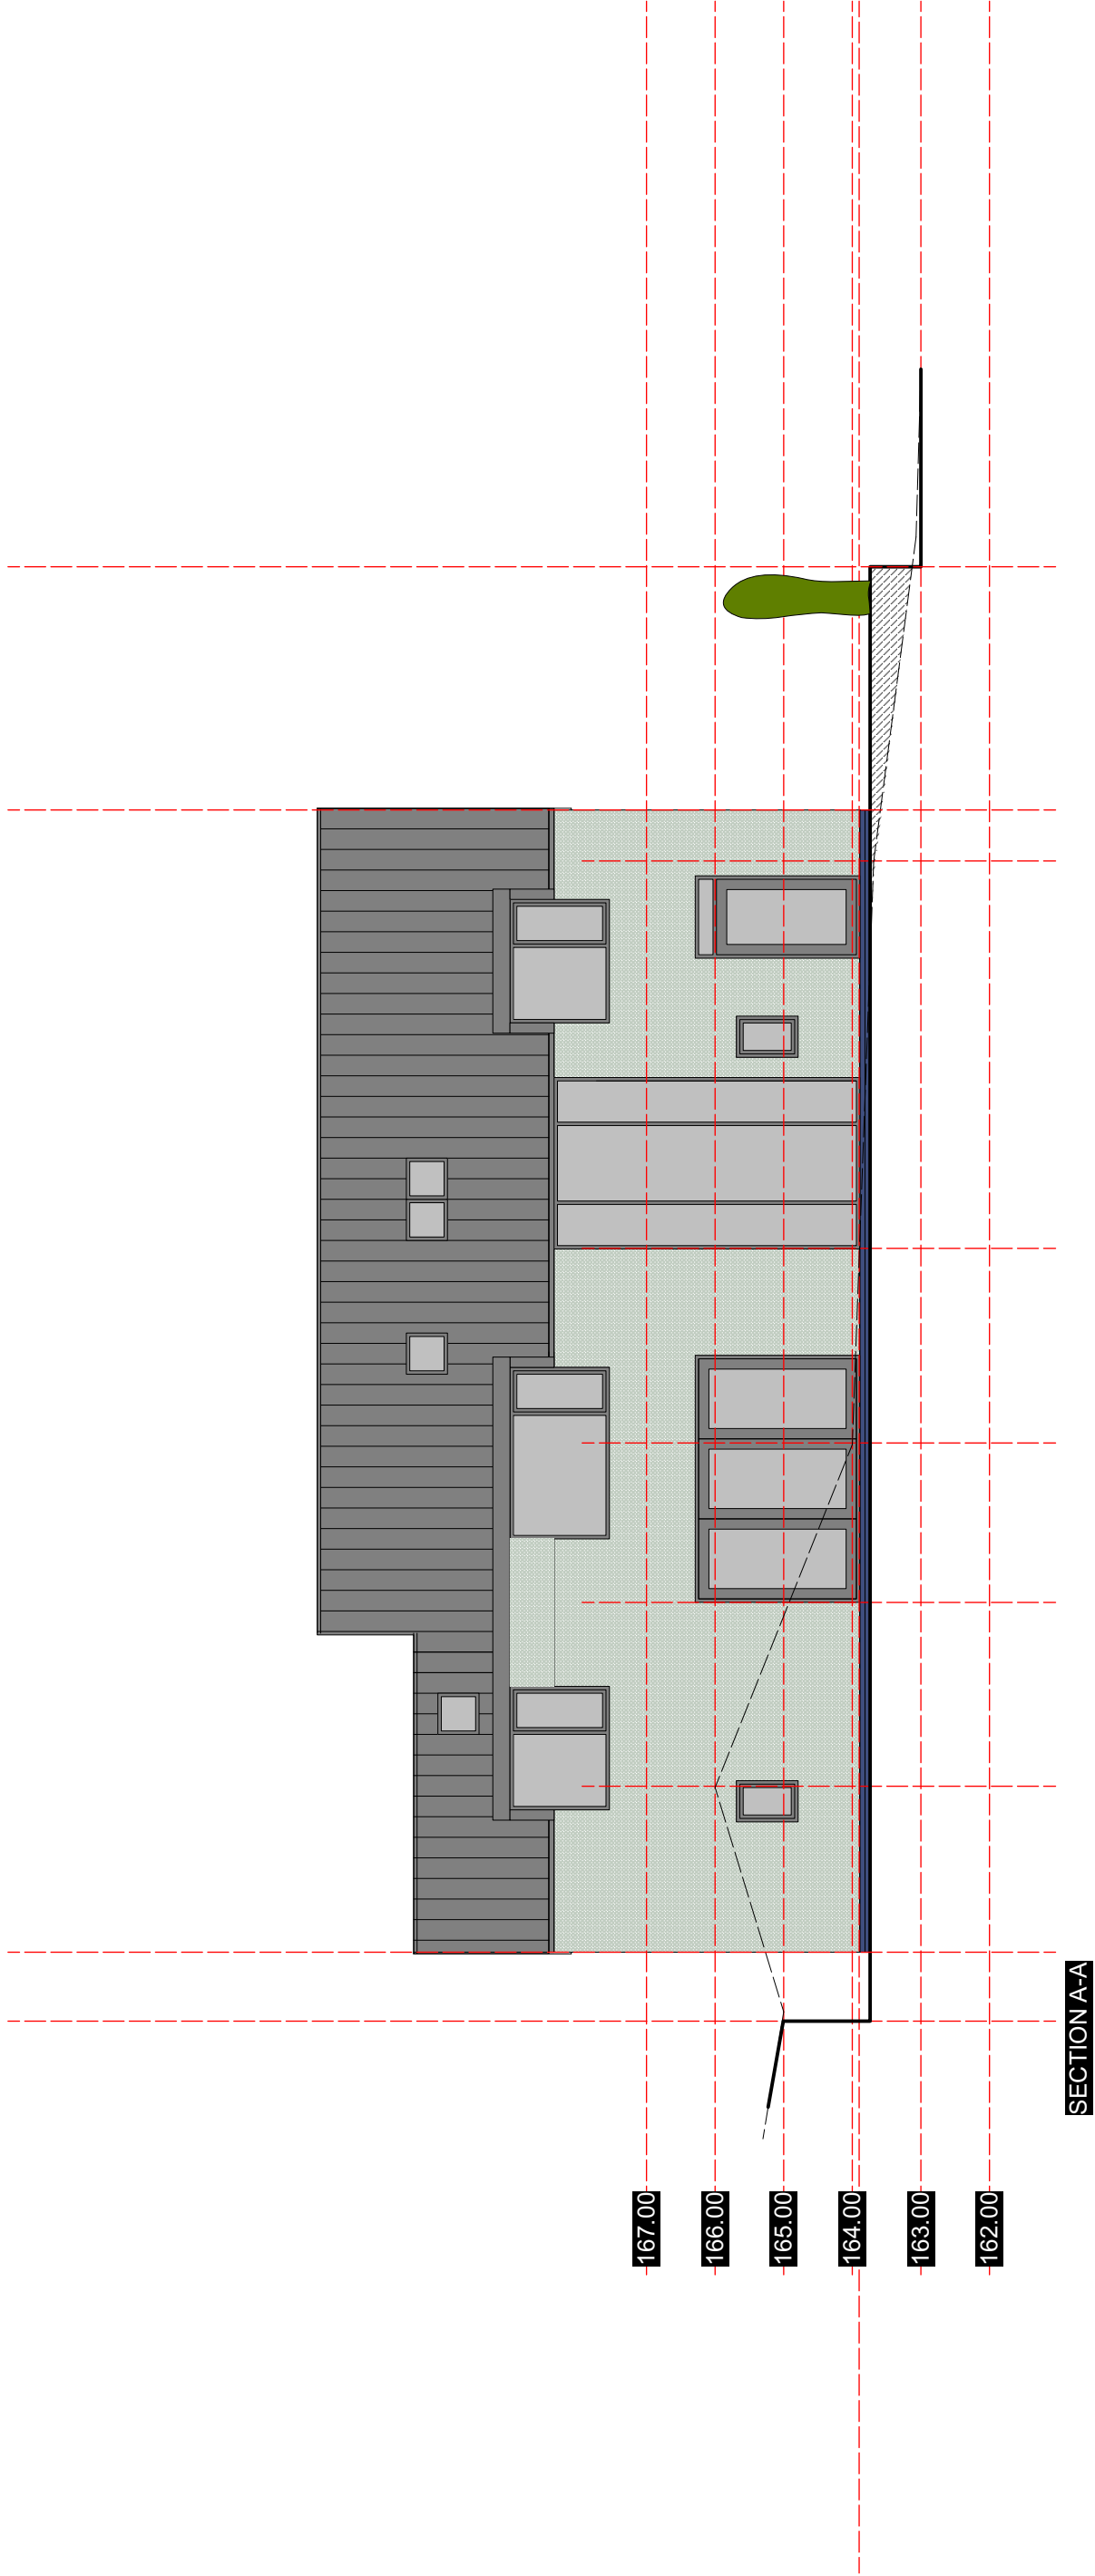


B. Minor revisions - 19/01/2022
A. Minor revisions - 12/01/2022

 George and Co.

Proposed new dwelling
to
Land to the rear or Gethin House,
Abercanaid, Merthyr Tydfil

576.006B		Sections	
BC	1:100@A3	May '19	SG
1st Floor Woodfired Studios 62 High St Merthyr Tydfil CF37 8DE 07830328652 hello@georgeandco.studio www.georgeandco.studio			
DO NOT SCALE THIS DRAWING			©George and Co.

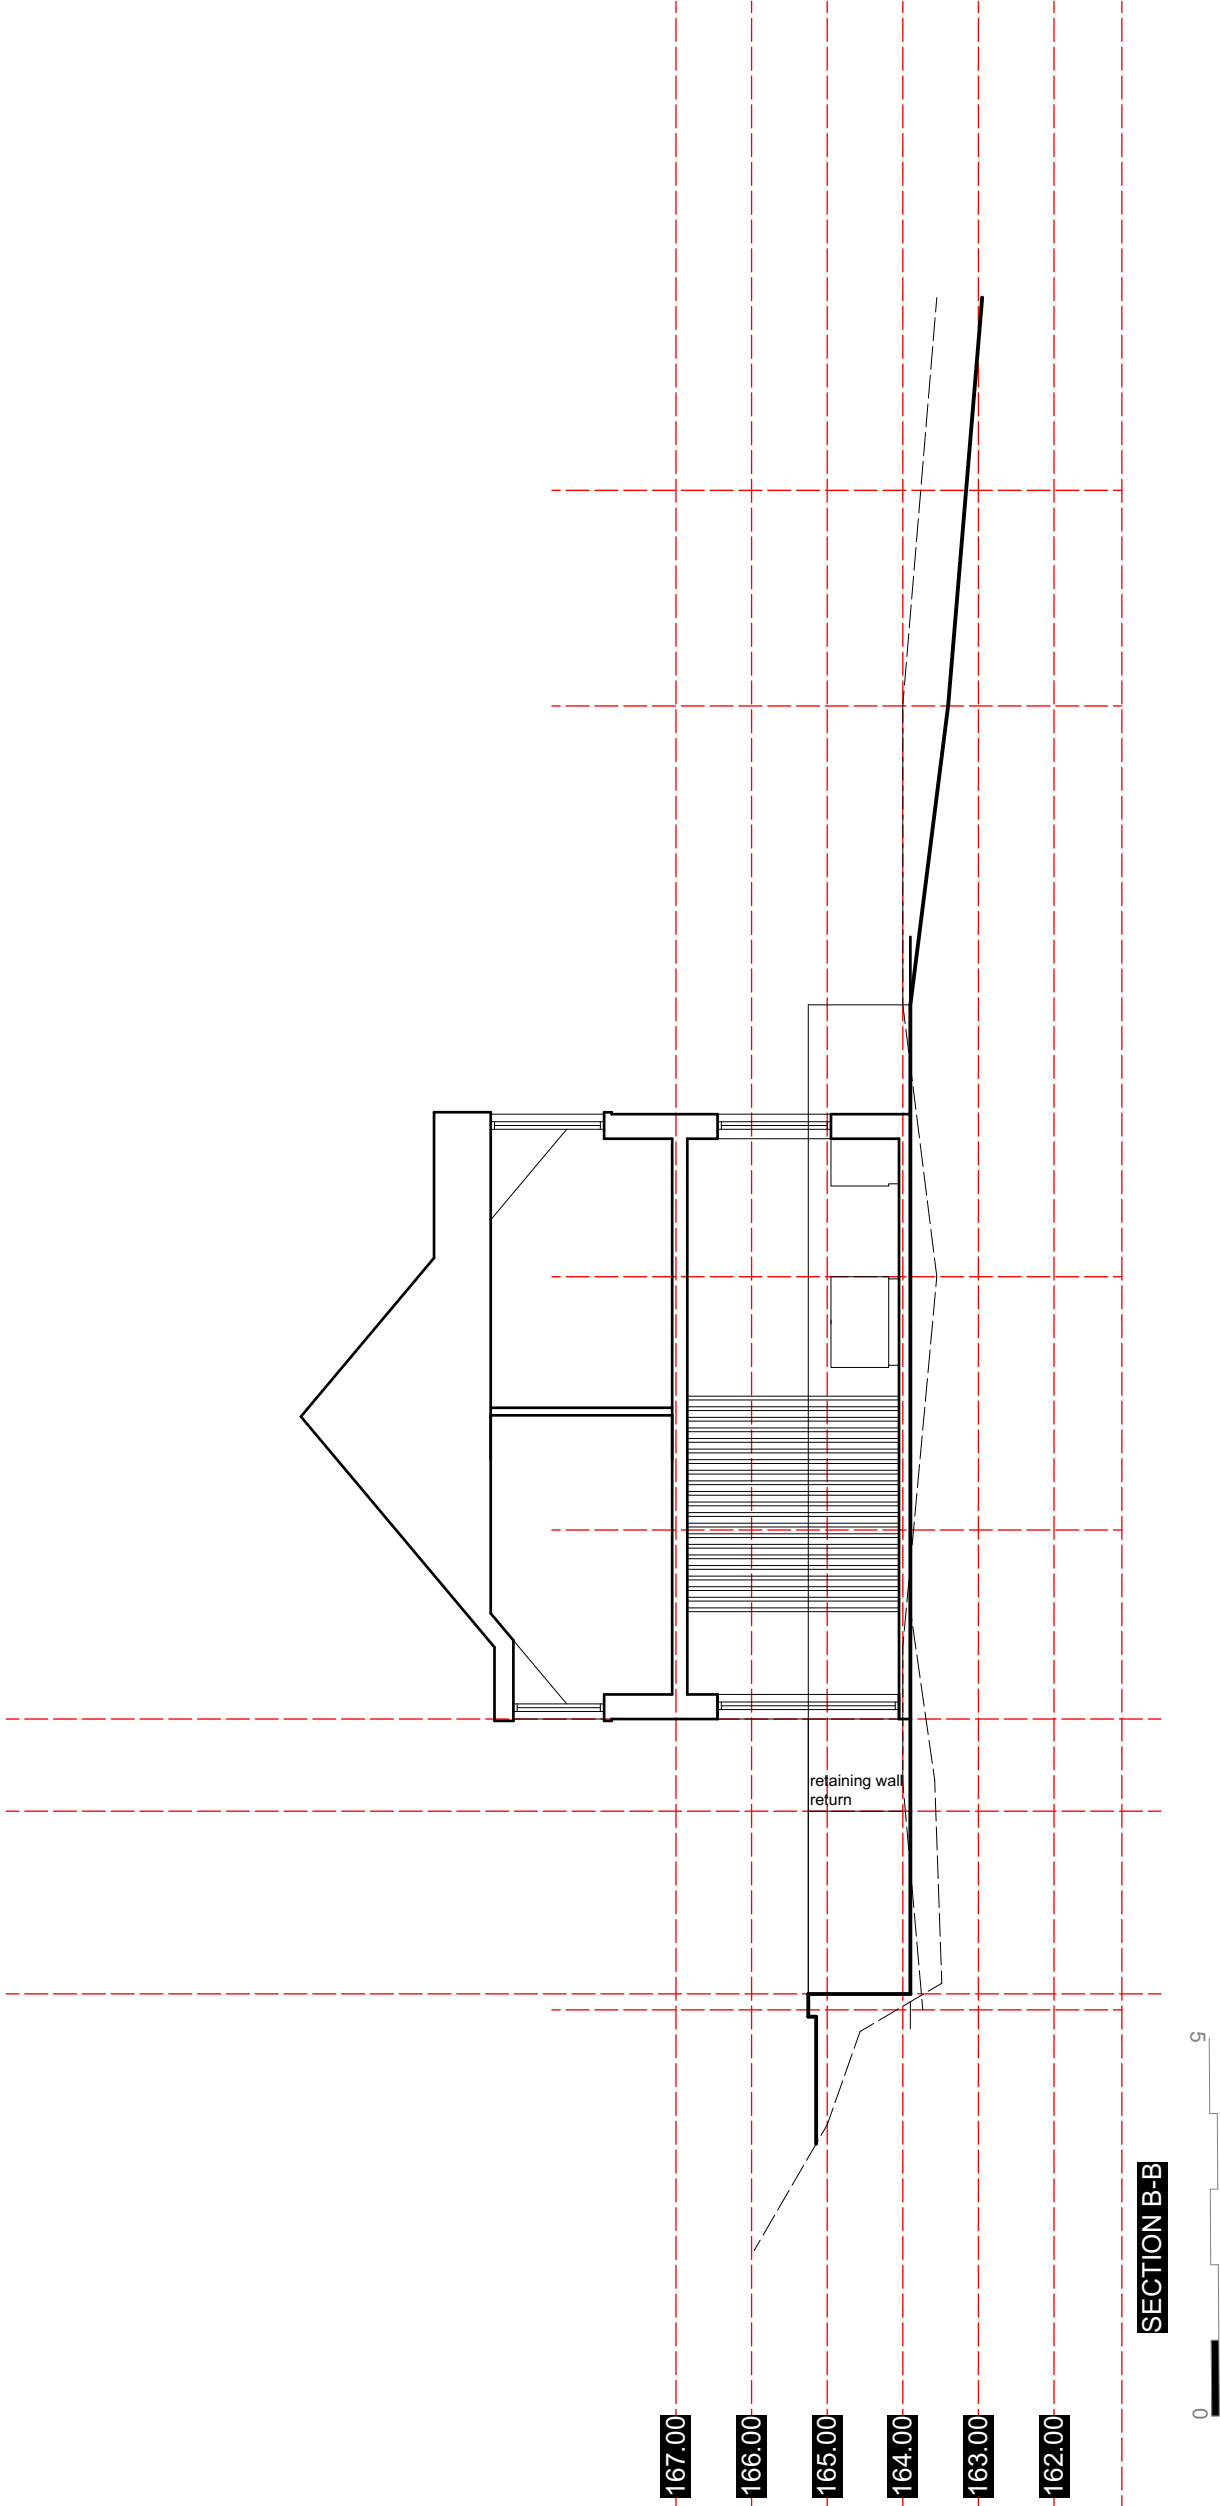

B. Minor revisions - 19/01/2022

A. Minor revisions - 12/01/2022

 George and Co.

Proposed new dwelling
to
Land to the rear or Gethin House,
Abercanaid, Merthyr Tydfil

576.007B		Sections	
BC	1:100@A3	May '19	SG
1st Floor Woodfired Studios 62 High St Merthyr Tydfil CF37 8DE 07830328652 hello@georgeandco.studio www.georgeandco.studio			
DO NOT SCALE THIS DRAWING			©George and Co.



George and Co.


Proposed new dwelling

to

Land to the rear or Gethin House,
Abercanaid, Merthyr Tydfil


A. Minor revisions - 12/01/2022

576.100A		compare	
BC	1:100@A3	May '19	SG
1st Floor Woodfired Studios 62 High St Merthyr Tydfil CF37 8DE 07830328652 hello@georgeandco.studio www.georgeandco.studio			
DO NOT SCALE THIS DRAWING			©George and Co.

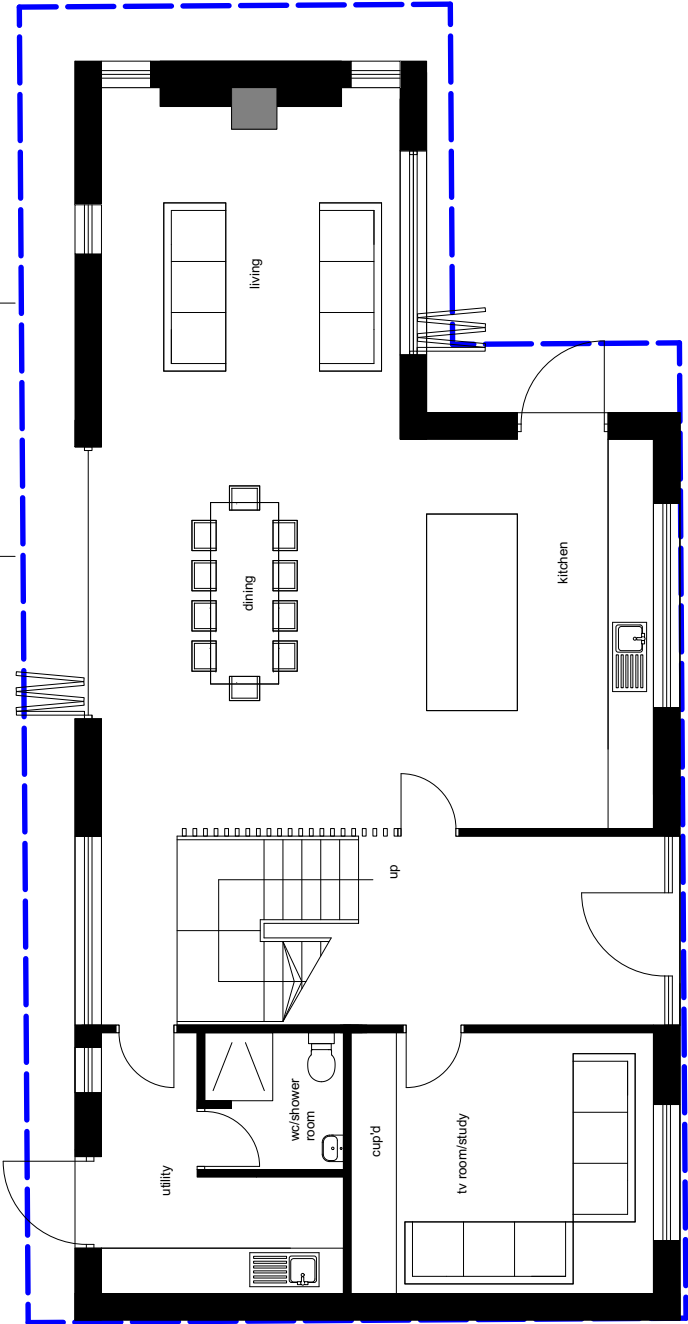


GROUND FLOOR PLAN

previously approved scheme highlighted in dashed blue lines

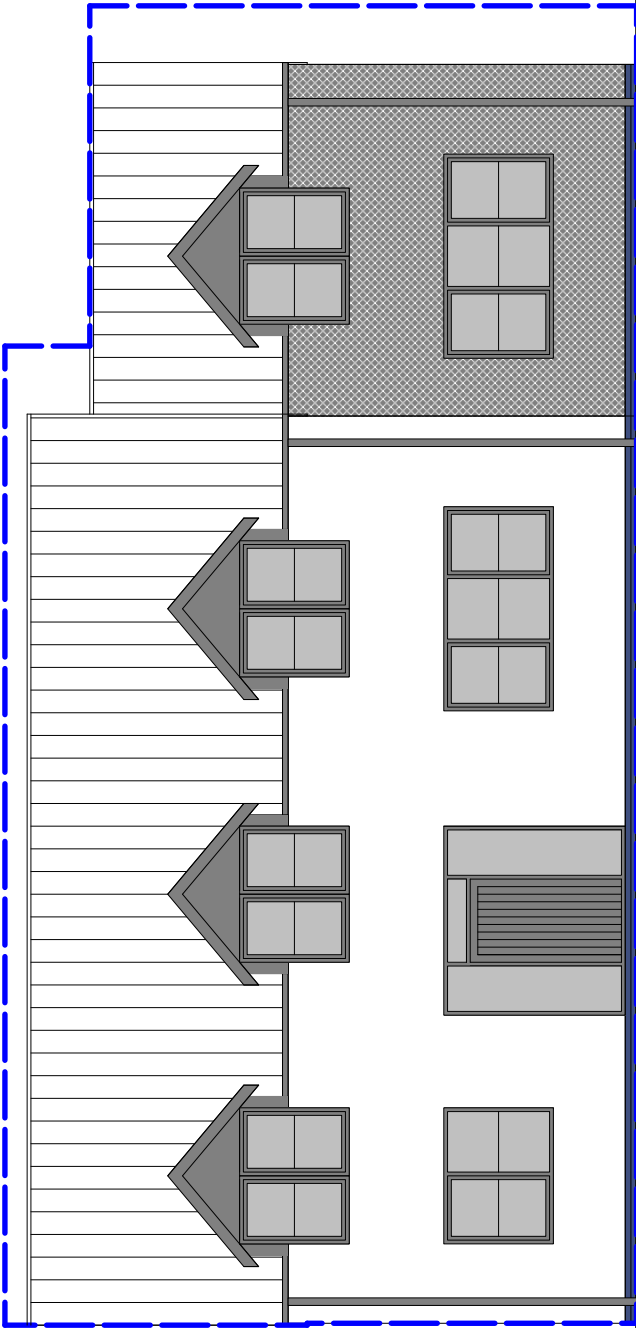

FRONT ELEVATION

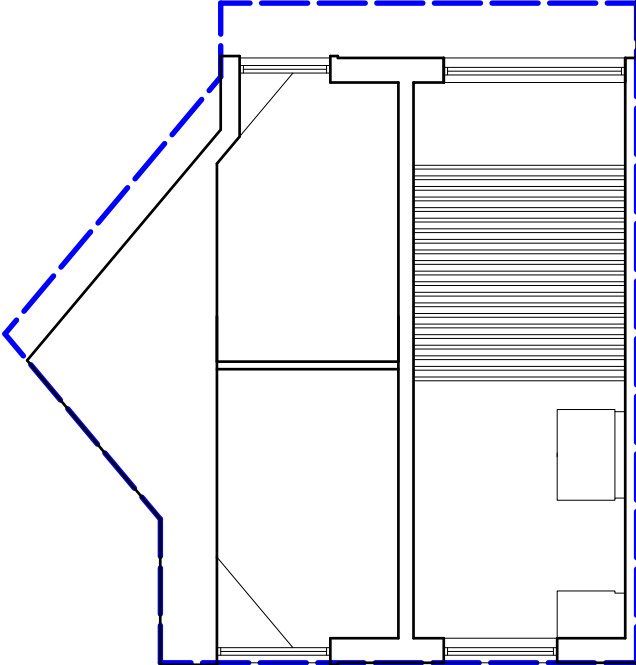

TYPICAL SECTION