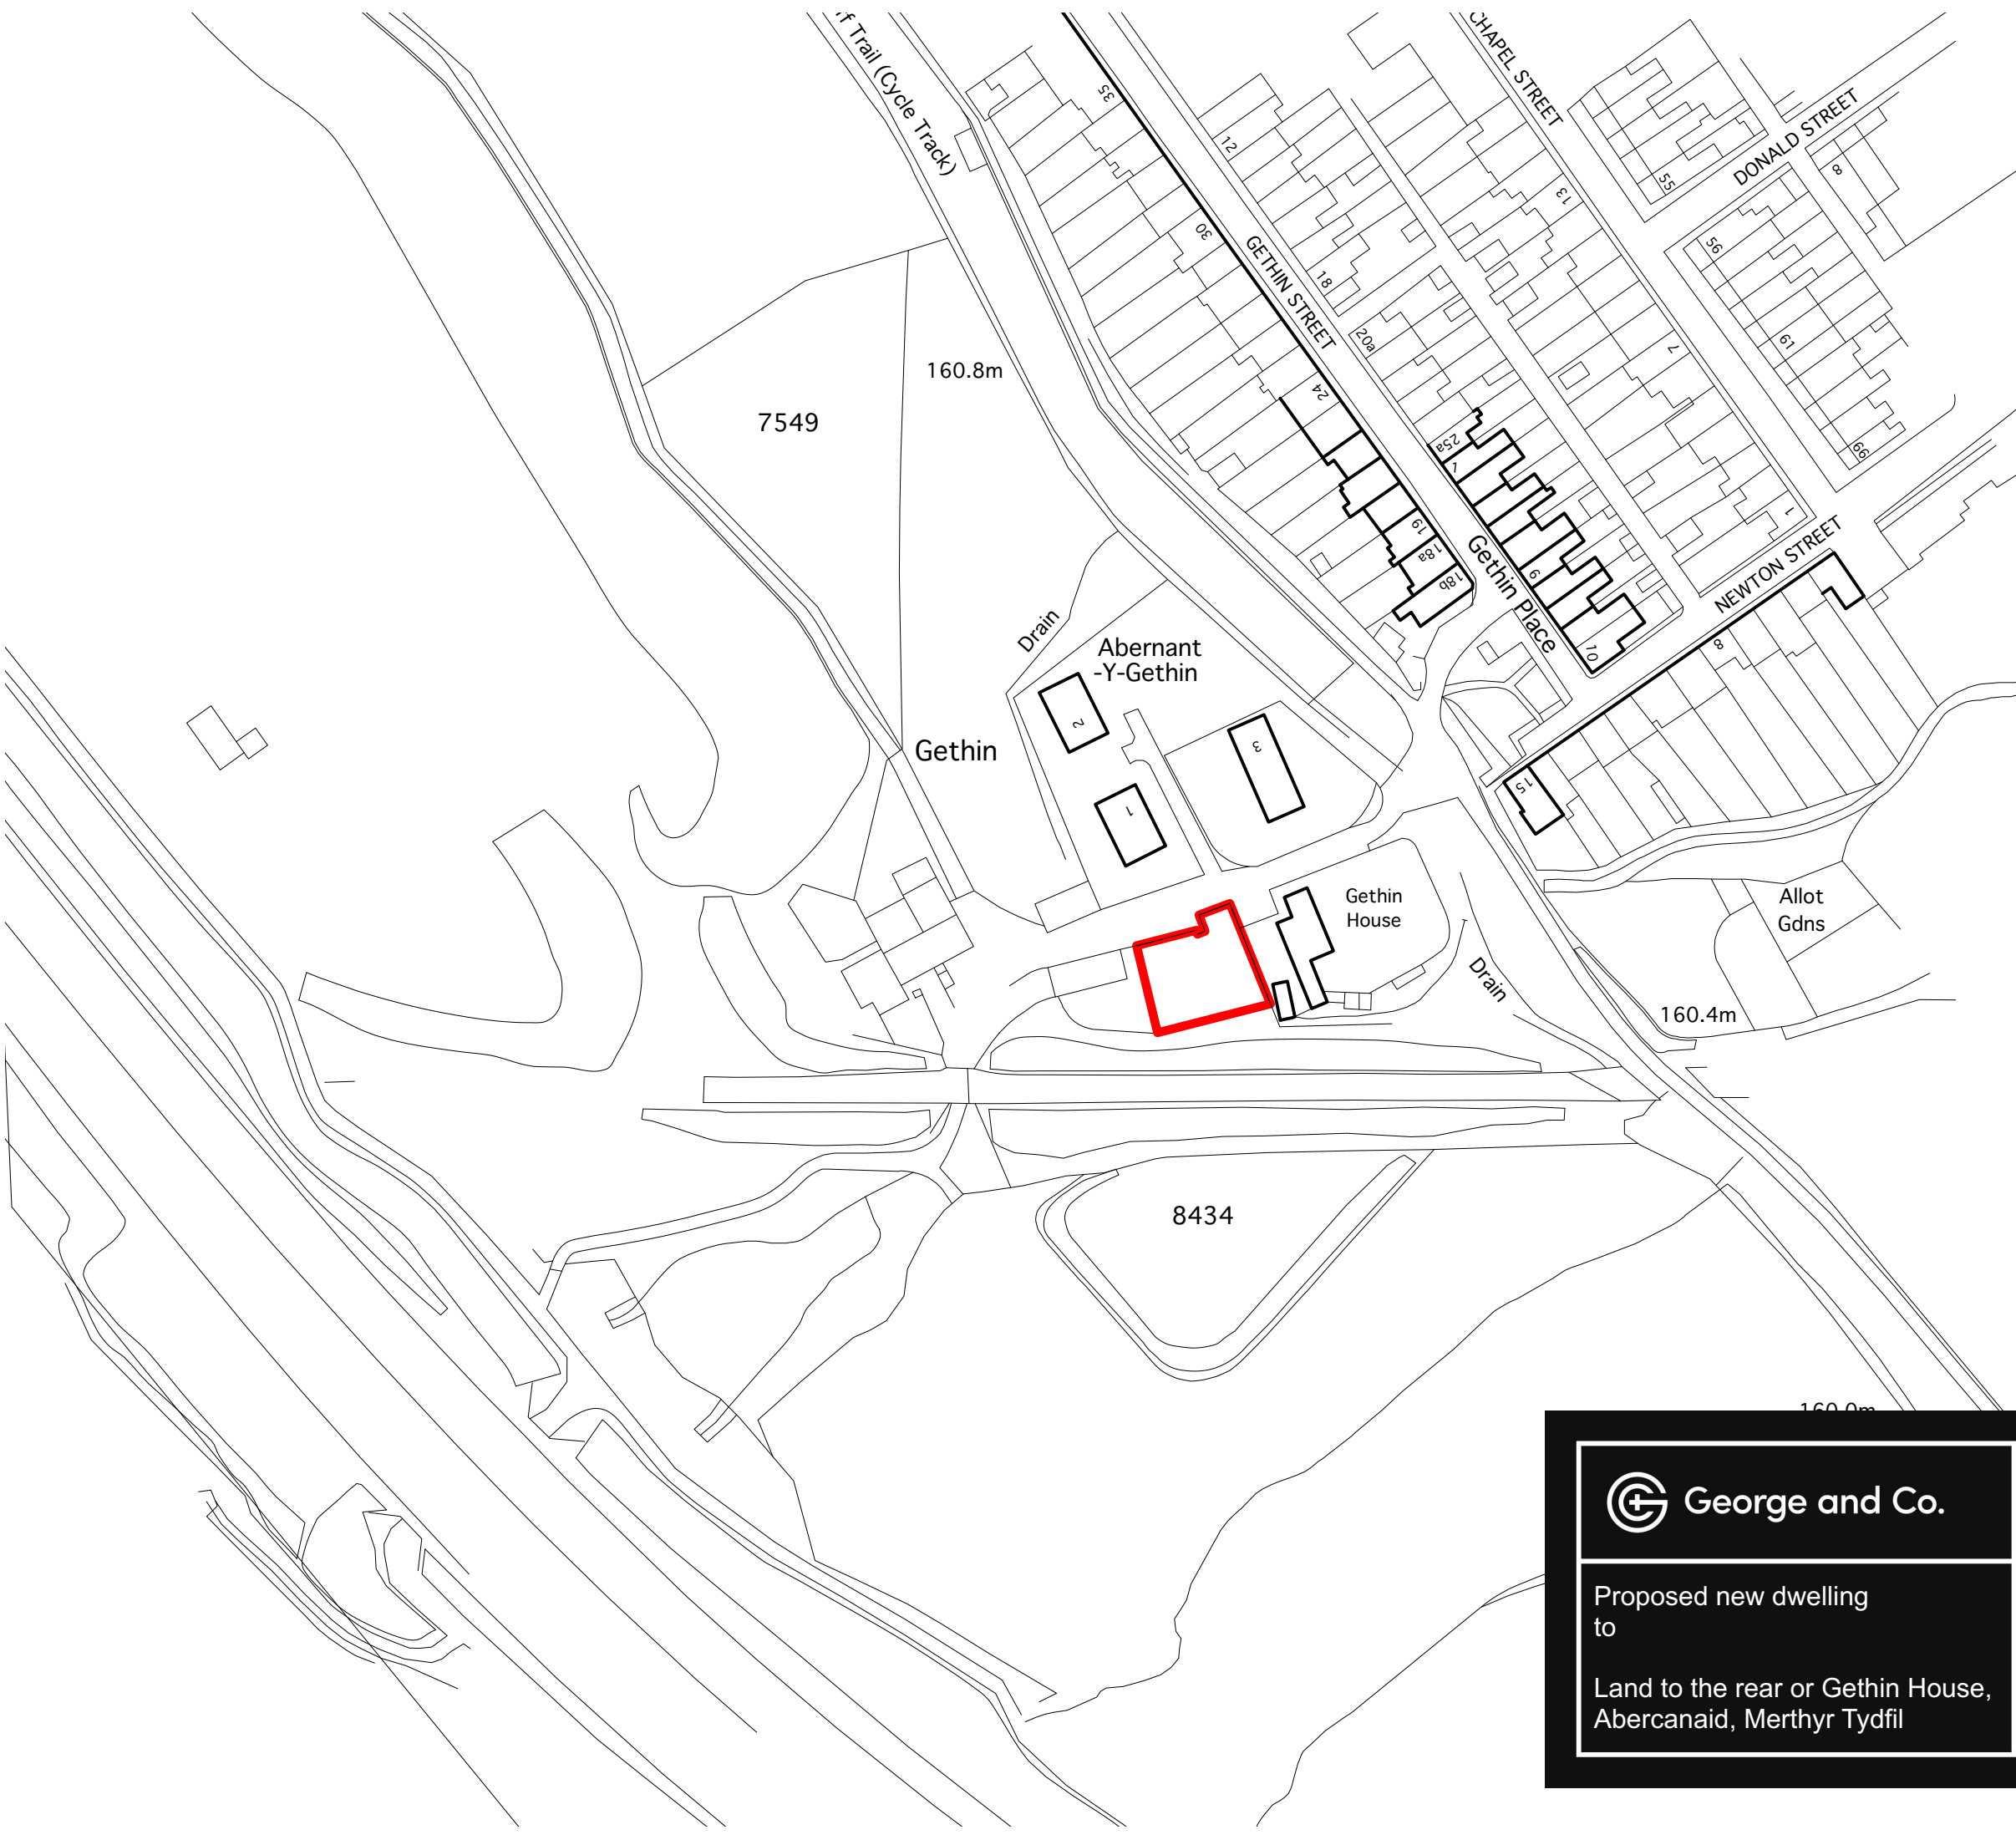


 George and Co.

Proposed new dwelling
to

Land to the rear of Gethin House,
Abercanaid, Merthyr Tydfil

576.001		OSMAP	
BC	1:1250@A3	May '19	SG
1st Floor Woodfired Studios 62 High St Merthyr Tydfil CF37 8DE 07830328652 hello@georgeandco.studio www.georgeandco.studio			
DO NOT SCALE THIS DRAWING			©George and Co.