


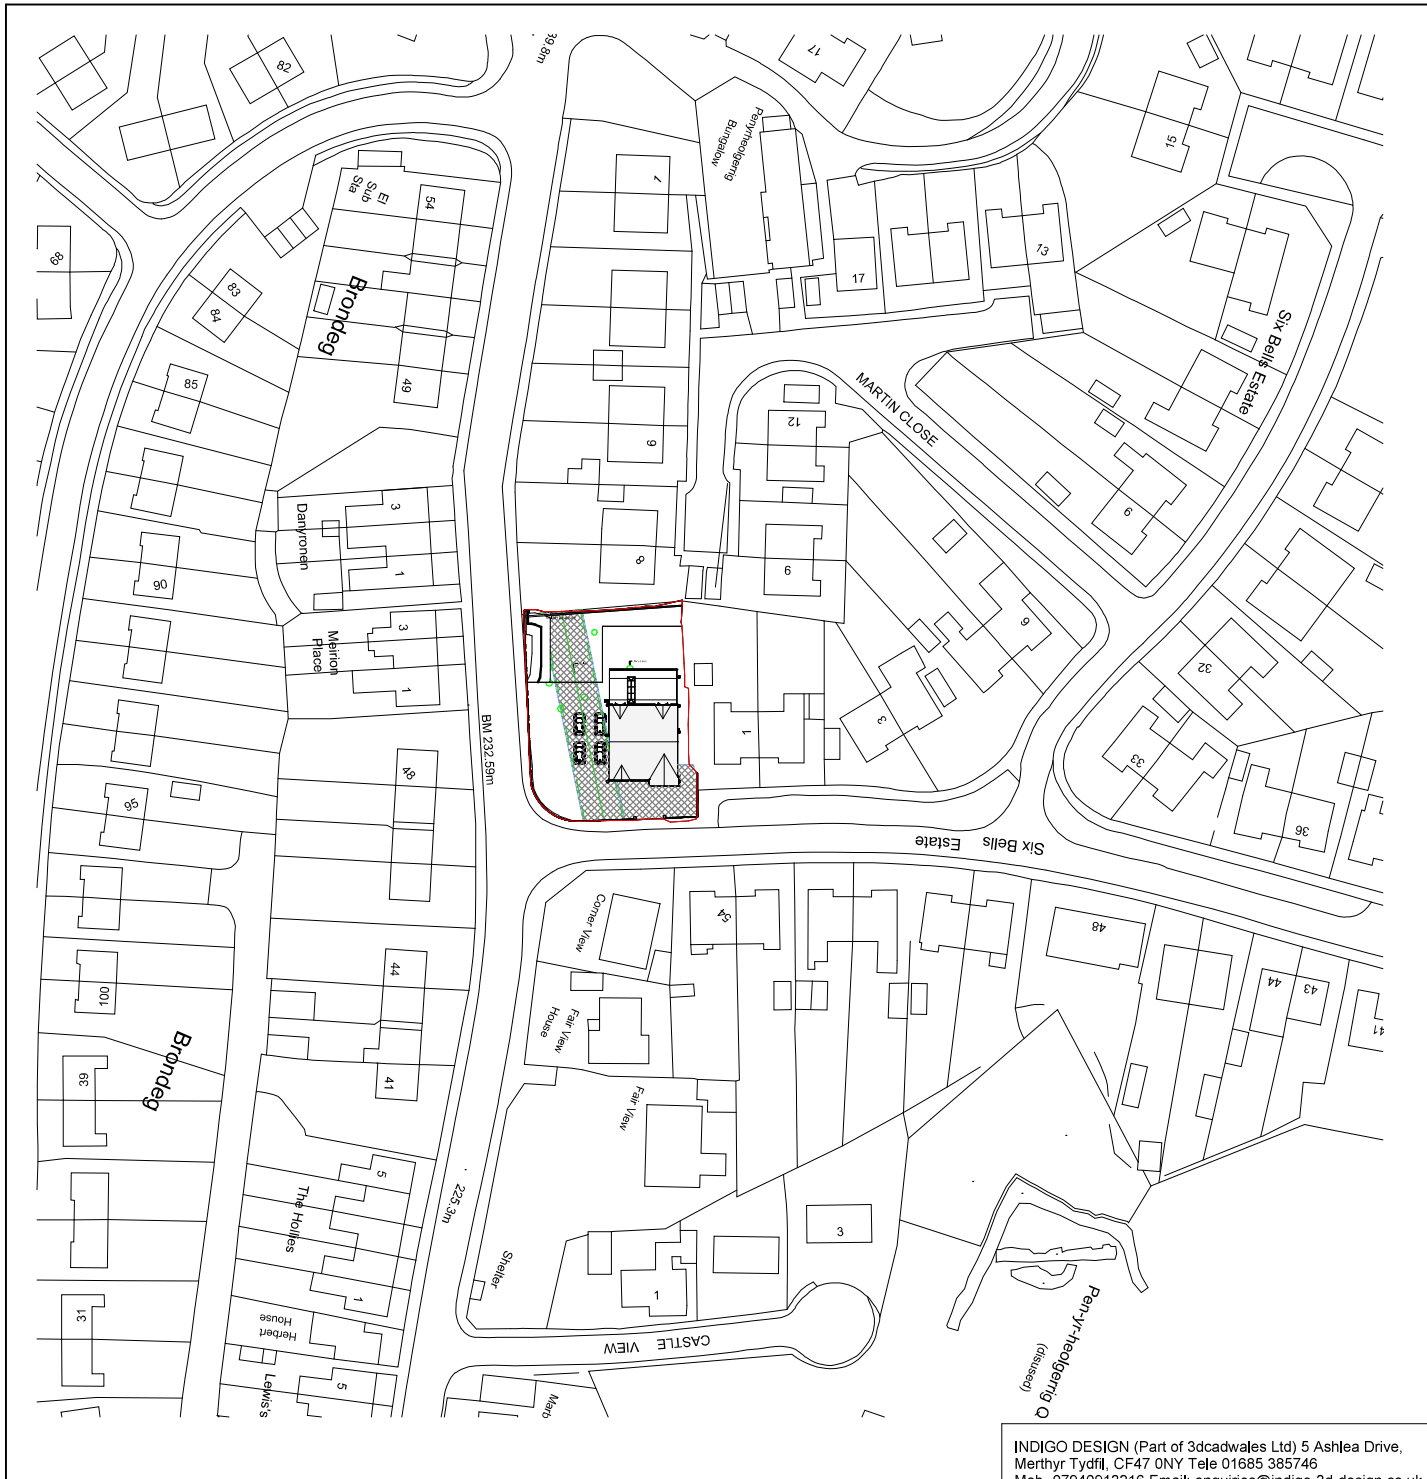

1 Location Plan
1 : 1250



INDIGO DESIGN (Part of 3dcadwales Ltd) 5 Ashlea Drive,
Merthyr Tydfil, CF47 0NY Tele 01685 385746
Mob -07940913216 Email: enquiries@indigo-3d-design.co.uk

This Drawing is Copyright,
Dimensions to be checked on
site and not scaled from this
drawing



PURPOSE OF ISSUE Planning Approval		DRAWING NUMBER SB-07	
PROJECT New Dwelling			
SHEET Location Plan			
Address LAND NEAR SIX BELLS, HEOLGERRIG, MERTHYR TYDFIL			
Checked by JH	Drawn by PH	Scale (@ A4) 1 : 1250	
Rev No A	Description Issue	Date 4/04/2025	