


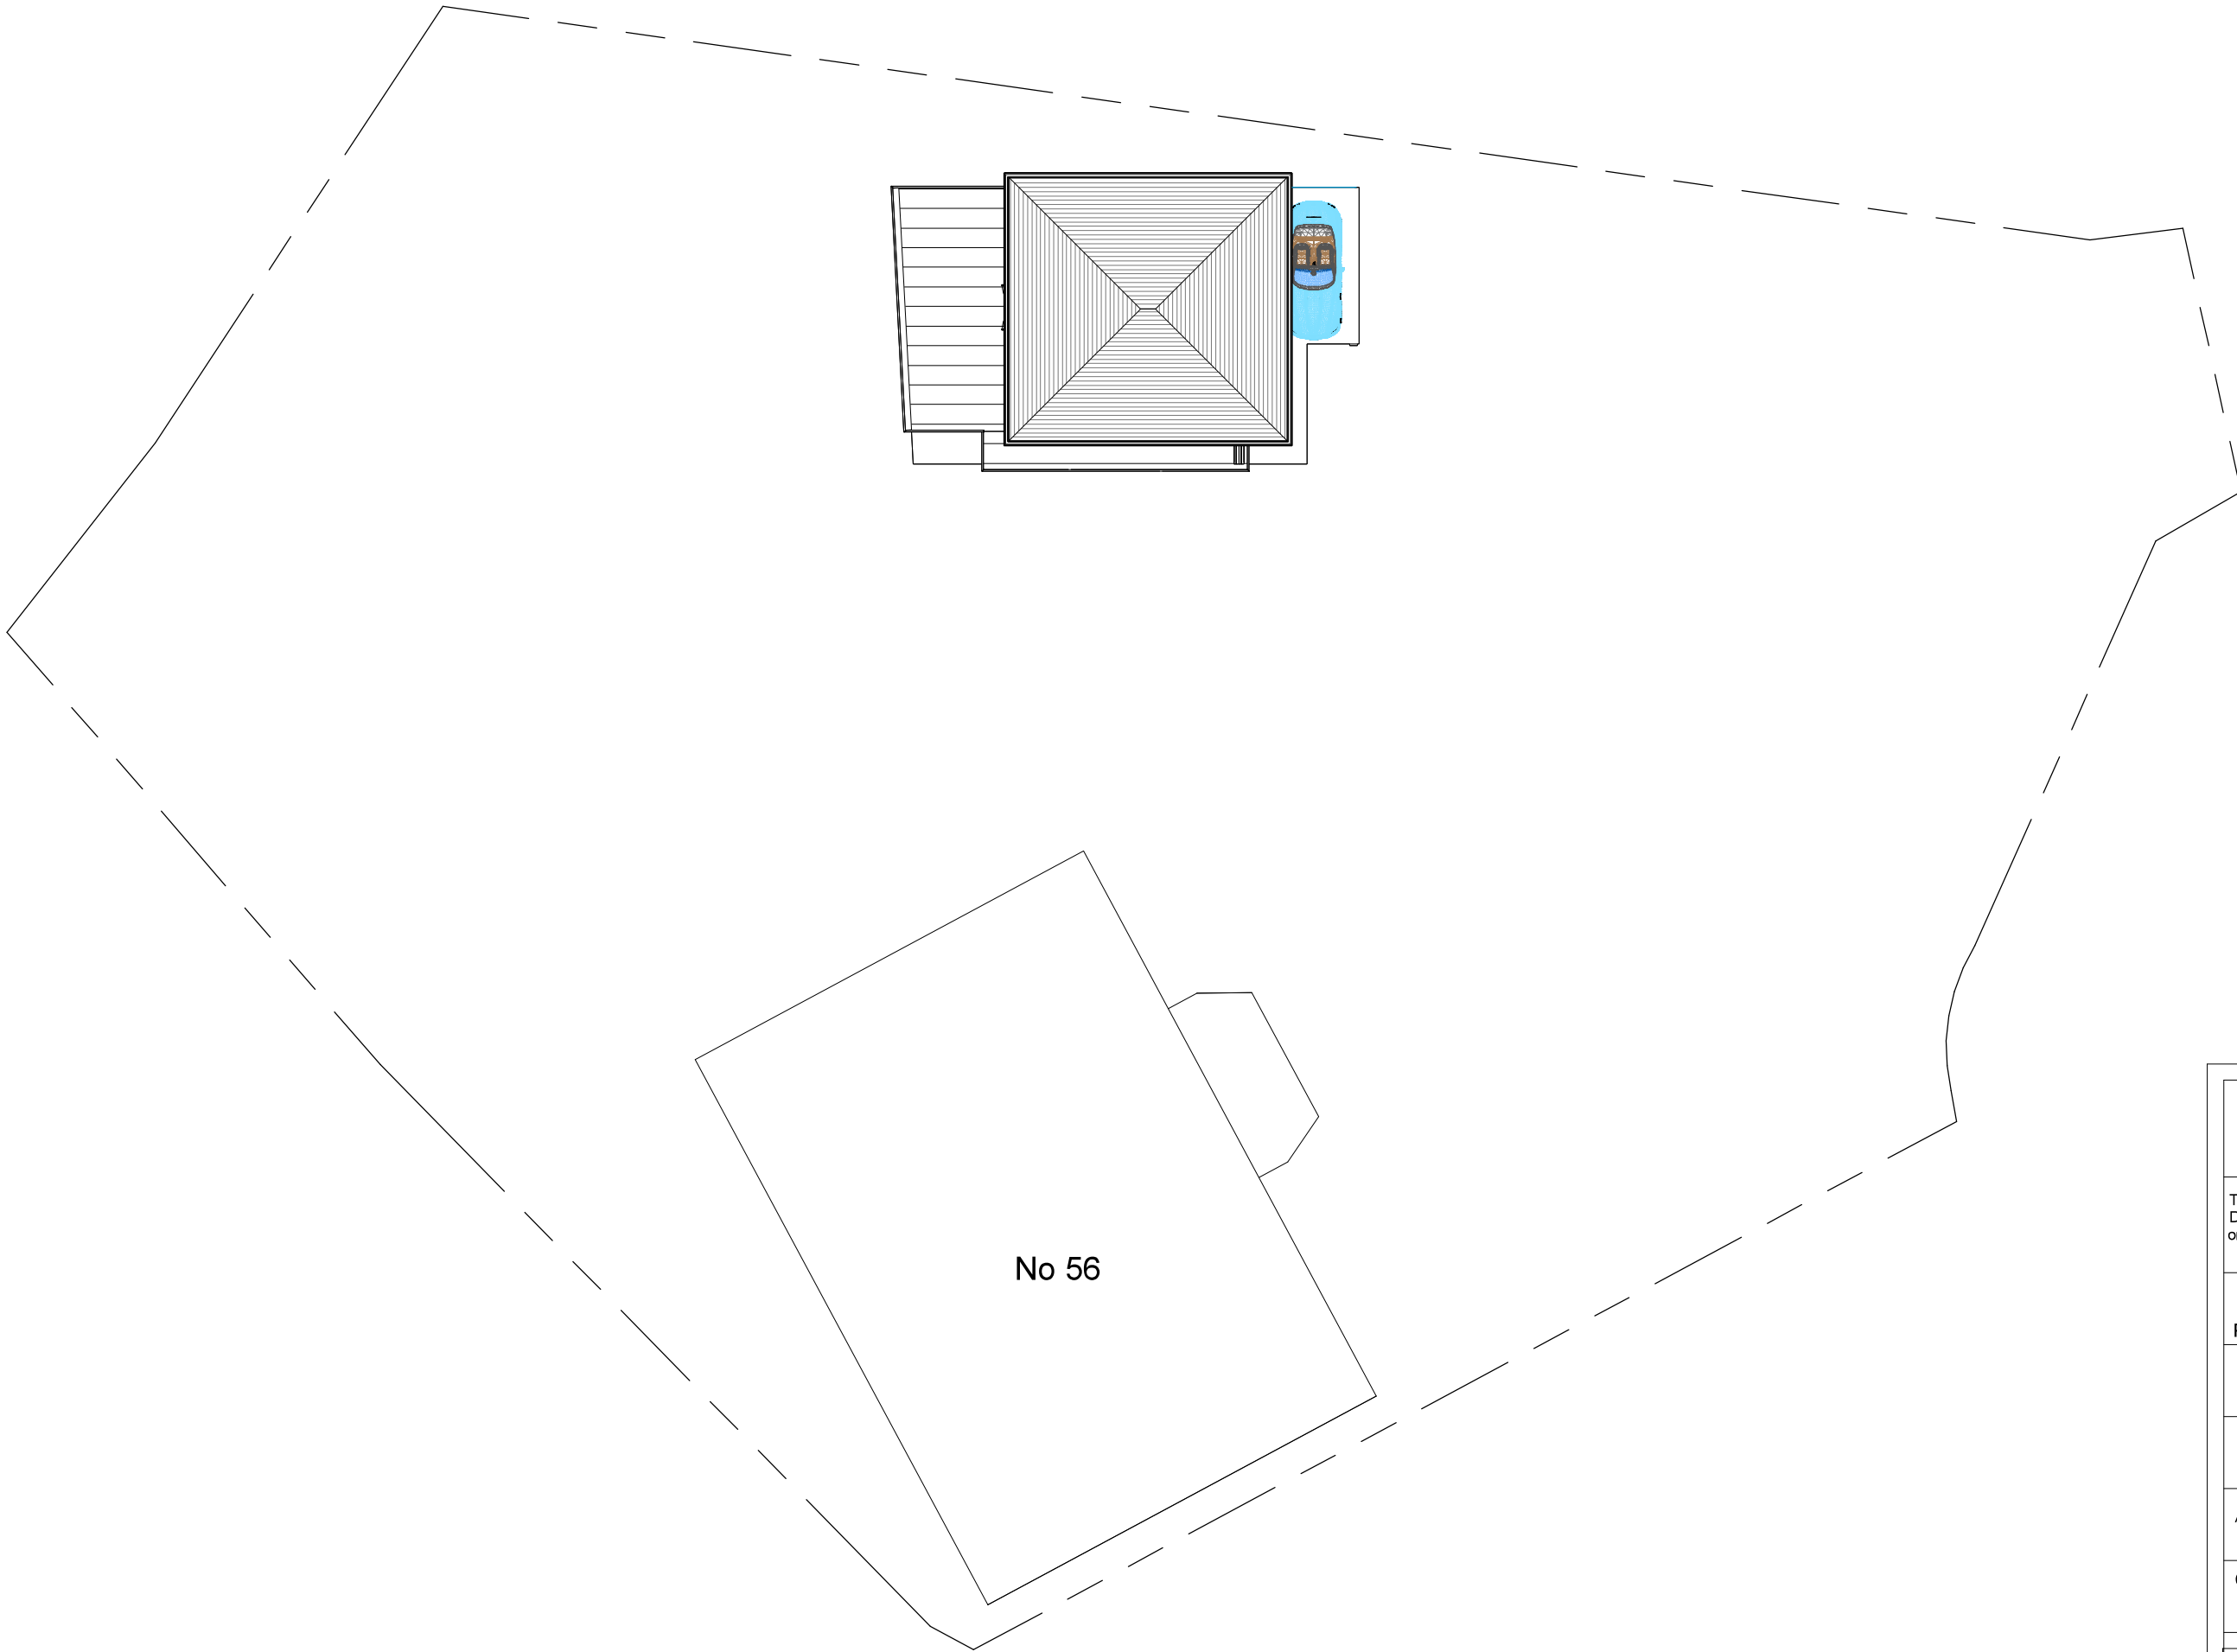

Access

No 56

1 Proposed Site
1 : 200

INDIGO DESIGN (Part of 3dcadwales Ltd) 5 Ashlea Drive,
Merthyr Tydfil, CF47 0NY Tele 01685 385746 Mob -
07940913216 Email: philip@3dcadwales.co.uk

This Drawing is Copyright,
Dimensions to be checked
on site and not scaled from
this drawing



PURPOSE OF ISSUE
Planning Approval

DRWAING NUMBER
SR-05

PROJECT

Detached Annex

SHEET

Proposed Site

Address

56 Swansea Road, Clwydyfagwyr,
Merthyr Tydfil. CF48 1HR

Checked by
JH

Drawn by
PH

Scale (@ A3)
1 : 200

Rev No	Description	Date
A	Issue	11/03/2023