





EXISTING SIDE ELEVATION

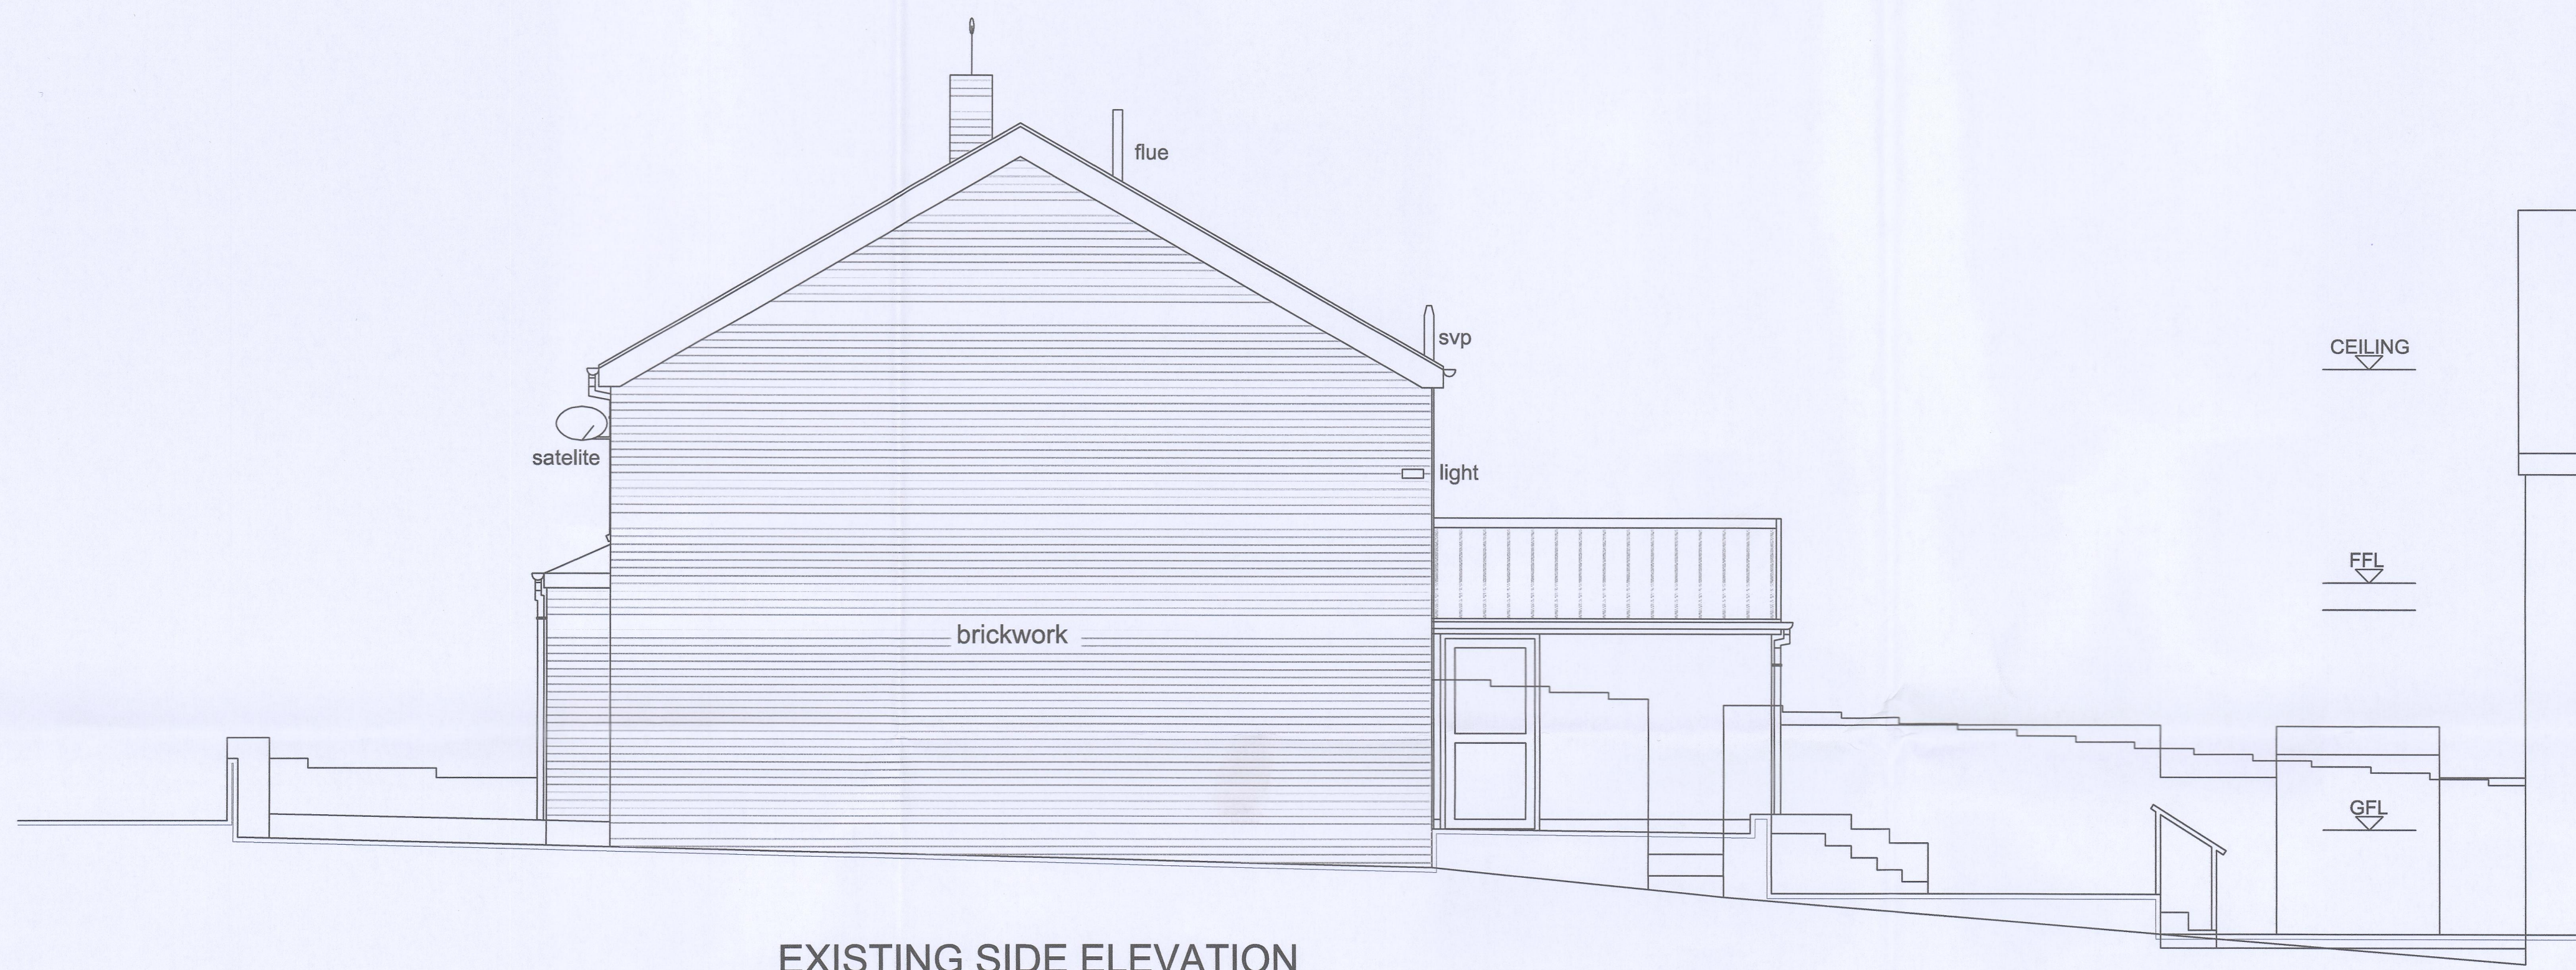

EXISTING FIRST FLOOR PLAN

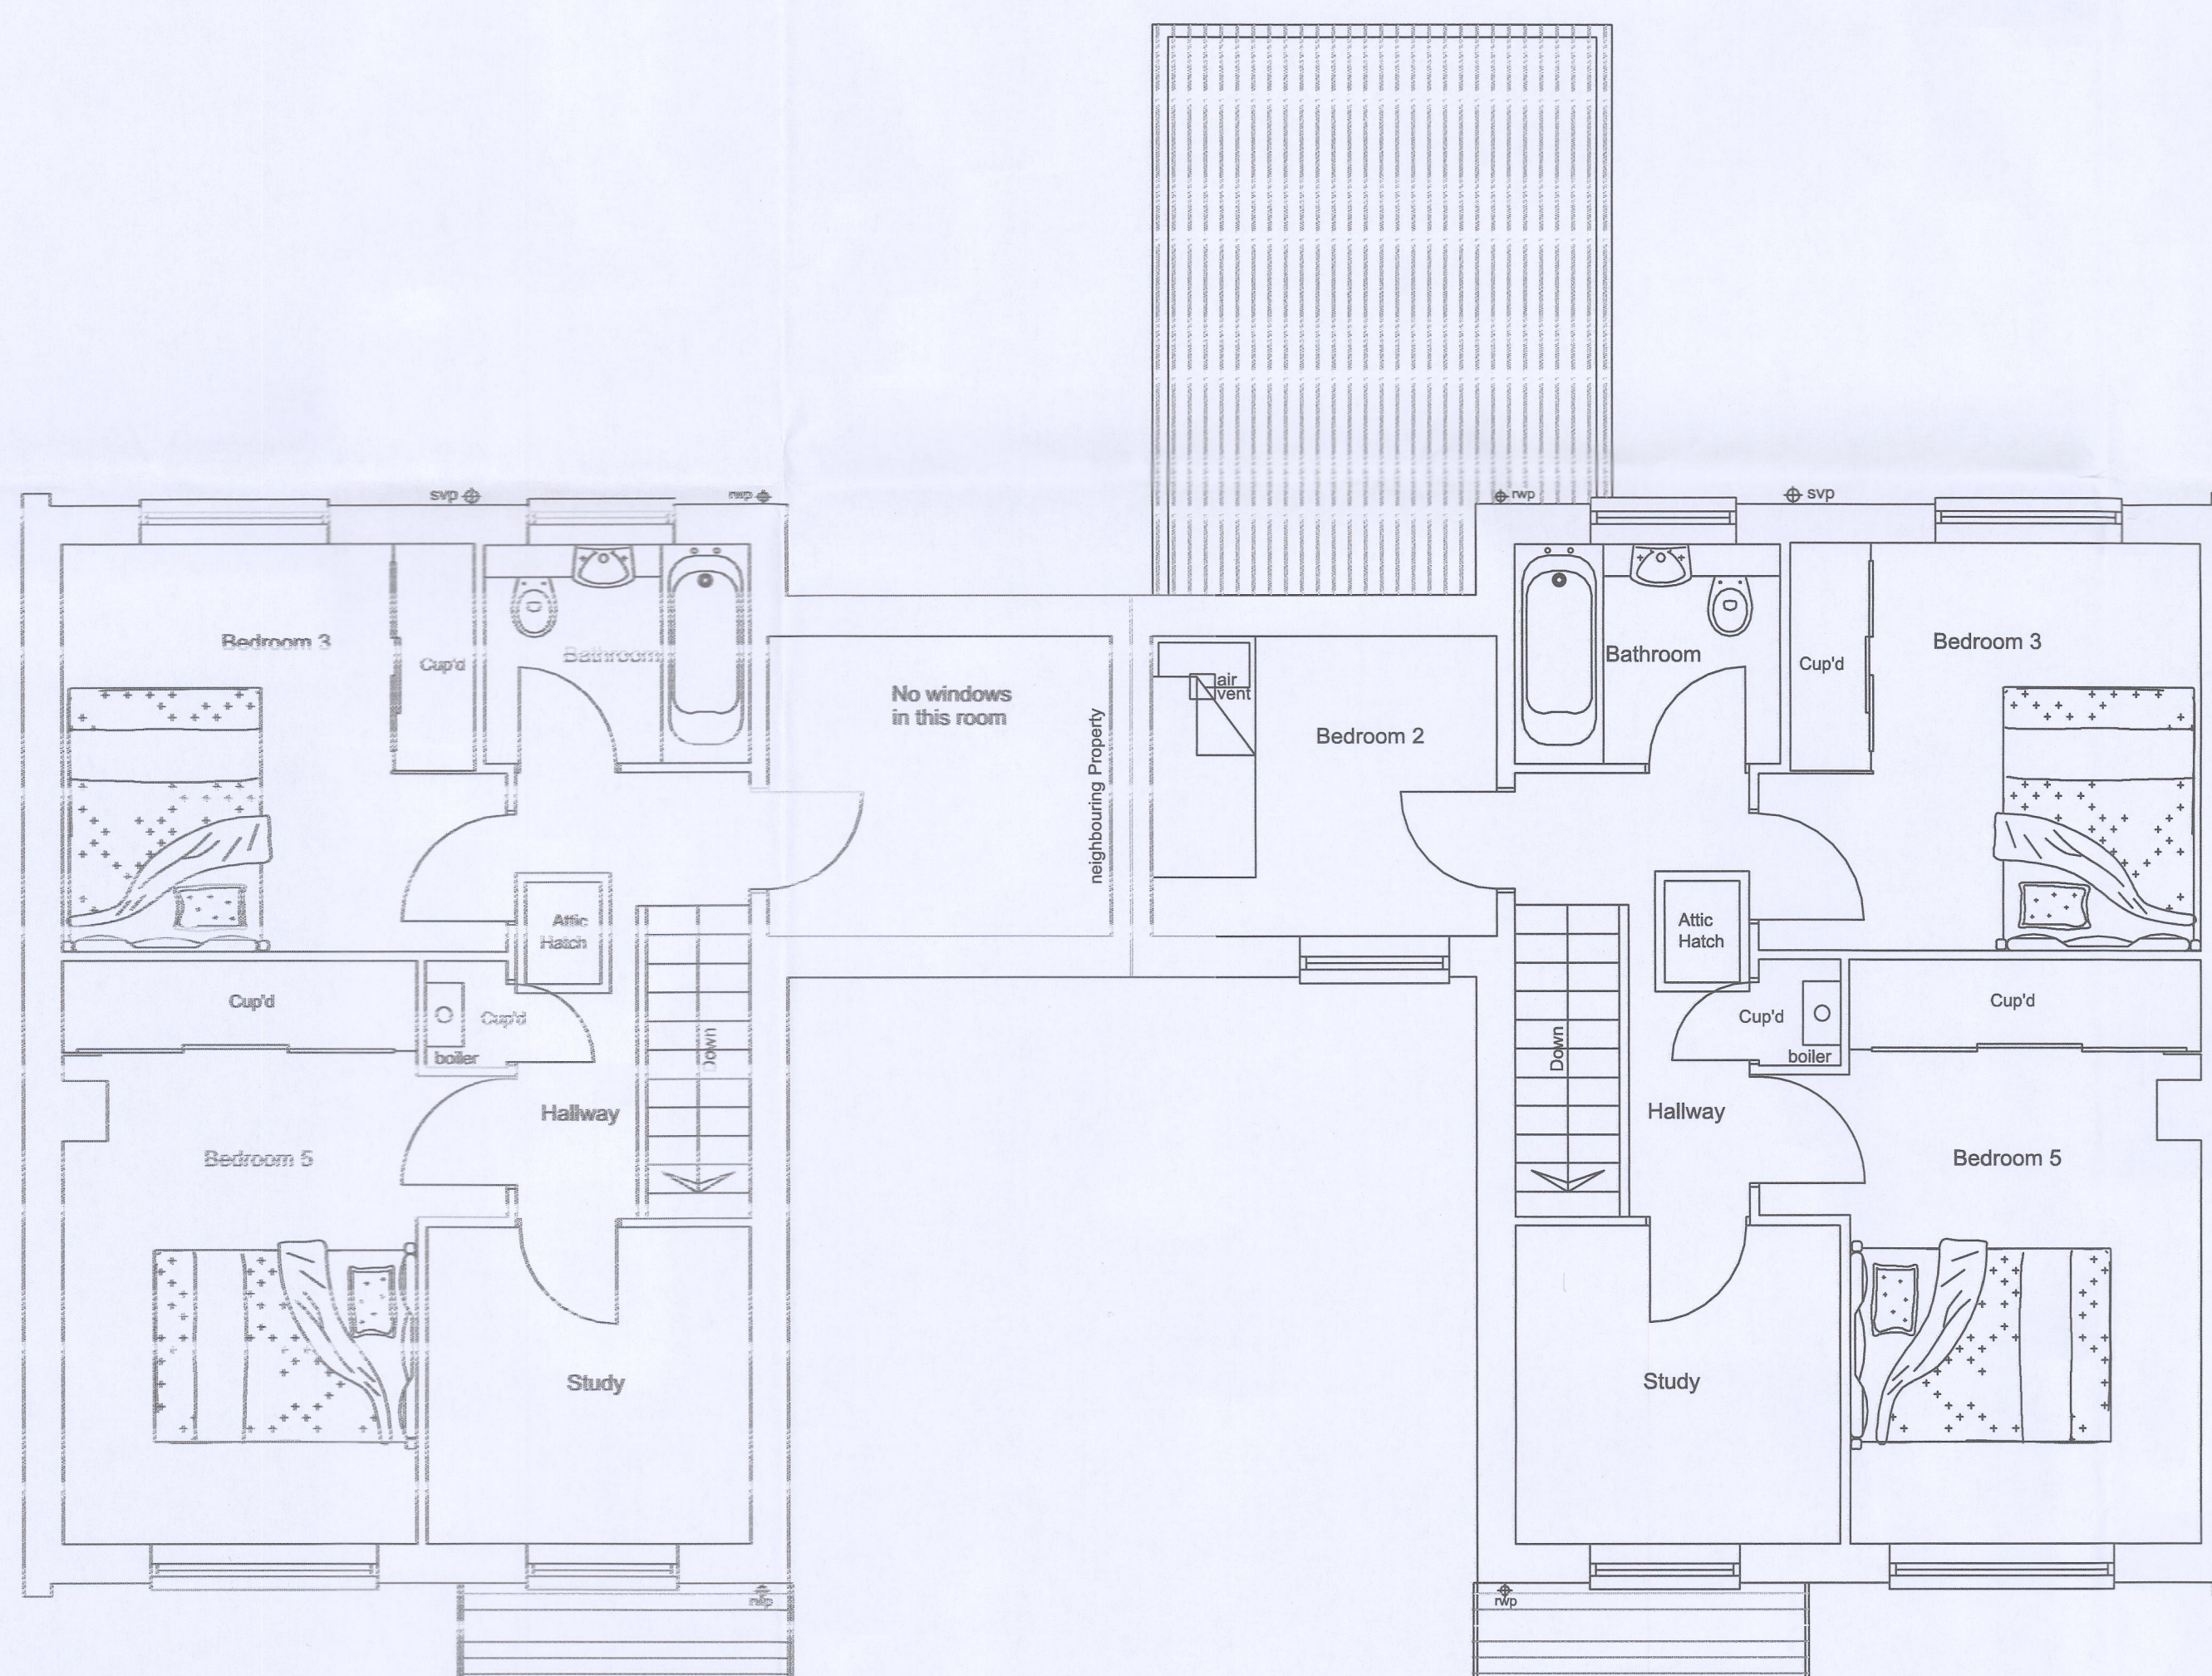

*Amended Plan
Received: 23/11/2021
P12110144*