




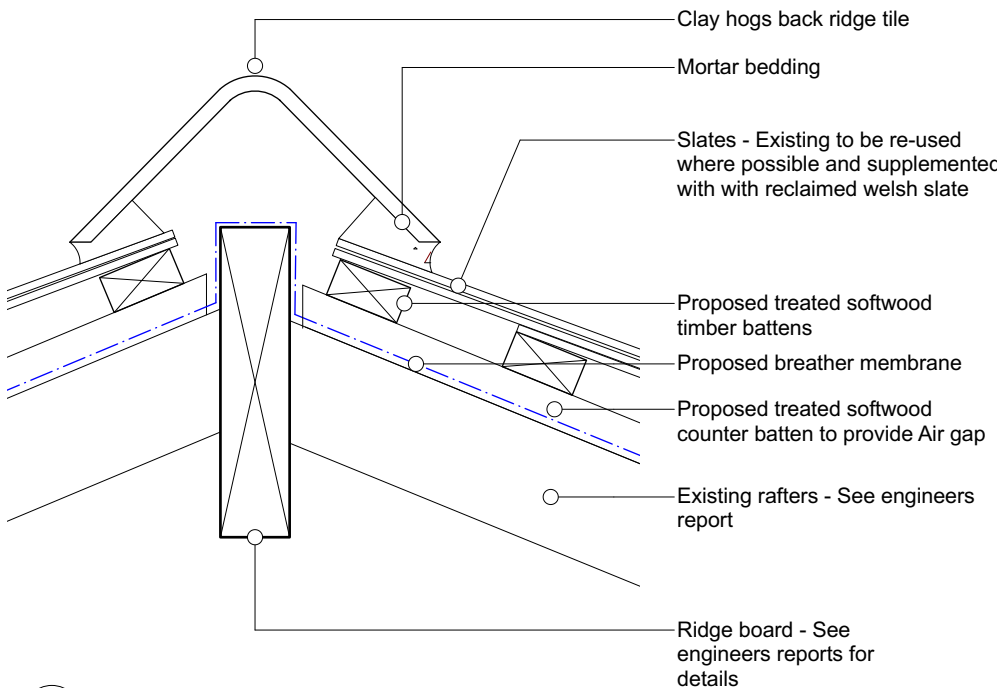


01 Ridge detail - clay tile

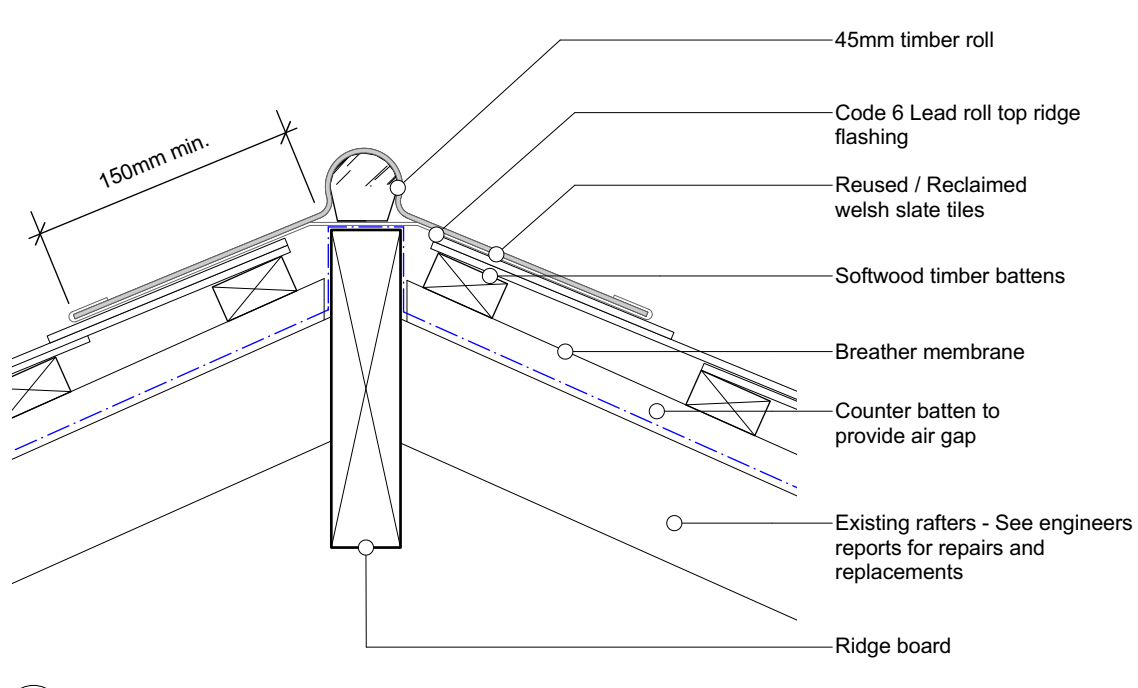

02 Ridge detail - lead tile

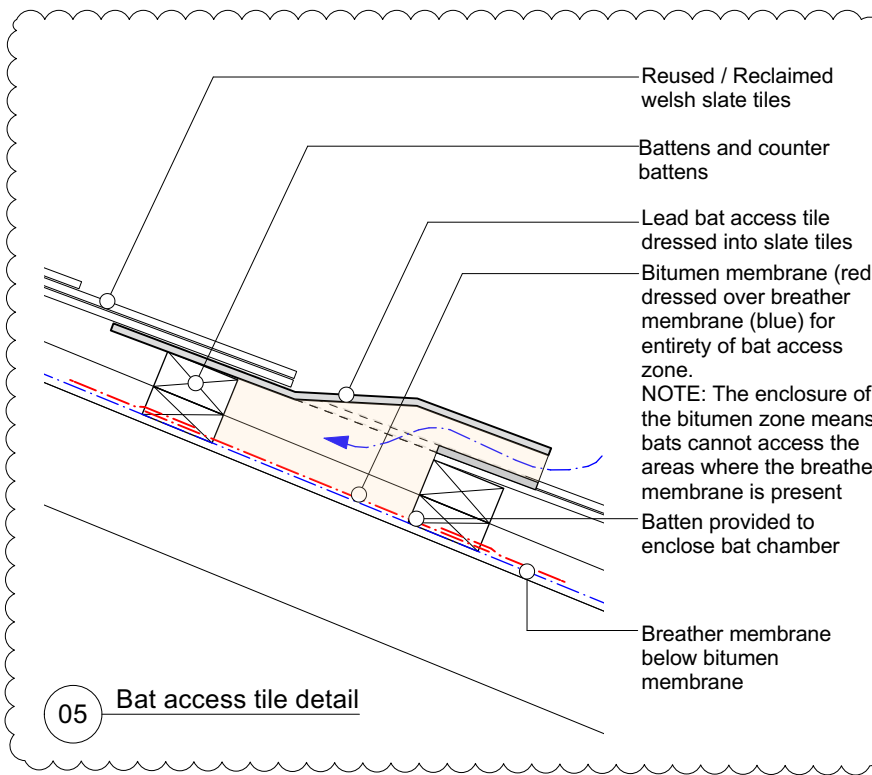

05 Bat access tile detail

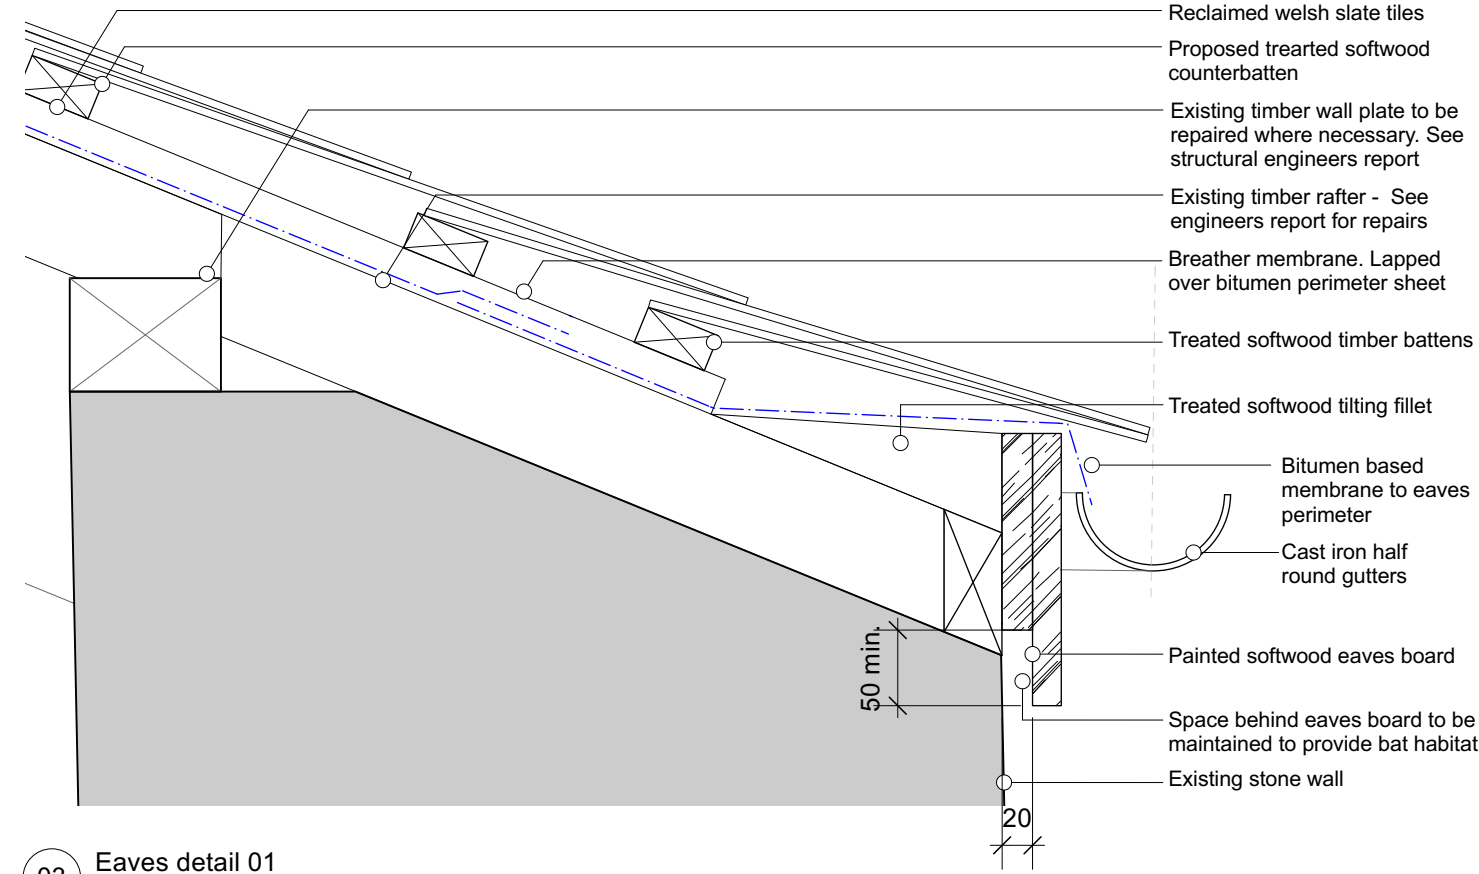

03 Eaves detail 01

Bat access tiles




Lead access tiles are to be provided within the slate roof finish to provide the required bat mitigation for the site. See ecology report for locations of access required. Access slates are to be coordinated with areas of bitumen membrane to avoid bats coming into contact with the breather membrane.

Rooftop vents



Rooftop vents for future SVP and extracts are to be lead units as shown below

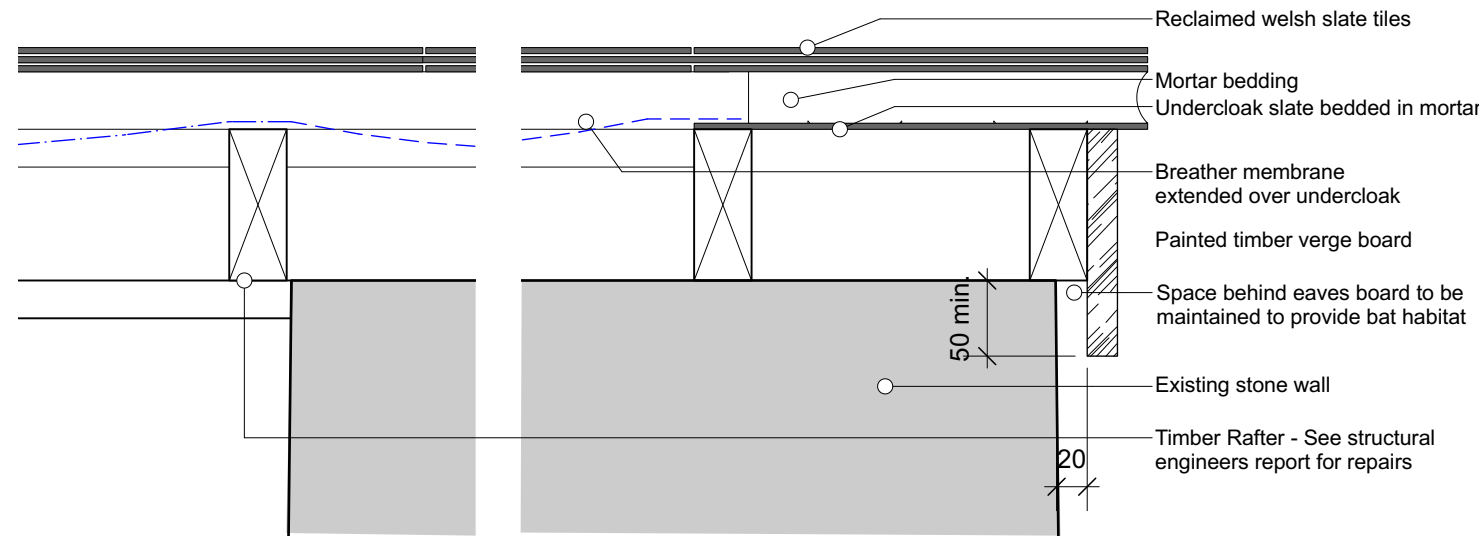

04 Verge detail

Rural Office

Rural Office, Yr Egin,
College Rd. Carmarthen,
SA31 3EQ

rural-office.co.uk
enquiries@rural-office.co.uk
01559 505 008

revisions	date	revision notes	general notes
A	27.04.23	Bat access tile detail added	

project Pandy Farm	drawing title Proposed details sheet 01	scale 1:5 @ A3	date 26.10.22	drawn by KR	checked by NM
client Kevin Jones & Adele Gittoes	drawing status Planning	job no. 179	drawing no. 3-0118	revision A	

Copyright: All rights reserved. This drawing must not be reproduced without permission. Only the original drawing should be relied upon. Contractors, subcontractors and suppliers must verify all dimensions on site before commencing any work or making any shop drawings. All shop drawings to be submitted to the architect prior to fabrication. This drawing is to be read in conjunction with the Architect's specification, bills of quantities / schedules, structural, mechanical & electrical drawings and all discrepancies are to be reported to the architect. Do not scale from this drawing. Dimensions are in millimetres unless otherwise stated.