






ELEVATION TO HIGH STREET

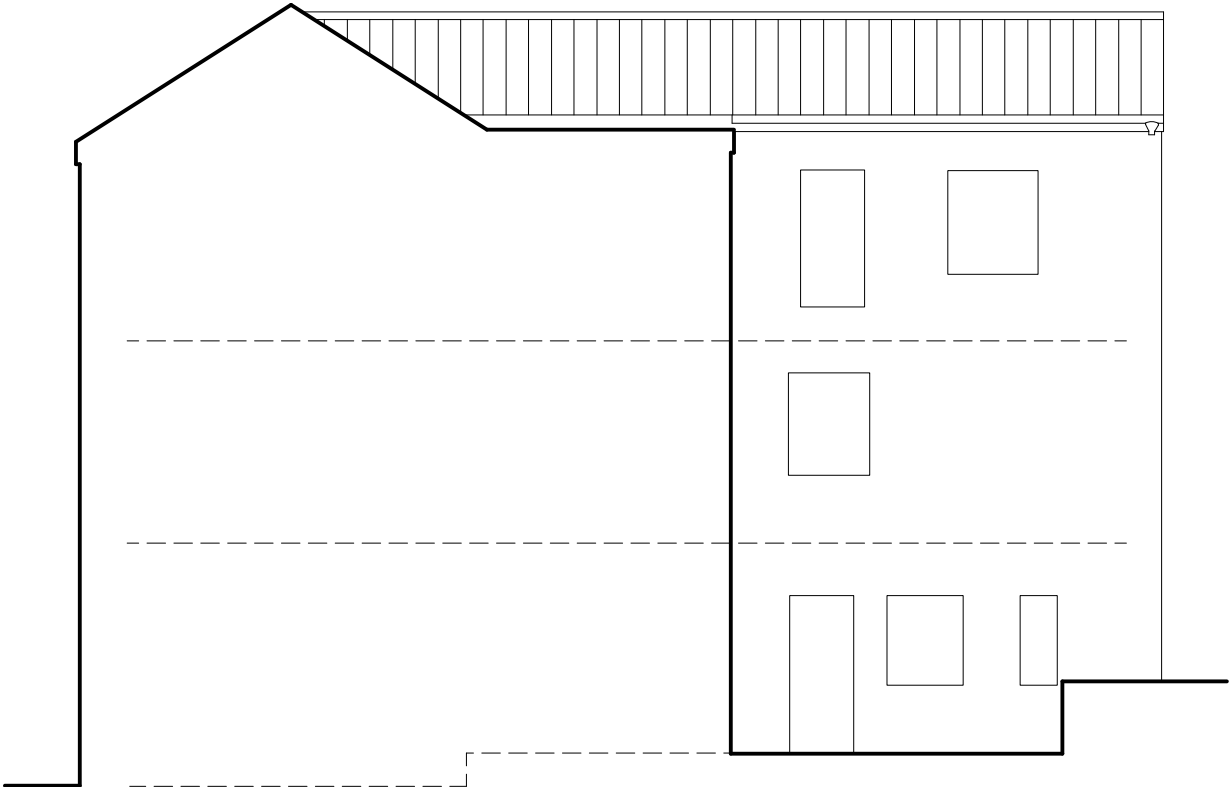

ELEVATION TO SIDE OF REAR EXTENSION

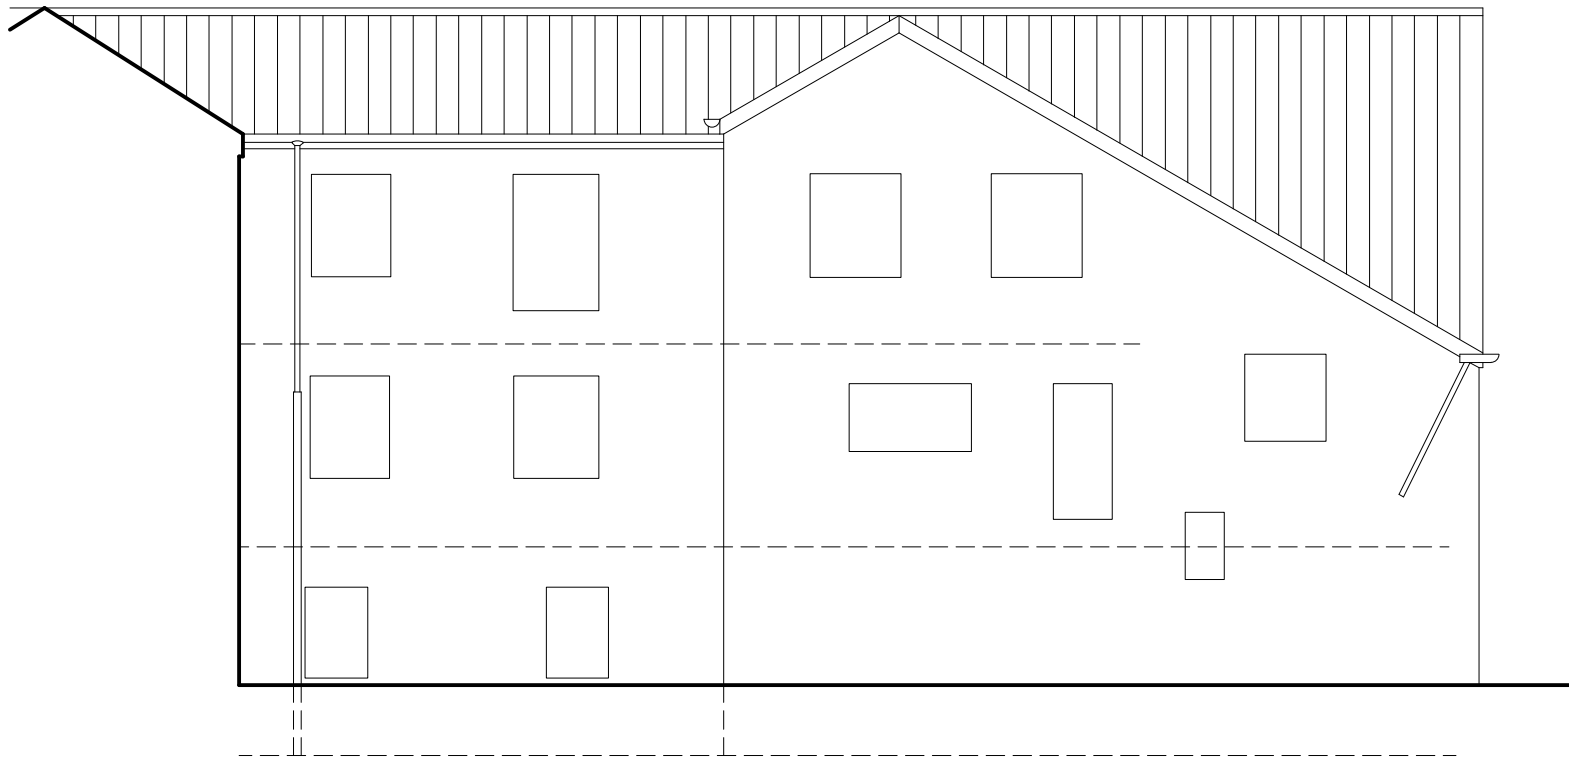

ELEVATION TO REAR YARD

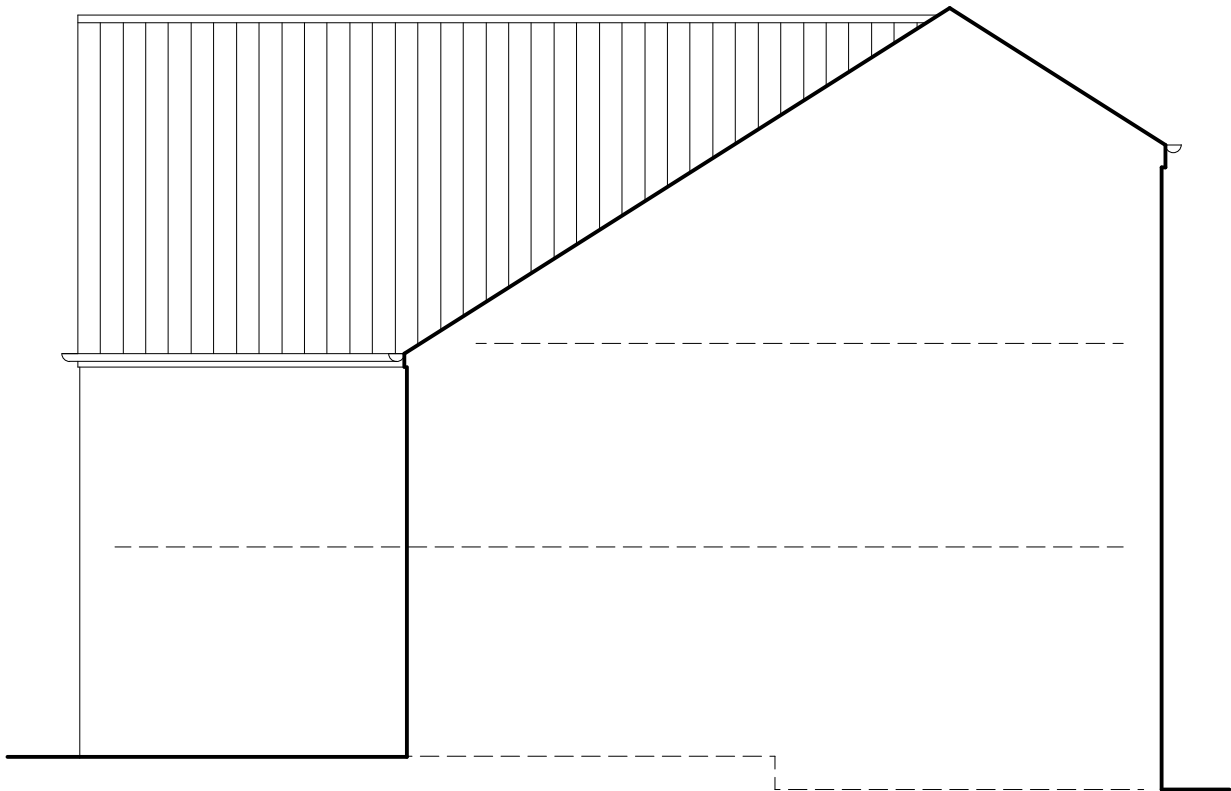


ELEVATION TO 72 HIGH STREET

1/2" Gyproc

and between

1/2" block floors
lining from
in enclosure

laid to

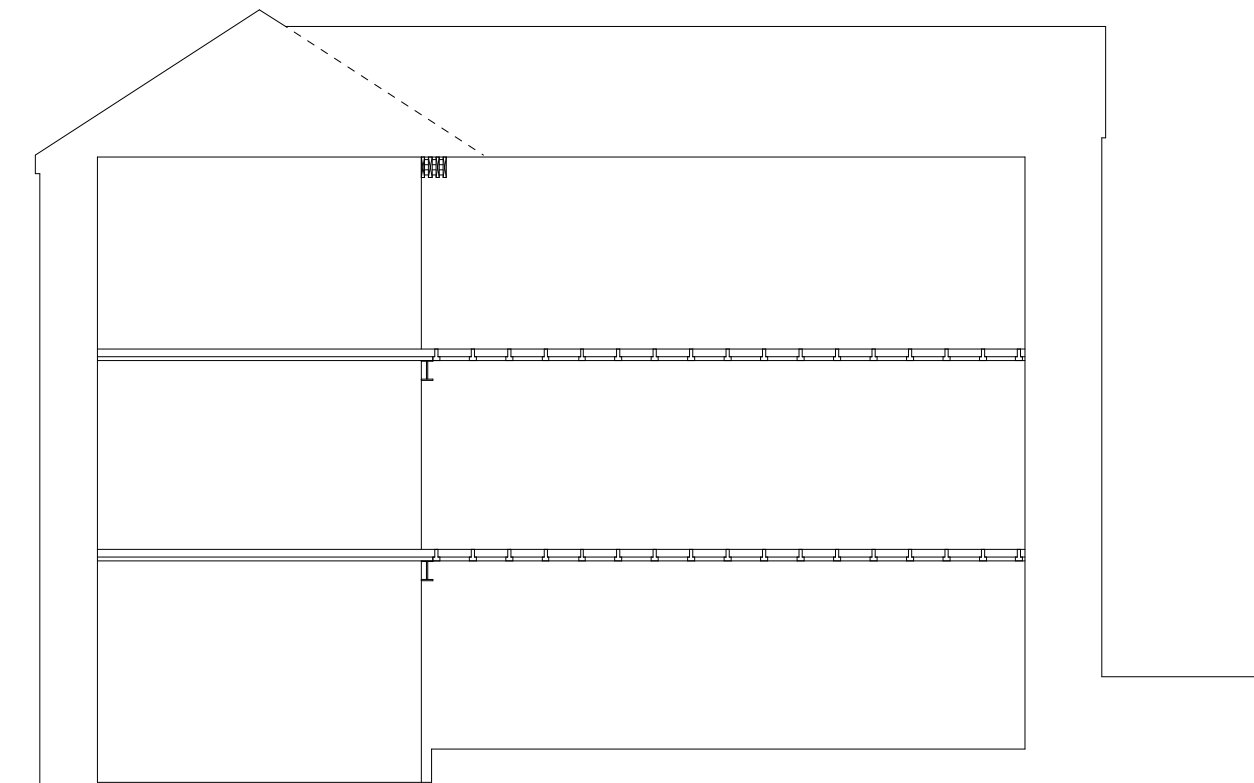

SECTION A - A

This drawing, the works and concepts depicted are the copyright of Paul Overton Architects and may not be reproduced or made use of, either directly or indirectly, without express written consent.

Do not scale off this drawing.

All heights, levels, sizes and dimensions to be checked on site before any work is undertaken.

PAUL OVERTON ARCHITECTS
97A HIGH STREET
MERTHYR TYDFIL
CF47 8UD

TEL: 01685 371194
MOB: 07929 659 282
paul@pro-architects.co.uk

Client

GTH DEVELOPMENTS

Project

Morlais Castle Inn
Pontkorlais
Merthyr Tydfil

Drawing Title

Elevations as Existing

CAD ref	Drawn
	PRO

Date	Scale
April 2020	1:100

Project No.	Drawing No.	Revision
9049	02	-