


 George and Co.

62 Twelfth Ave
Merthyr Tydfil
CF47 9TD

1204.06		ELEVATION	
planning	1:50@A1	JUL 26	CG
George + Co Crownford House, Swan Street, Merthyr Tydfil, Mid Glamorgan, Wales, CF47 8EU TEL 07830328652 hello@georgeandco.studio			
DO NOT SCALE THIS DRAWING		@George and Co.	

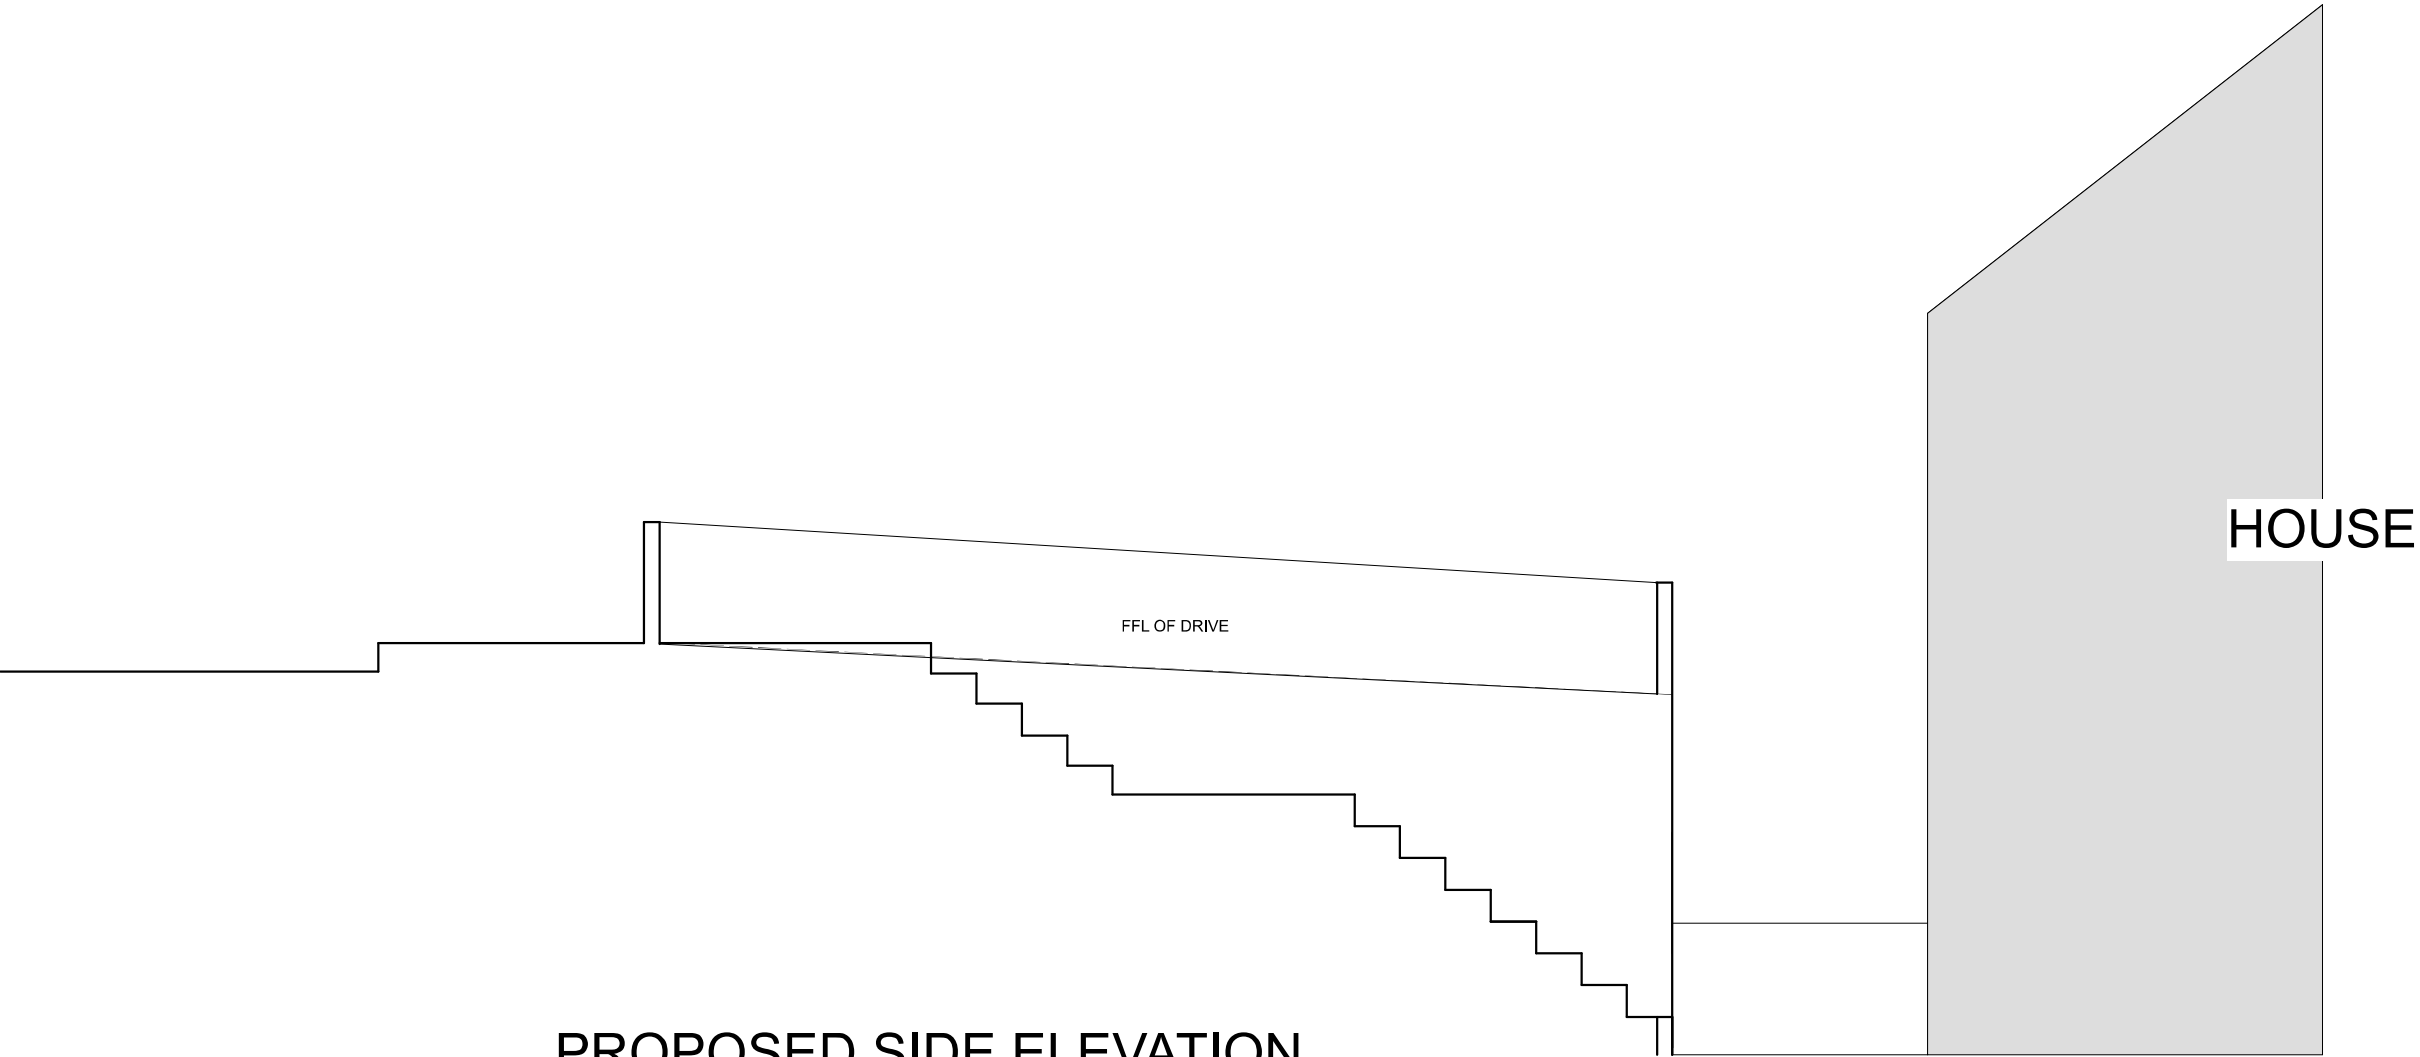

PROPOSED SIDE ELEVATION
AND SECTION B-B