


All surface water to Soakaway

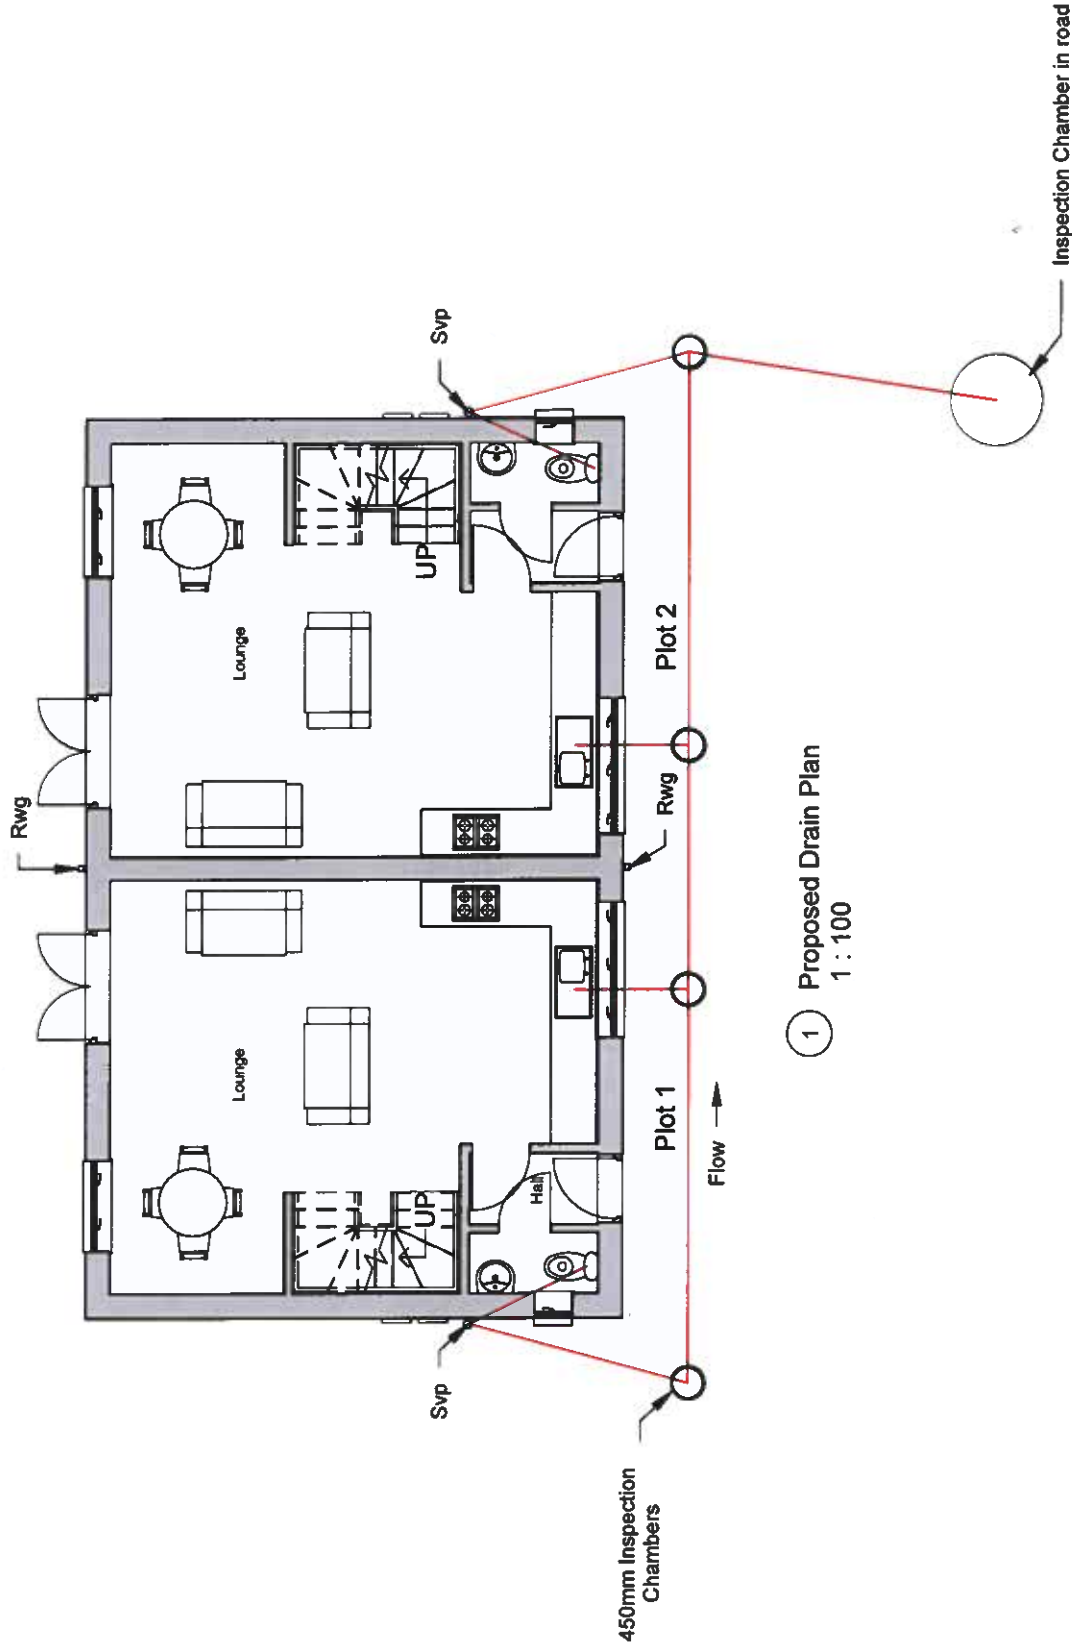

INDIGO DESIGN (Part of 3dcdawales Ltd) 5 Ashlea Drive, Merthyr Tydfil, CF47 0NY Tele 01685 385746 Mob - 07940913216 Email: philip@3dcdawales.co.uk		 Indigo 3d Design	
This Drawing is Copyright, Dimensions to be checked on site and not scaled from this drawing			
PURPOSE OF ISSUE	DRAWING NUMBER		
Planning Approval	BD-07		
PROJECT			
One Pair Of Semi Detached Houses			
SHEET			
Proposed Drain Plan			
Address			
Land adjacent to 1a Blaendowlais, Dowlais, Merthyr Tydfil			
Checked by	Drawn by	Scale (@ A3)	
JH	PH	1 : 100	
Rev No	Description		Date
A	Issue		21/05/2022