




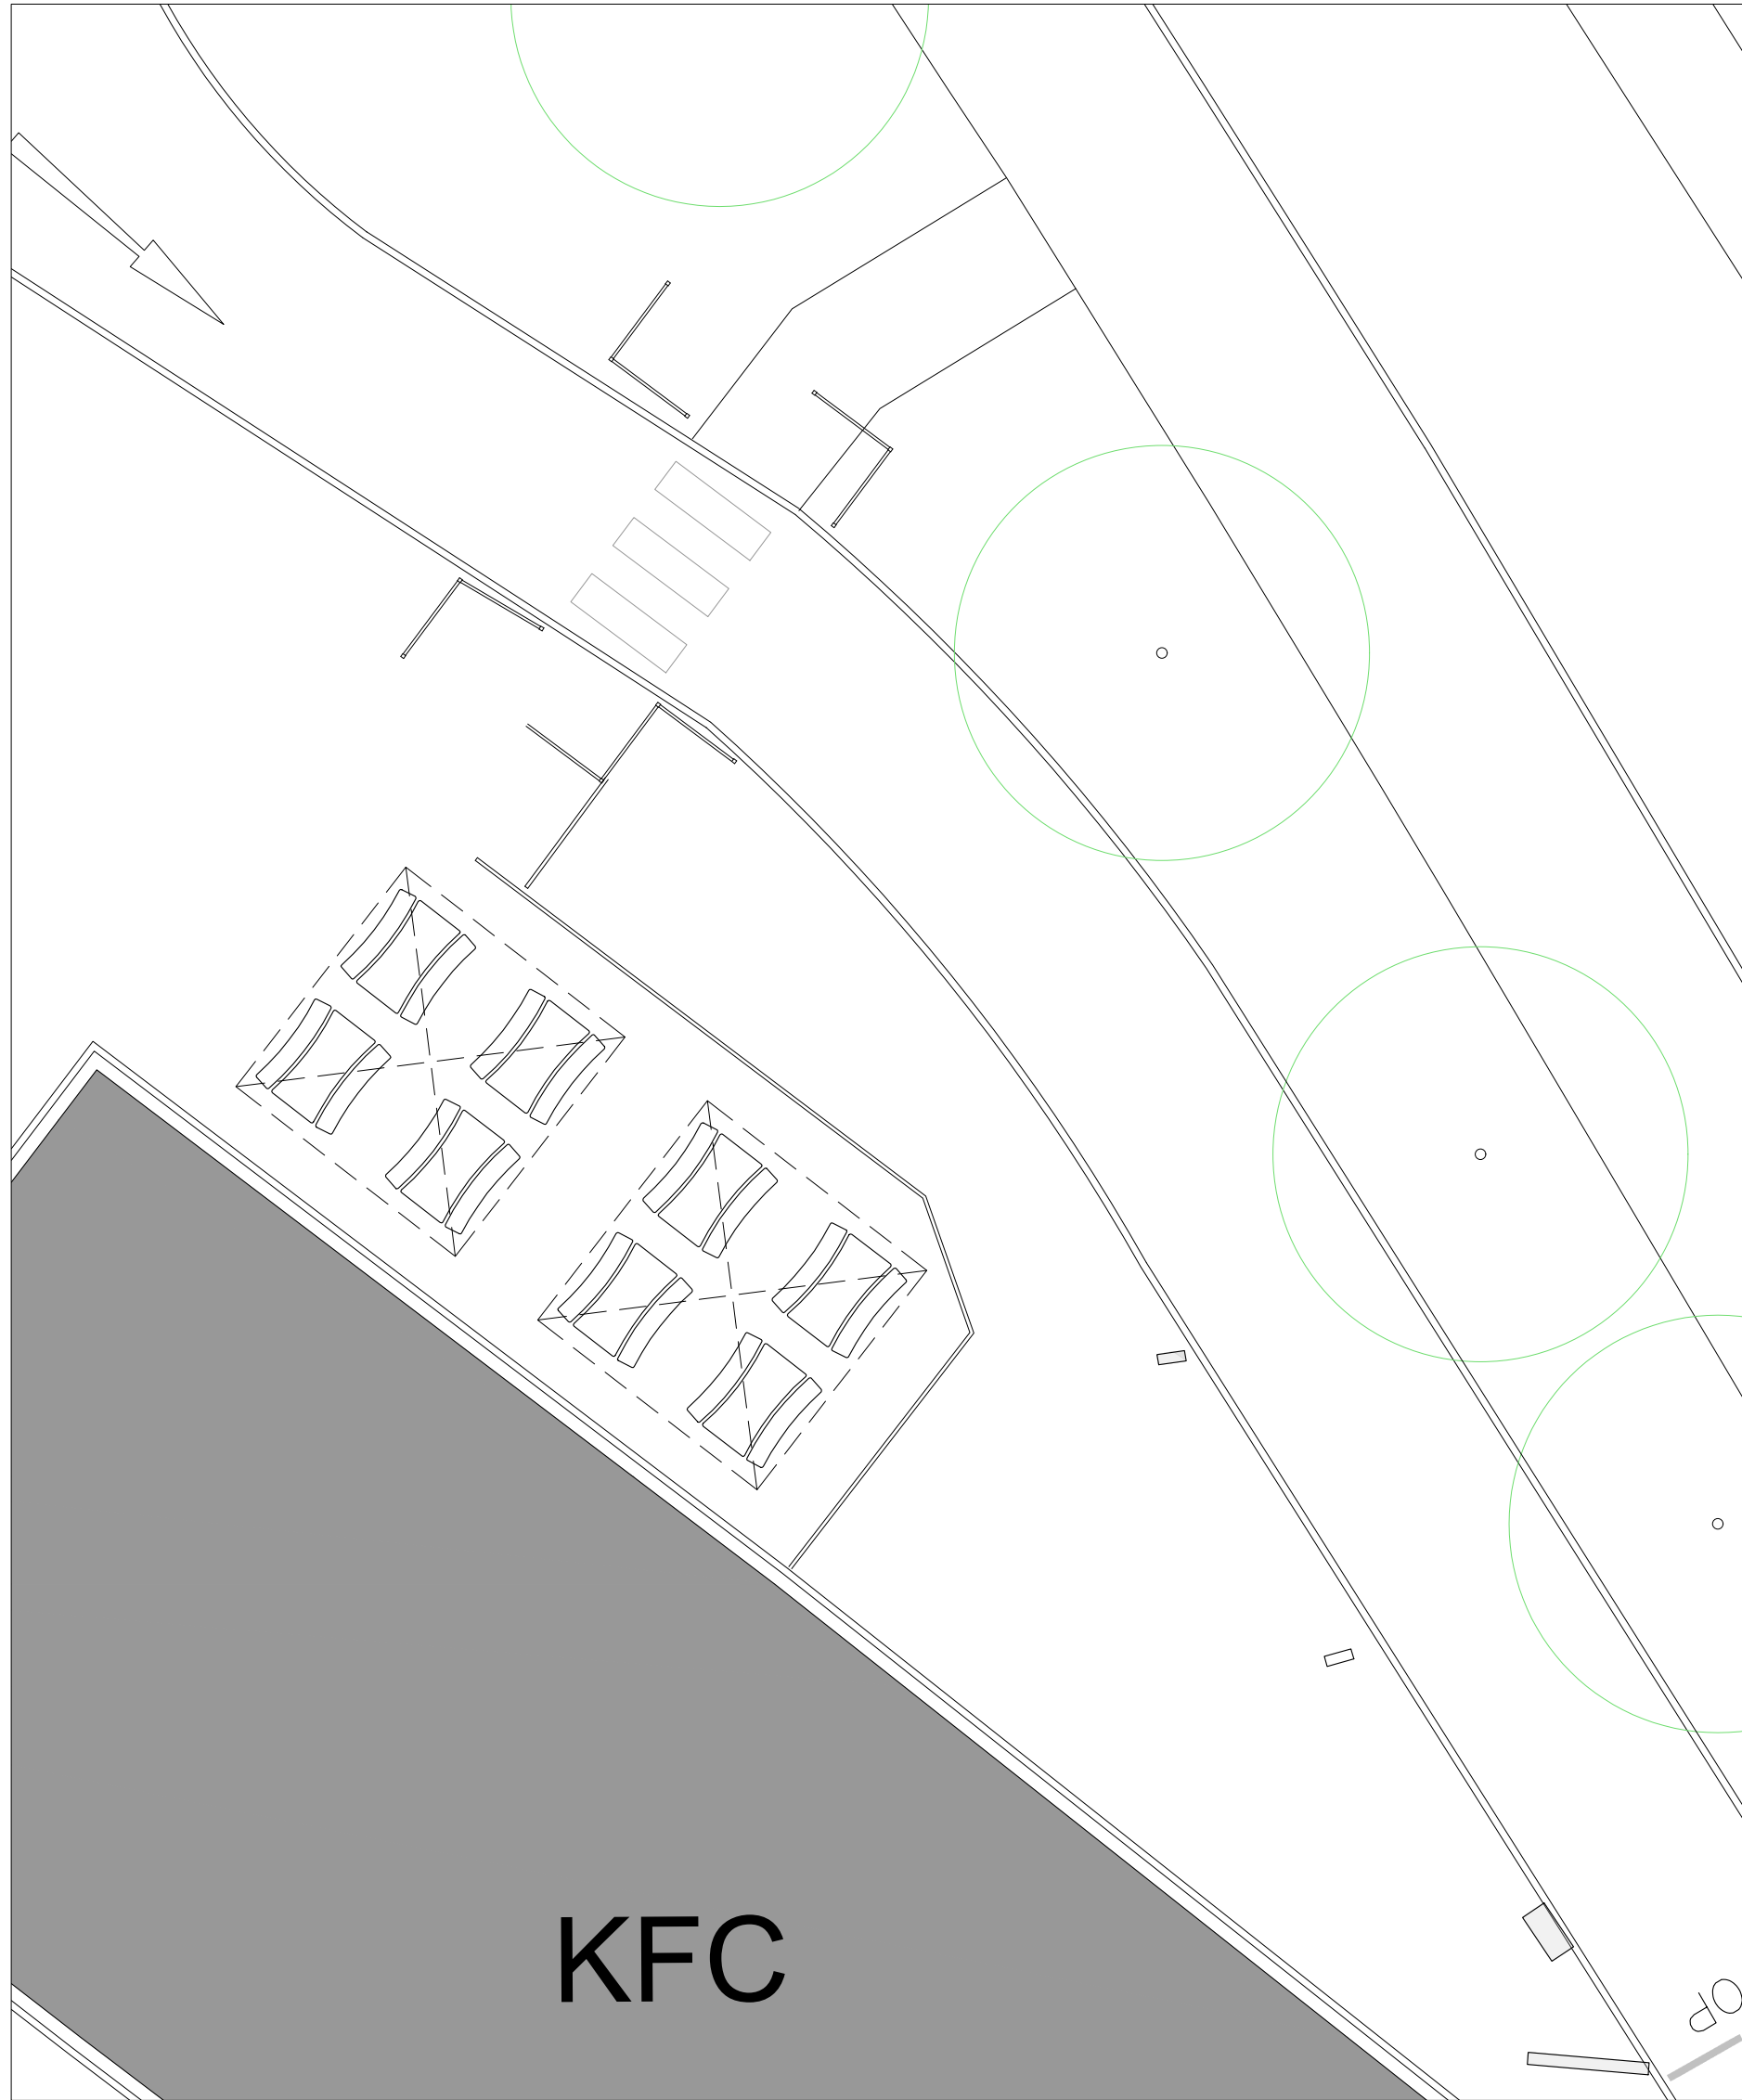

01 EXISTING PLAN
1:100

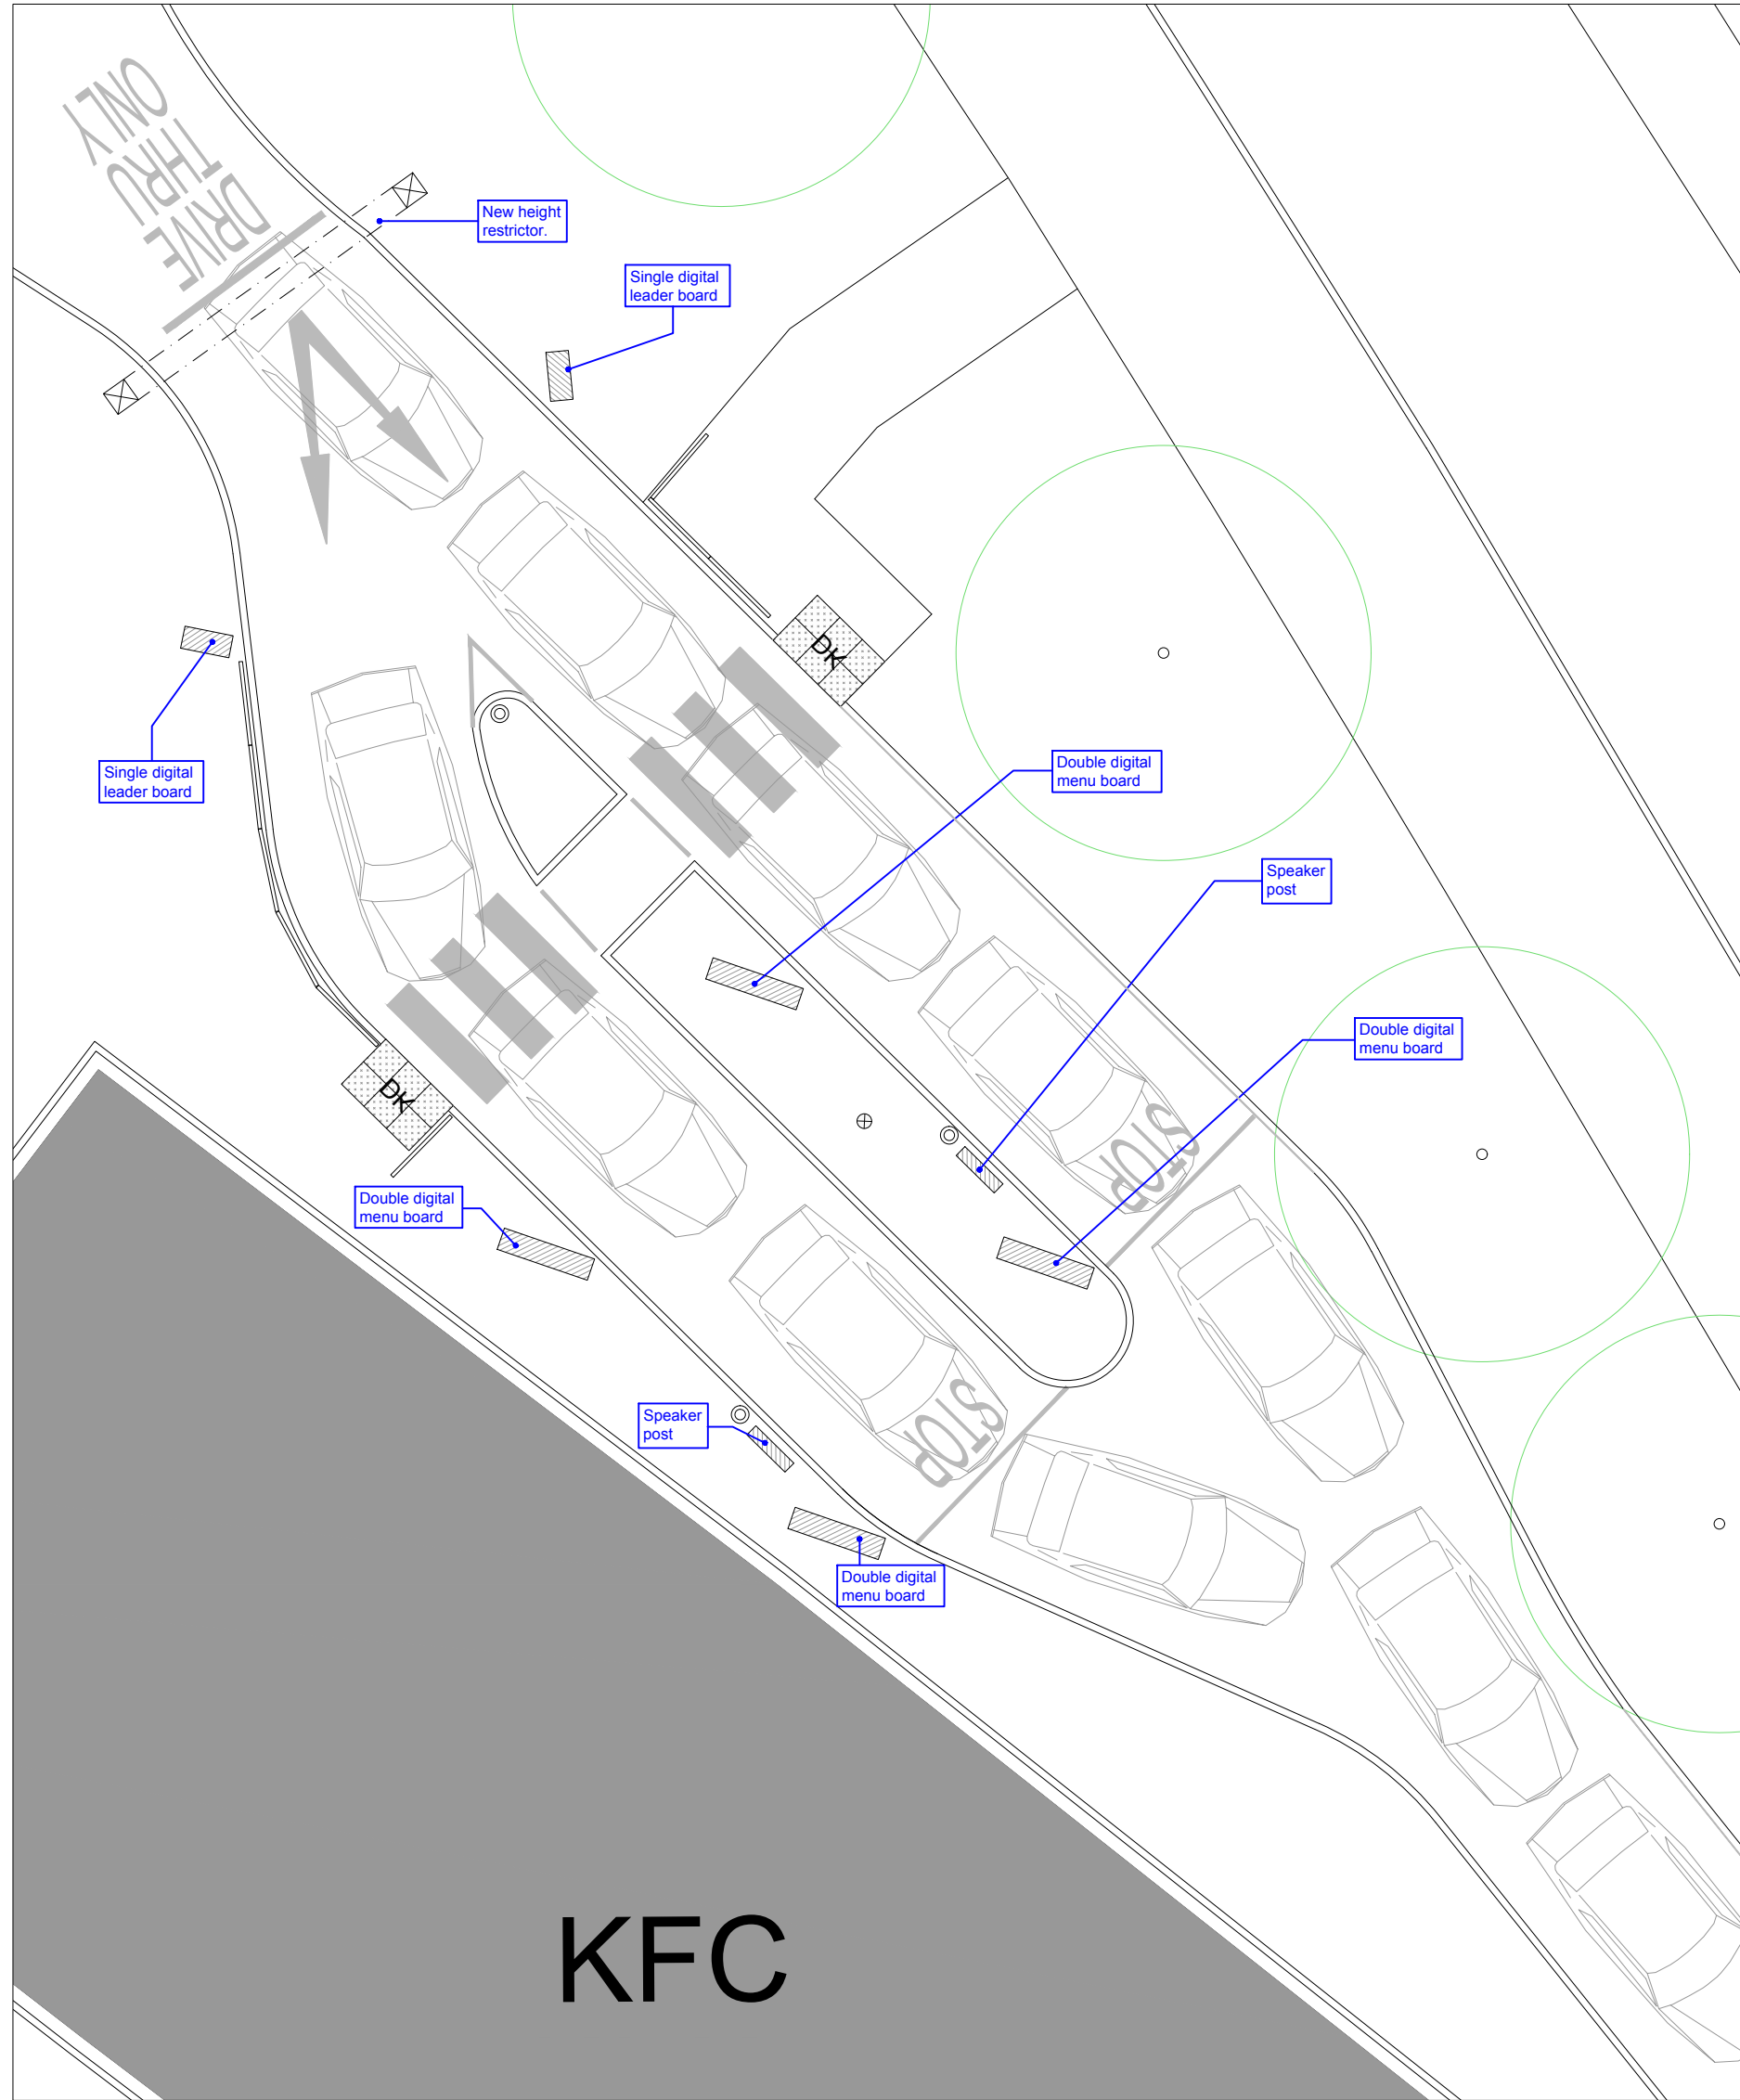

02 PROPOSED PLAN
1:100

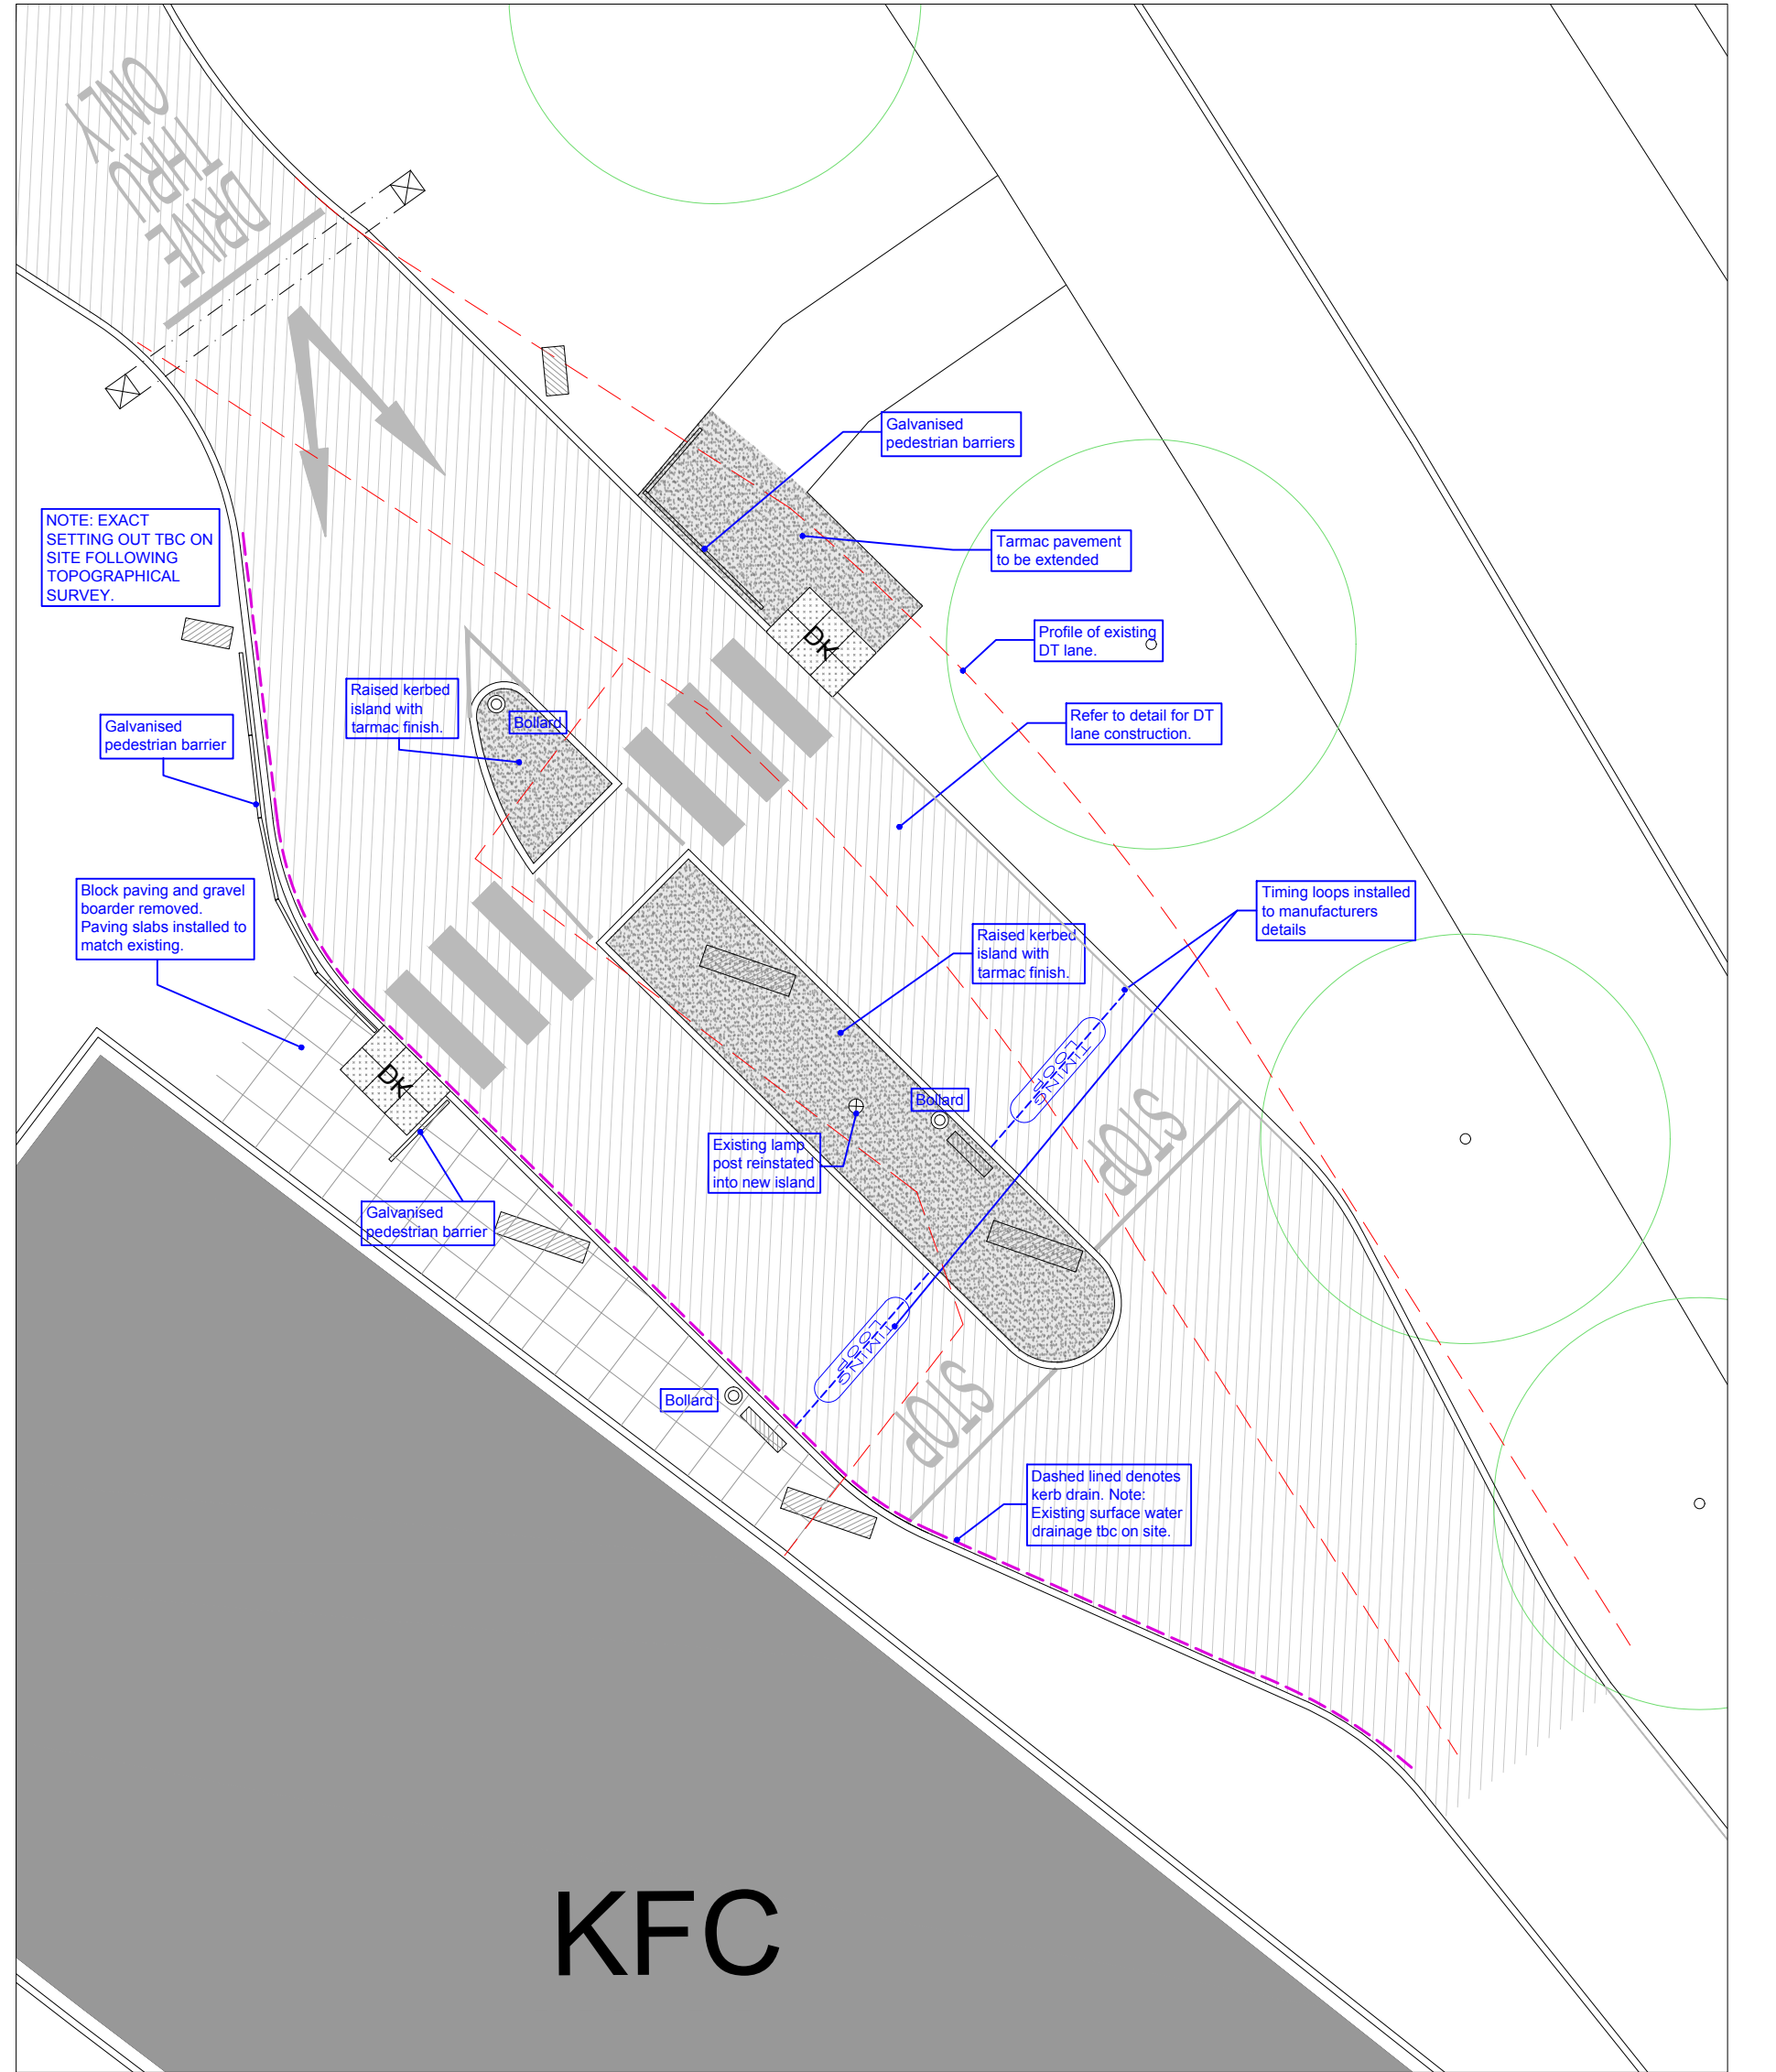


03 PROPOSED WORKS
1:100




04 DIGITAL SCREENS

(NOTE: Base details to be supplied by manufacturer)

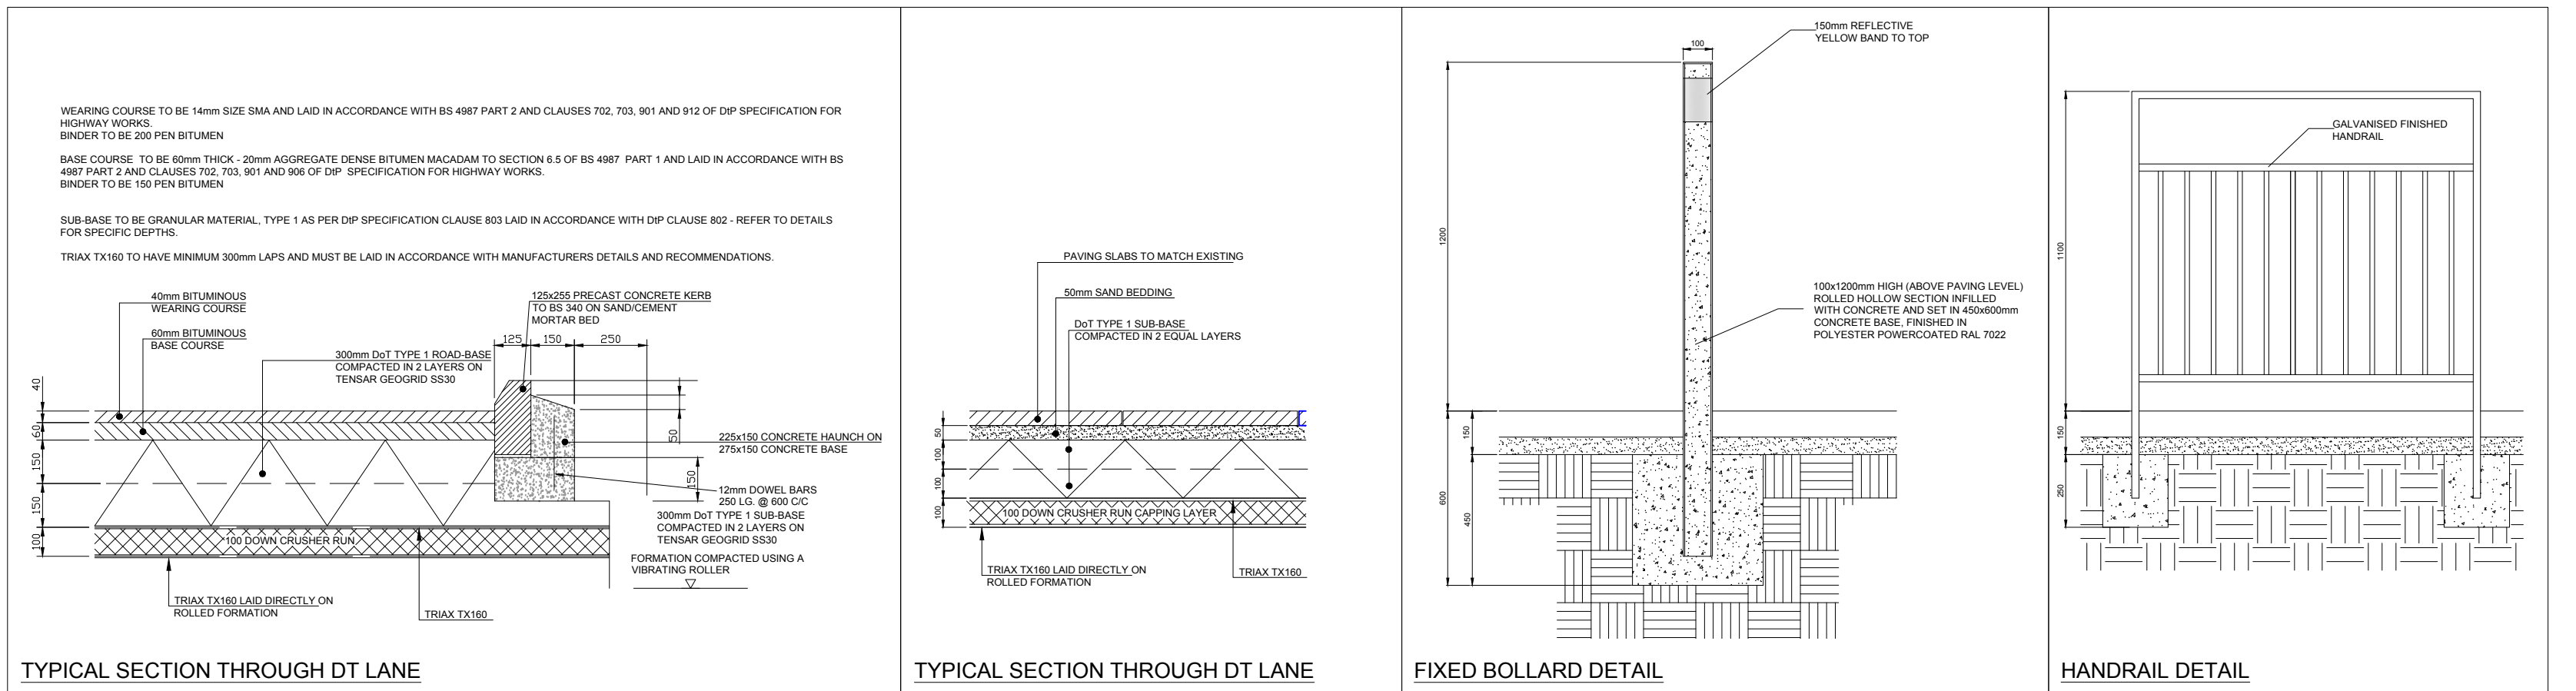

05 TYPICAL DETAILS
1:20

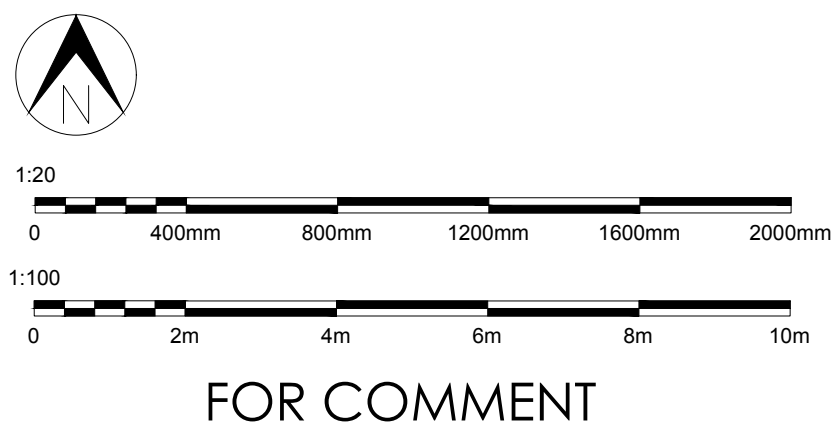

ALL DIMENSIONS TO BE CHECKED ON SITE.
DO NOT SCALE FROM THIS DRAWING
EXCEPT FOR THE PURPOSES OF LOCAL
AUTHORITY PLANNING

rev	date	description
A	11/03/22	
B	27/04/22	



MERTHYR TYDFIL
store address
Swansea Road
Cyfarthfa Retail Park,
Merthyr Tydfil CF48 1HY

DUAL DRIVE THRU
LANE
drawing title
PROPOSED DT LANE
ALTERATIONS

drawn by AW	checked AW	date JAN 2022
store no. N/A	scale As shown @ A1	
drawing no. MTD21/122	revision B	