





Side - north



Side - south

Drawing Title :-

Unit 3, Chestnut Way Shopping Cent, Gurnos, Merthyr-Elevations

Date : 05/21	Drawn By : JP	
Scale : 1 : 100 @ A3	Approved : OJM	
Project Ref No.	Drawing No.	Revision Ref.
21.363	002	A

cds

Design Services

t 07772 403351

f -

e jopy389@aol.com

w -

-

-

CDS (Newbridge) Ltd

-

Cwmffynnon Cottage

Twyn College

Newbrige

NP11 3NR

ORIGINAL DRAWING SIZE = A4