



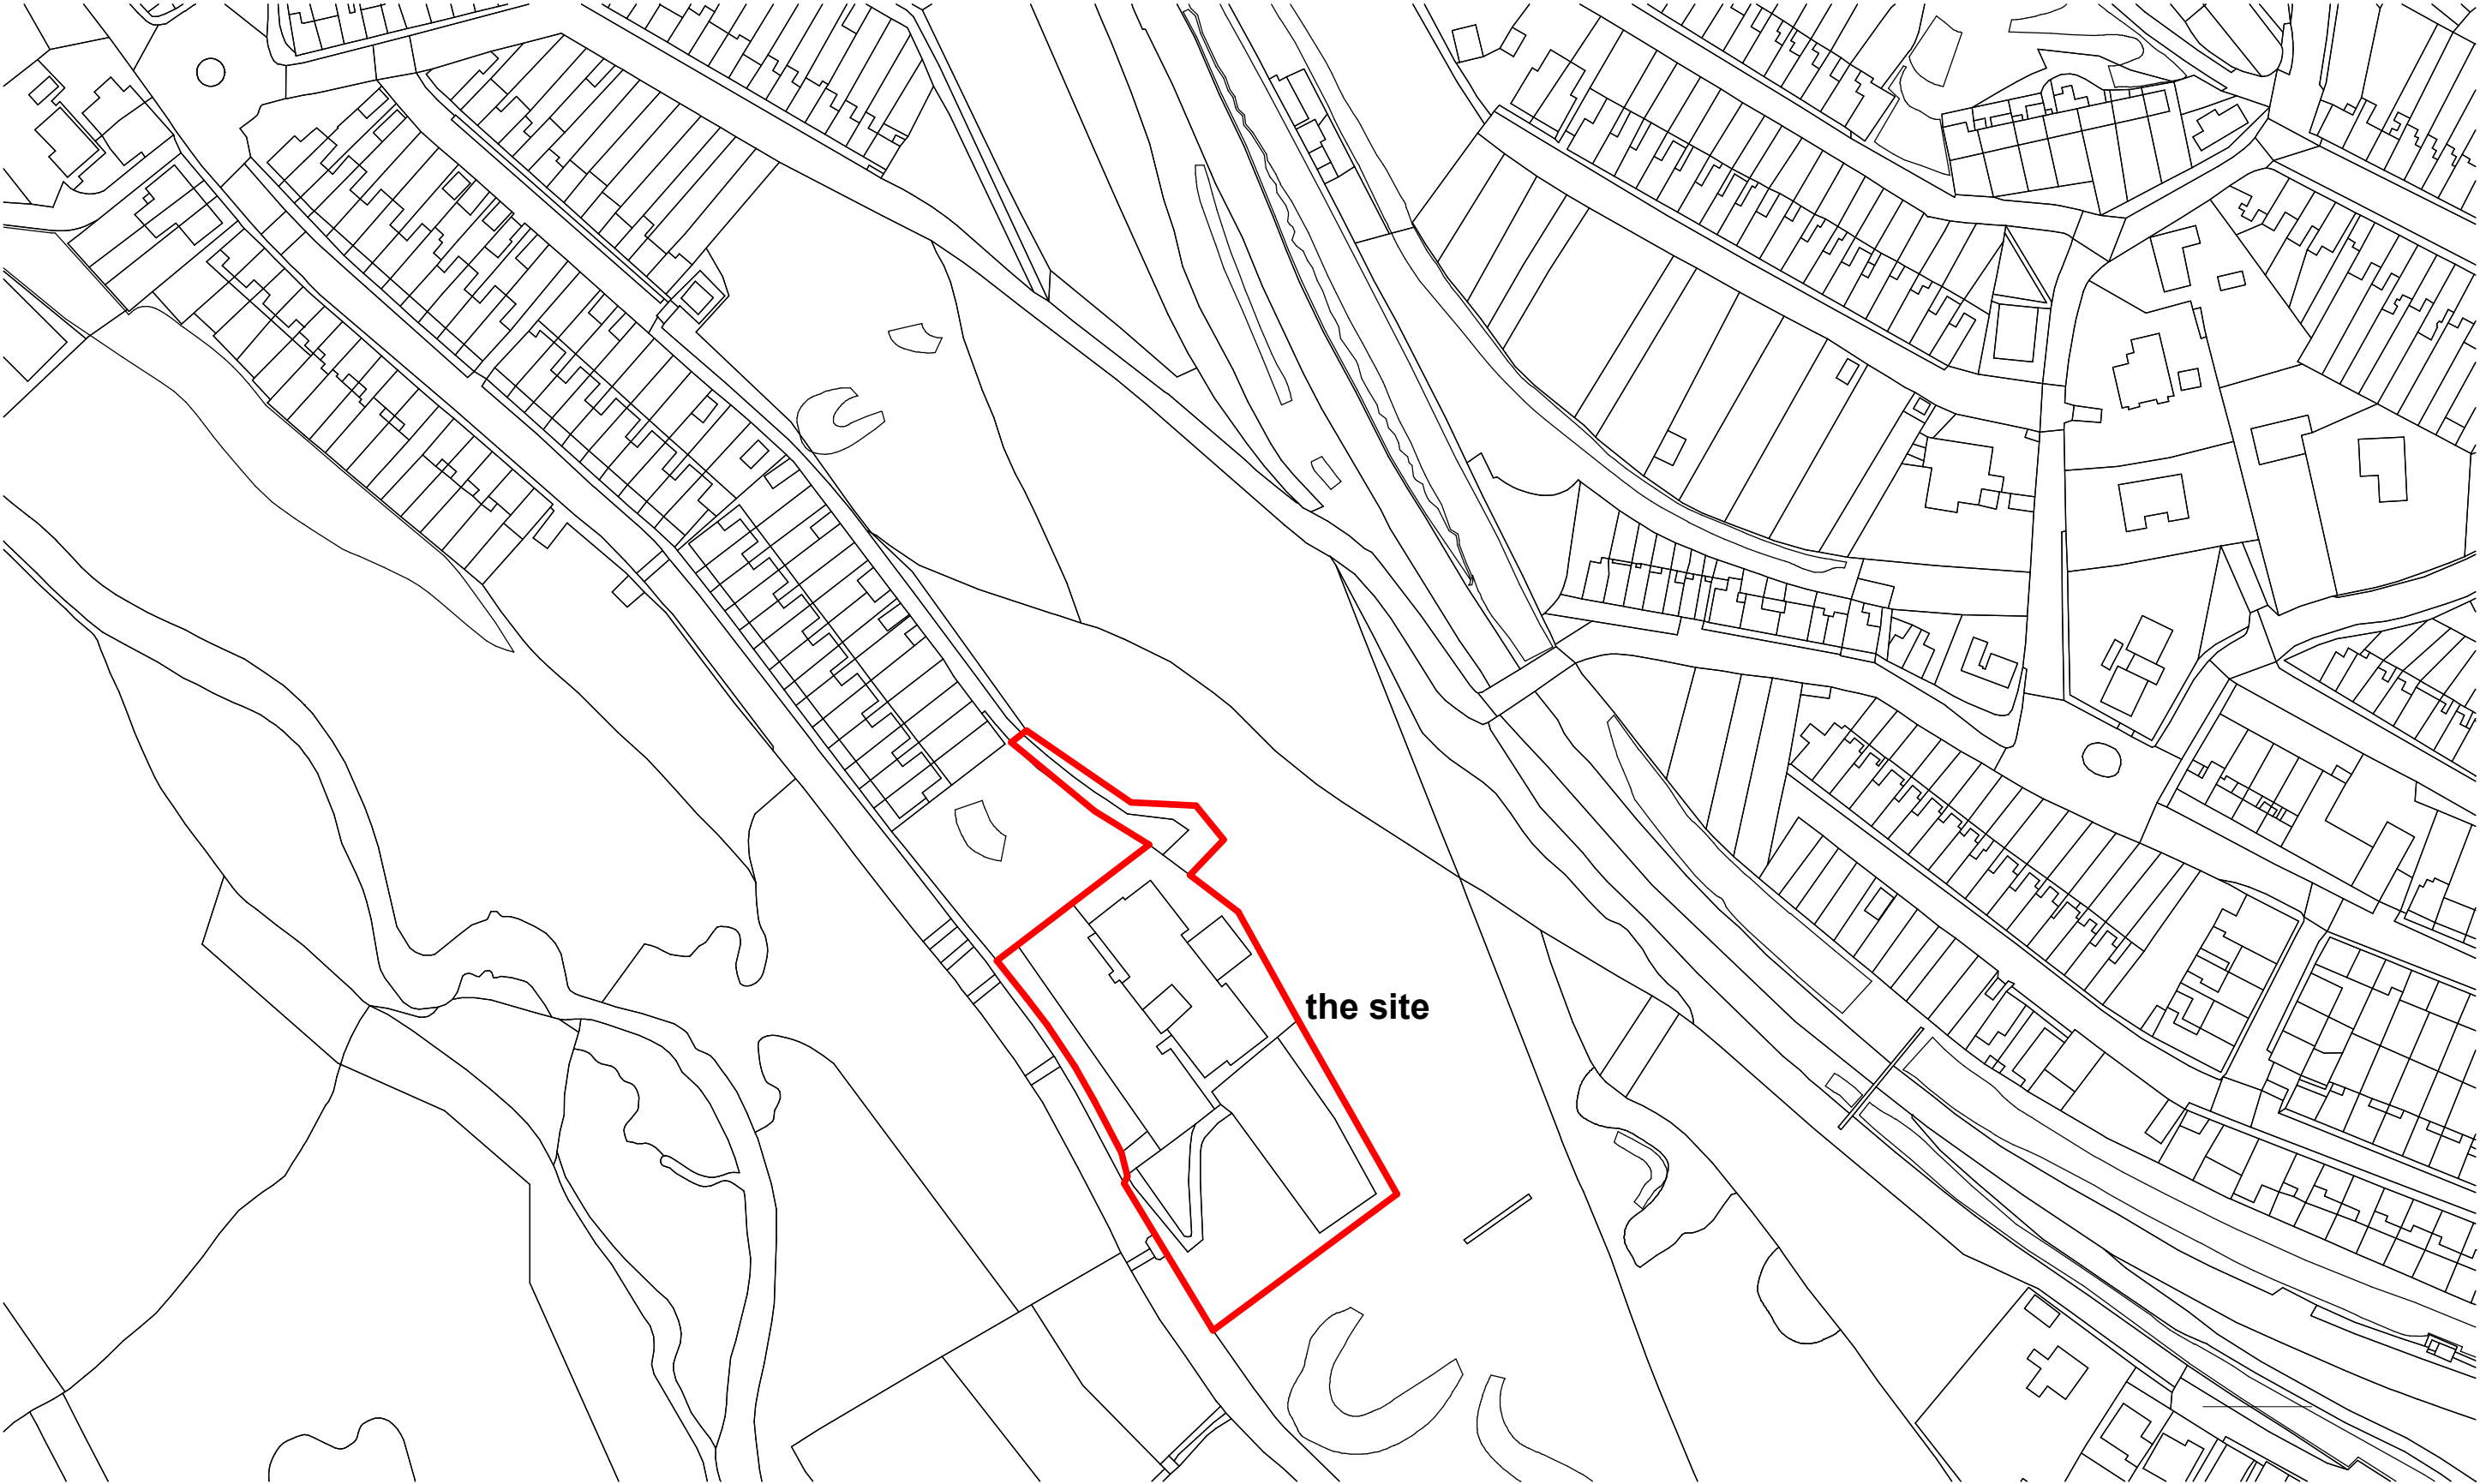

Bedlinog Primary School Childcare Facility
Site Location Plan

Blaenau Gwent County Borough Council
Community Services

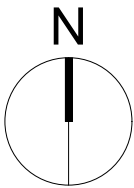

Scale 1:1250 @ A3
05 August 2020 | TS1476 SK01