



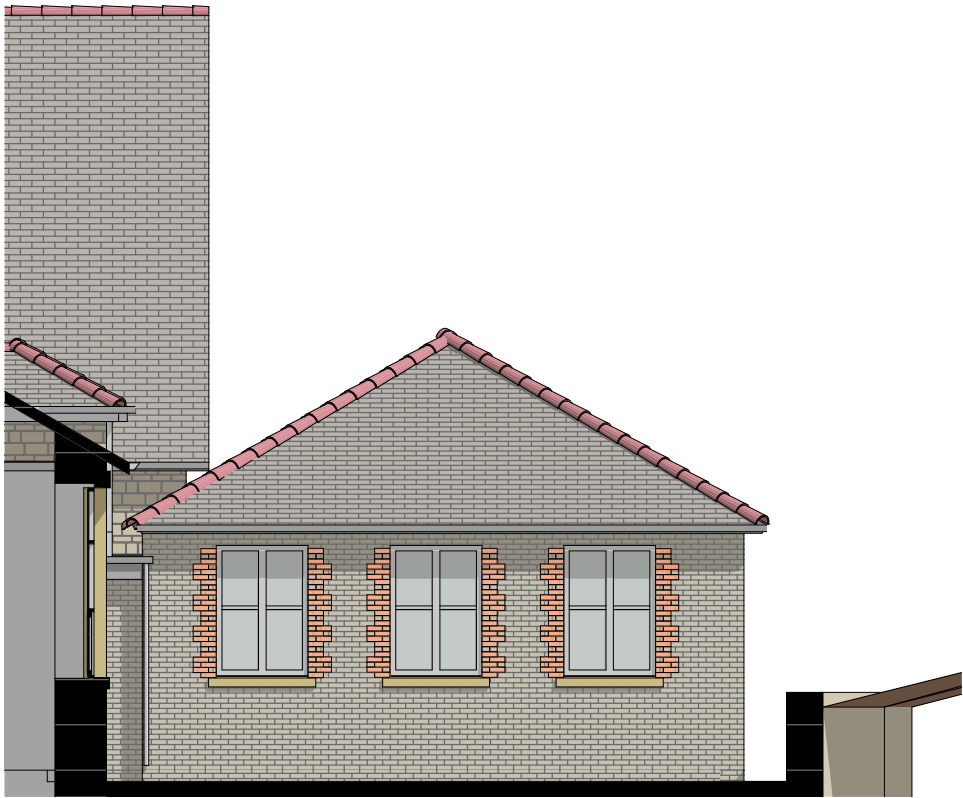

1 South East Elevation 1:100

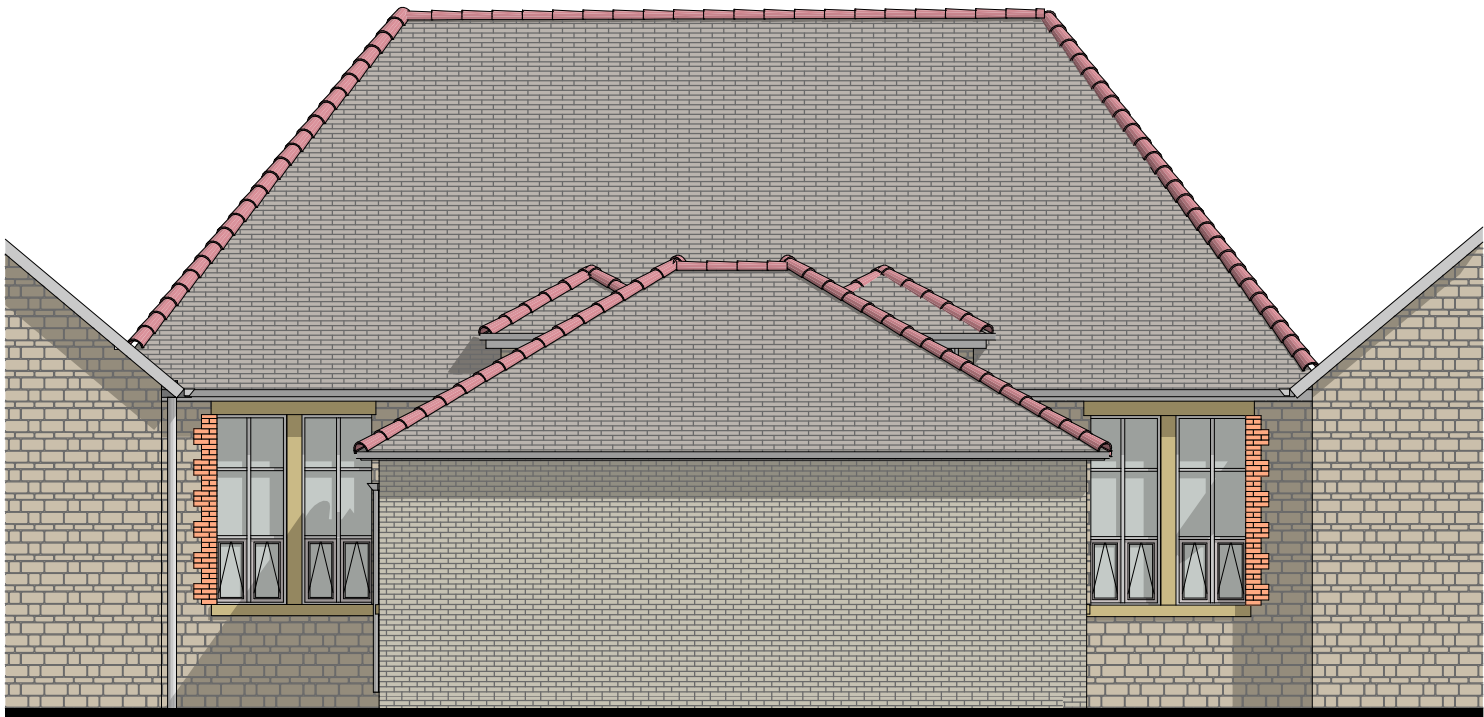

3 North West Elevation 1:100



2 North East Elevation 1:100