




Rev	Initials	Notes	Date
A	dlk	Proposed extension with office, toilet and kitchen added as requested by the client on 16/06/2020	02/07/2020
B	dlk	Proposed extension increased to accommodate a staff dis wc and nappy change as requested by in client meeting dated on 15/07/2020	05/08/2020
C	dlk	New flat roof over store room as requested by the head teacher 01/09/2020	02/09/2020

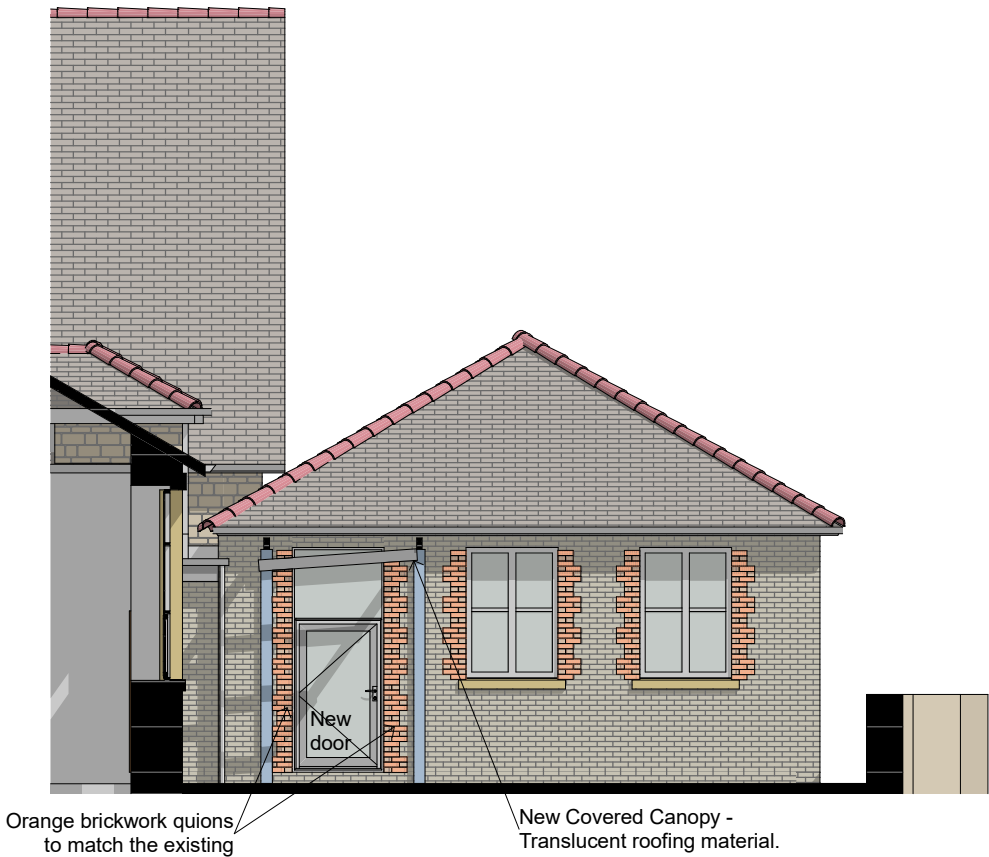

1 Proposed South East Elevation 1:100

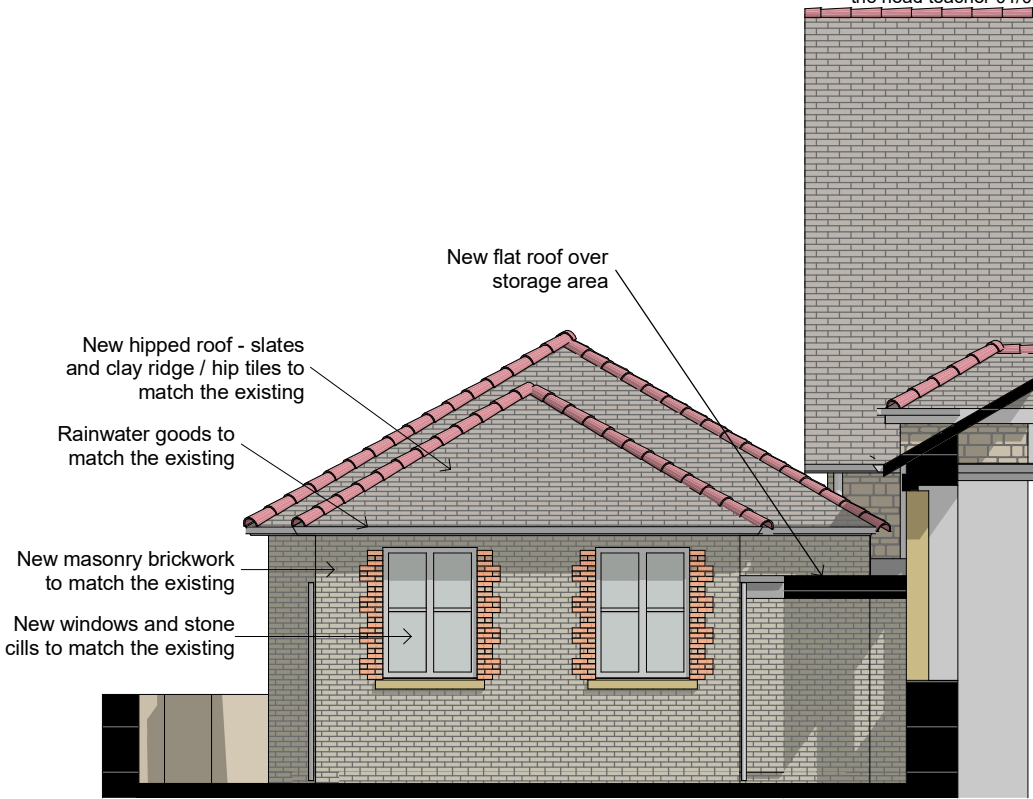

3 North West Elevation 1:100

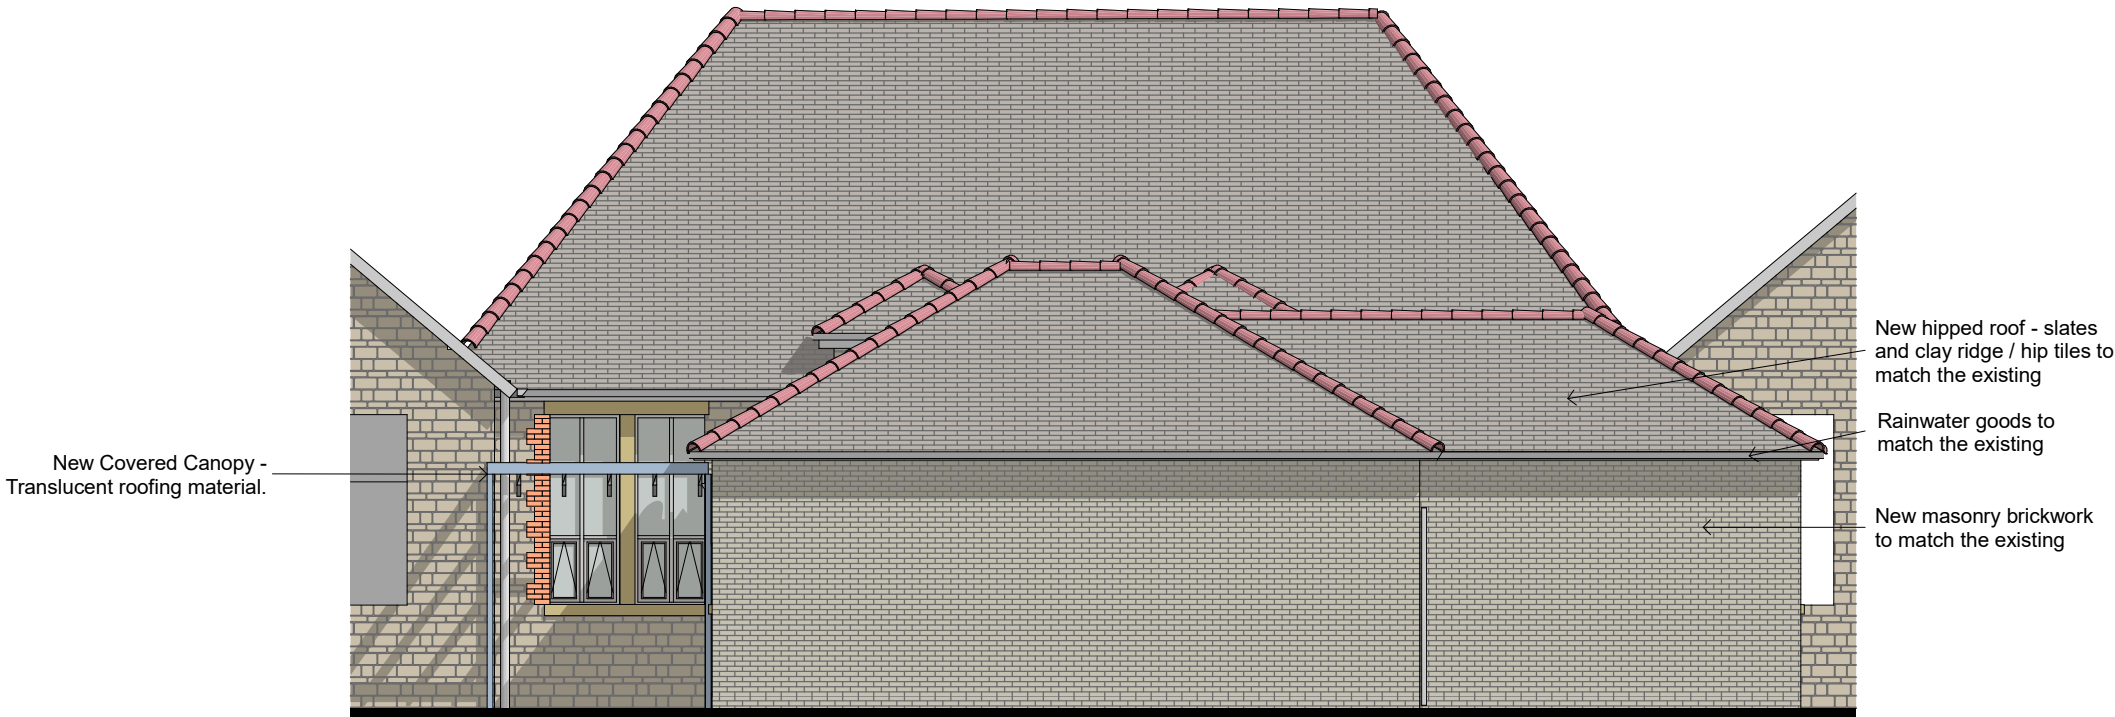

2 Proposed North East Elevation 1:100