


Rev	Initials	Notes	Date
A	dlk	Proposed extension with office, toilet and kitchen added as requested by the client on 16/06/2020	02/07/2020
B	dlk	Proposed extension increased to accommodate a staff dis wc and nappy change. External fencing added as requested by in client meeting dated on 15/07/2020	05/08/2020
C	dlk	New store with flat roof created as requested by the head teacher 01/09/20. Additional external works added - sheds.	02/09/2020

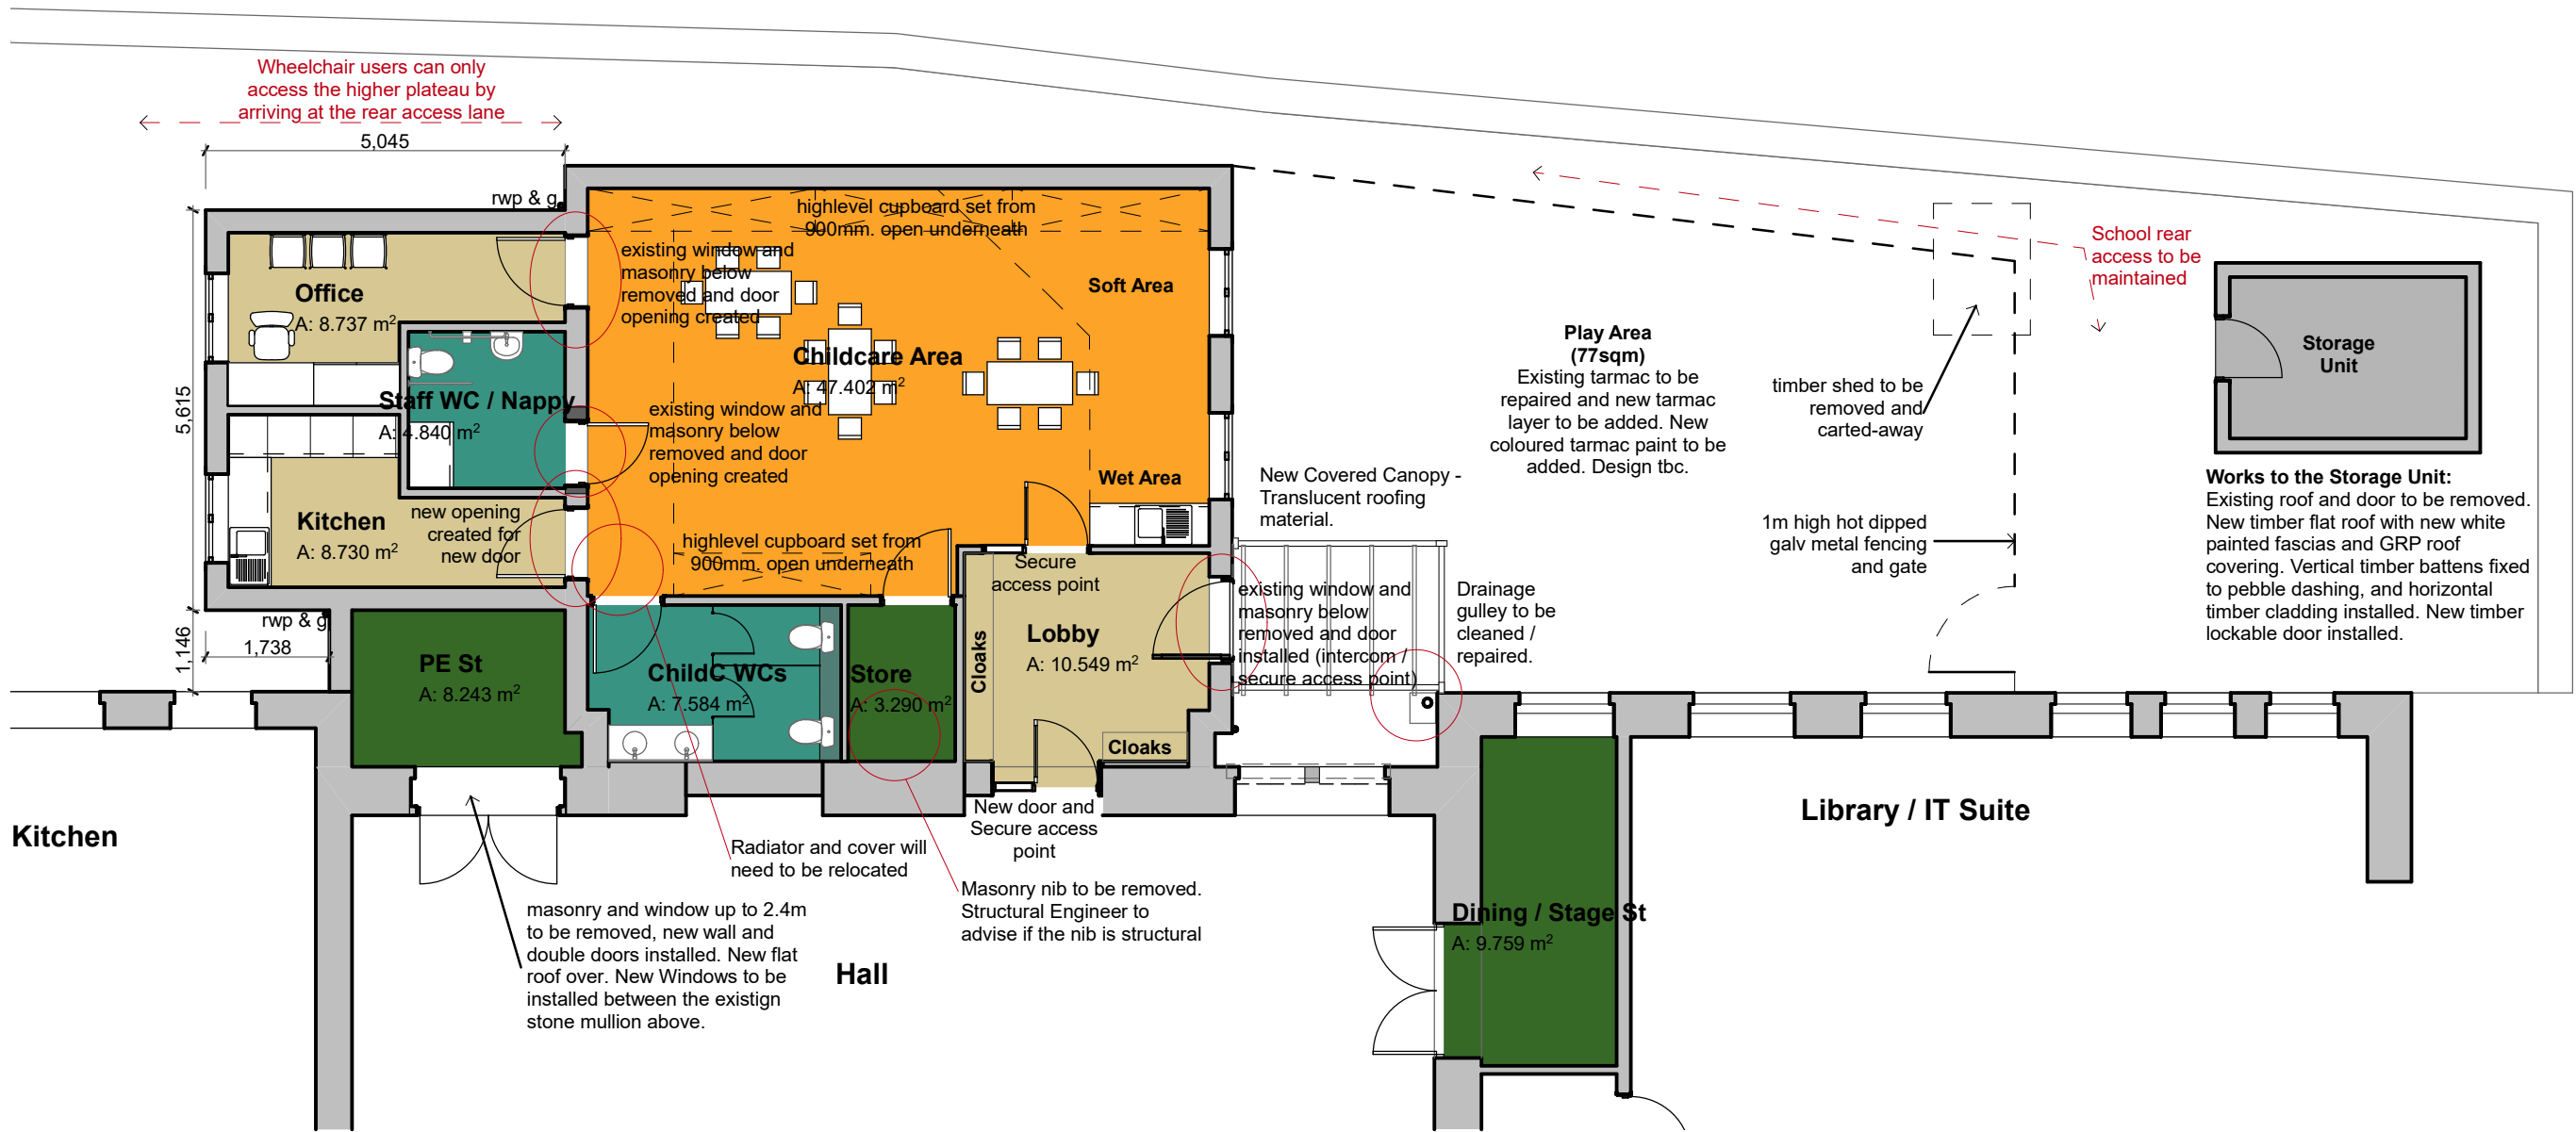

Bedlinog Primary School Childcare Facility Proposed Floor Plan

Bleanau Gwent County Borough Council
Community Services