


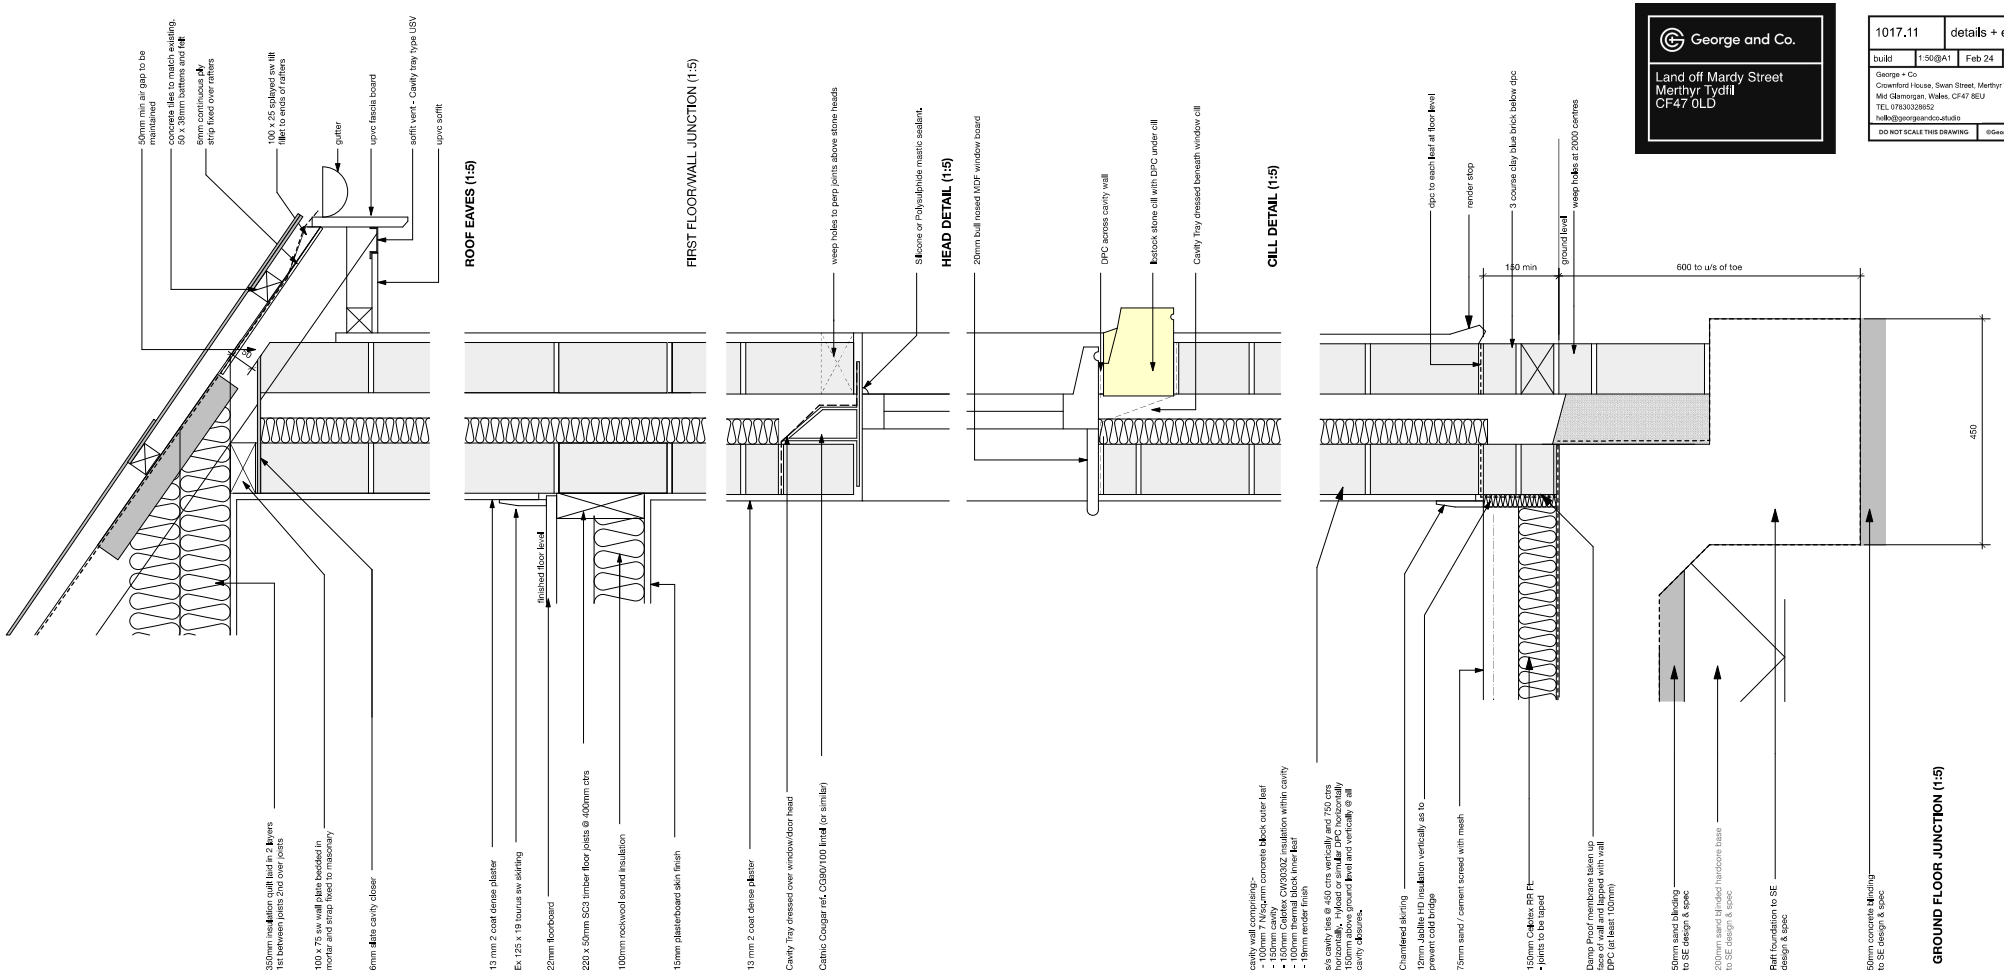


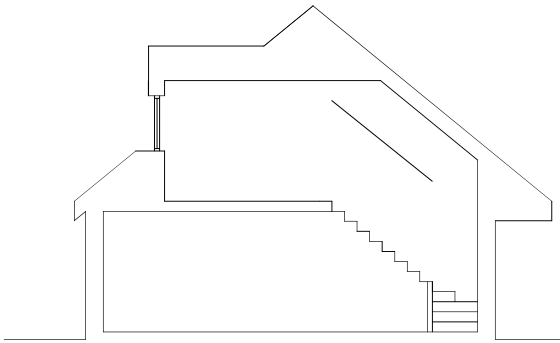

Section A-A

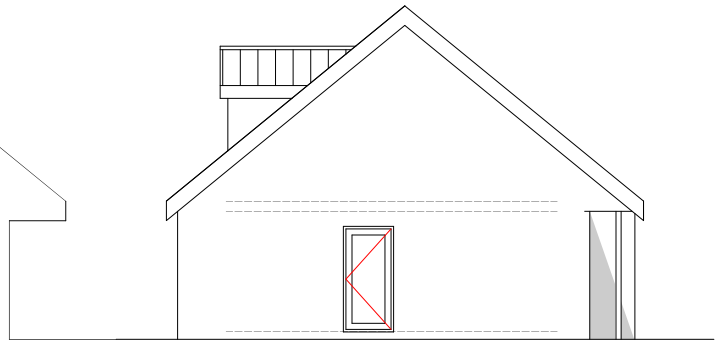

Side Elevation

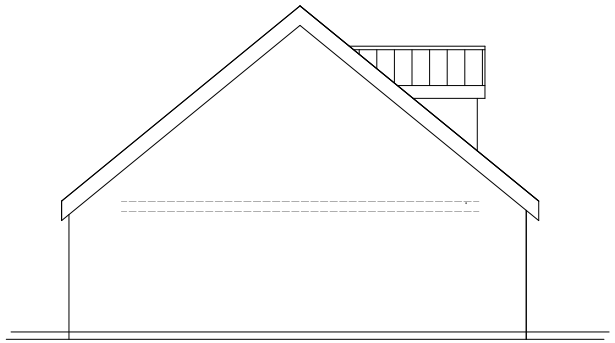

Side Elevation

George and Co.

Land off Mardy Street
Merthyr Tydfil
CF47 0LD

1017.11	details + elev's		
build	1:50@A1	Feb 24	CG

George + Co
Crownford House, Swan Street, Merthyr Tydfil,
Mid Glamorgan, Wales, CF47 8EU
TEL 07830328652
hello@georgeandco-studio

DO NOT SCALE THIS DRAWING | ©George and Co.