


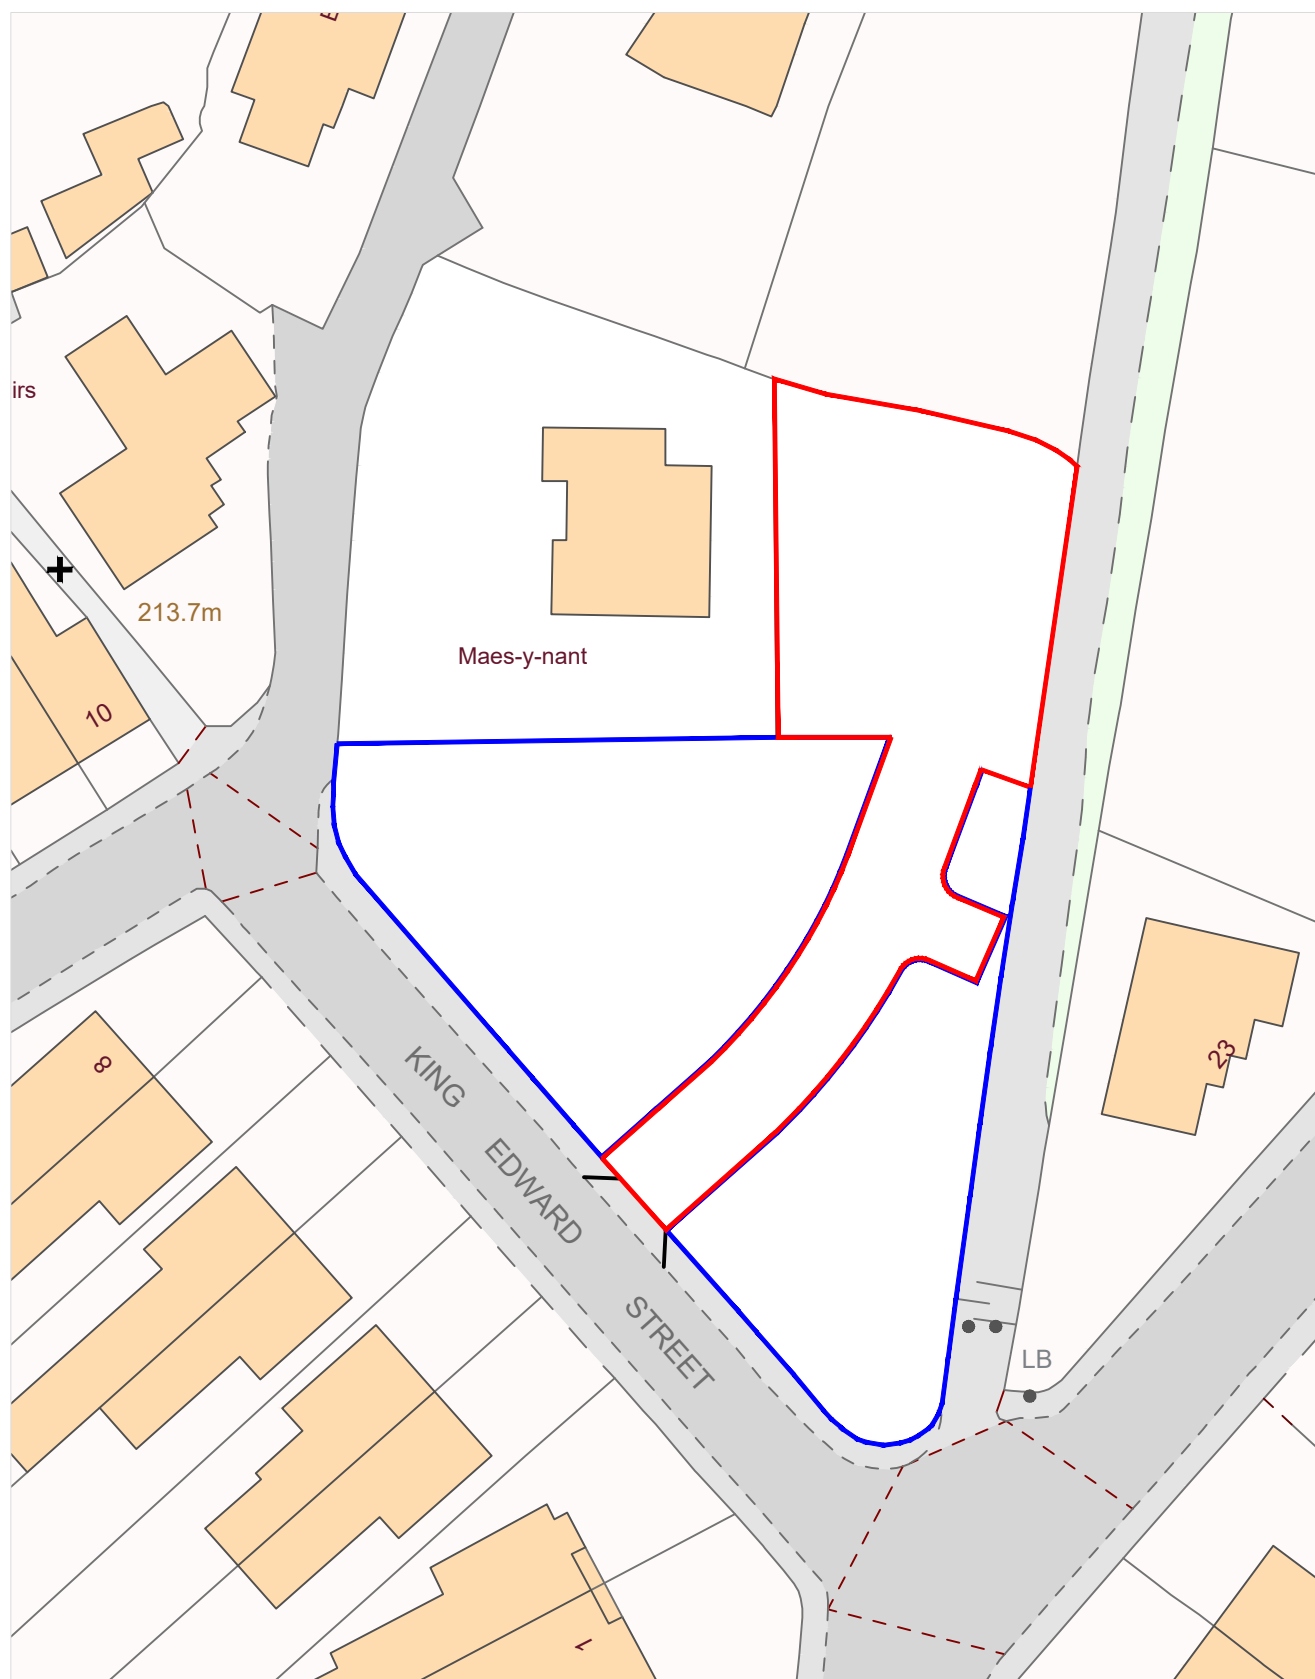

MAP REFERENCE :

SO 04 06

Reproduced from the Ordnance Survey mapping with the permission
of the controller of Her Majesty's Stationery Office © Crown copyright.
Unauthorised reproduction infringes Crown copyright and may lead to
prosecution or civil Proceedings. Licence No. AR100006113



S U R B A N
DESIGN

PROJECT :
GROVE PARK DEVELOPMENT

CLIENT :
B&B PROPERTY

REVISIONS :

NOTES :

- Do not scale from this drawing take figured dimensions only.
- Dimensions are in millimeters unless otherwise stated.
- All dimensions to be checked on site.

STAGE :
PLANNING

DRAWING TITLE :
SITE & LOCATION

JOB NUMBER :
22-089

DRAWING NUMBER (REV) :
011

SCALE :
AS SHOWN

A3

DRAWN BY (DATE) : CD (11.22)
 CHECKED BY (DATE) : MM (11.22)
 APPROVED BY (DATE) : MM (11.22)

EMAIL :
hello@surbandesign.com