


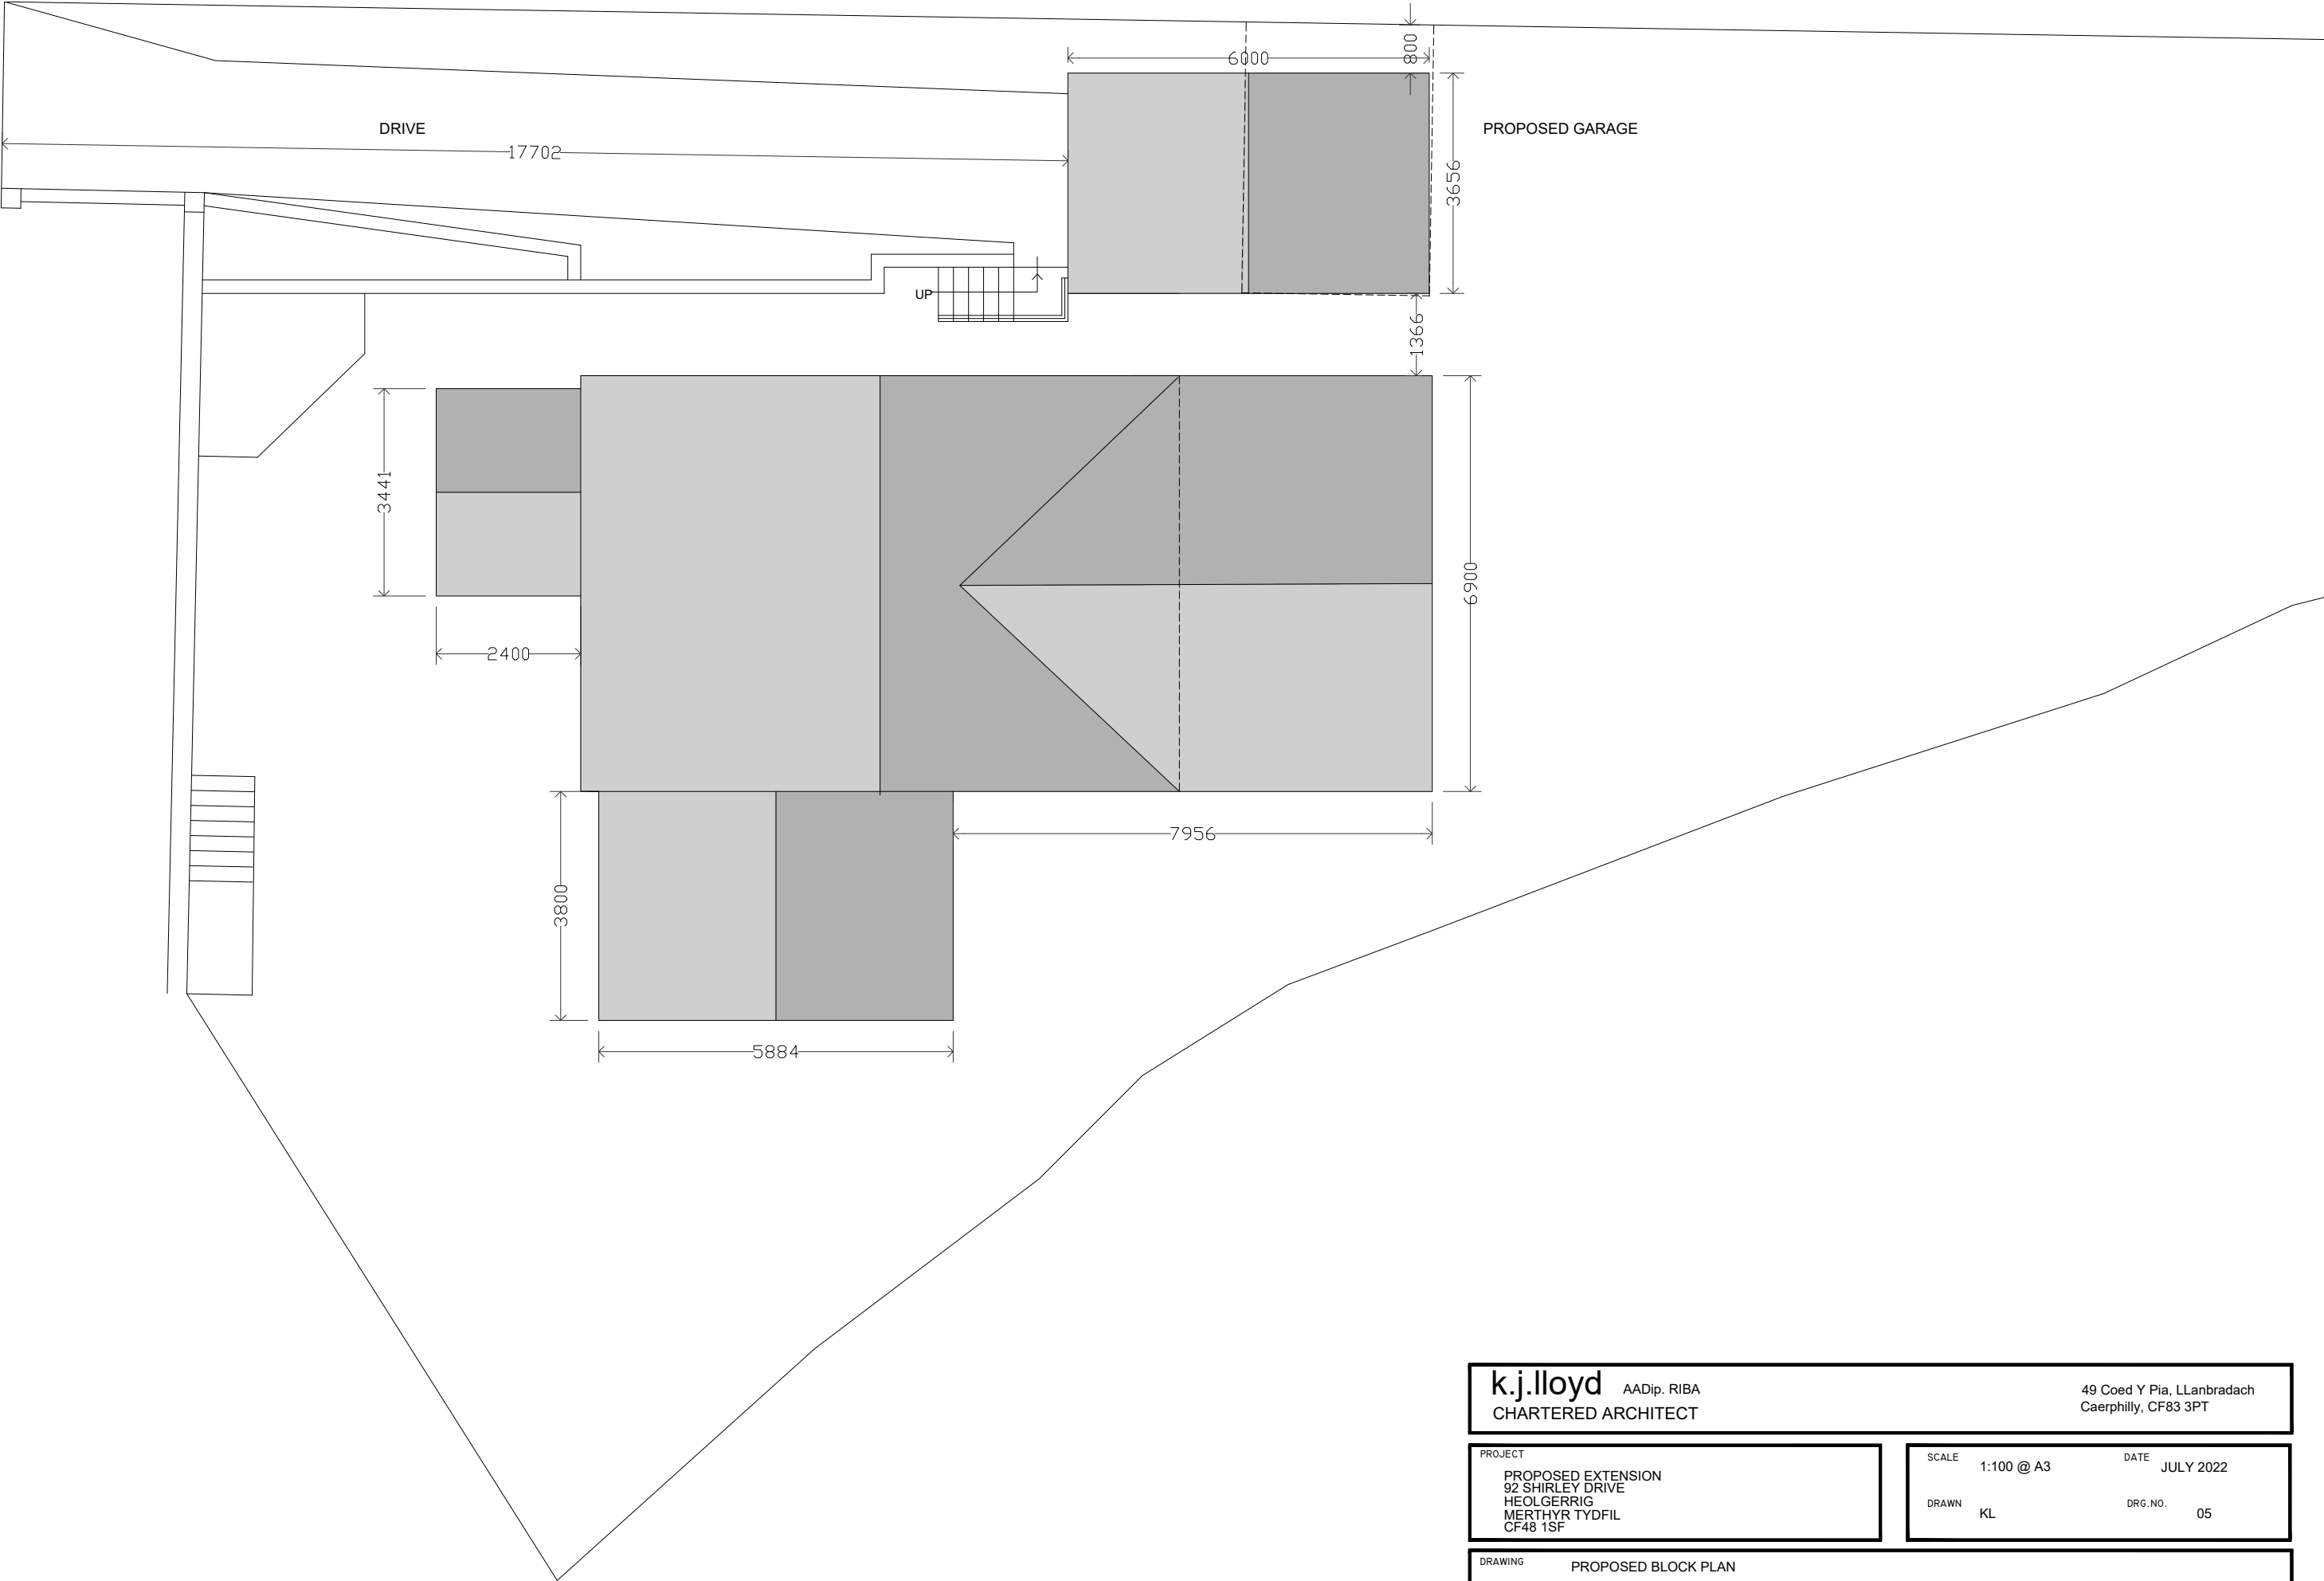

k.j.lloyd AADip. RIBA CHARTERED ARCHITECT		49 Coed Y Pia, LLanbradach Caerphilly, CF83 3PT	
PROJECT PROPOSED EXTENSION 92 SHIRLEY DRIVE HEOLGERRIG MERTHYR TYDFIL CF48 1SF		SCALE 1:100 @ A3	DATE JULY 2022
DRAWING PROPOSED BLOCK PLAN		DRAWN KL	DRG.NO. 05

THIS DRAWING IS COPYRIGHT