



DECOMMISSIONING/DEMOLITION

It is assumed that all works will be carried out by a competent contractor working, where appropriate, to an approved method statement

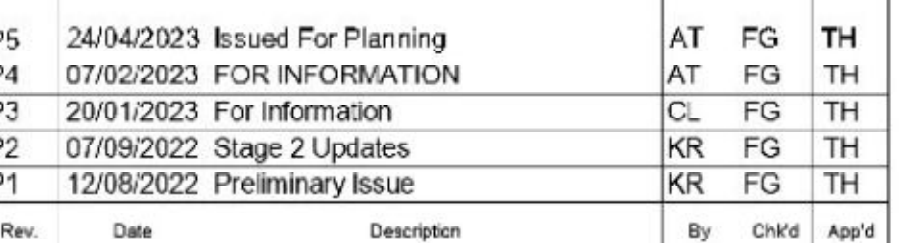

Drawing Suitability **FOR PLANNING** Status **S2**

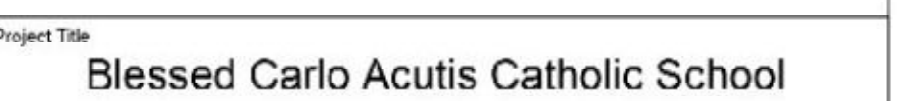

General Arrangement
Elevations 1 of 2

Scale 1 : 200	Designed FG	Drawn CL	Checked FG	Authorised TH
Original Size A0	Date 11/08/2022	Date 11/08/2022	Date 12/08/2022	Date 12/08/2022
Drawing Number	BCA-ATK-V1-ZZ-DR-A-012002			Revision P5