

100  
Millimetres  
0 10




AA Long Section AA  
013001 SCALE 1 : 200




BB Short Section BB  
013001 SCALE 1 : 200



CC Short Section CC  
013001 SCALE 1 : 200

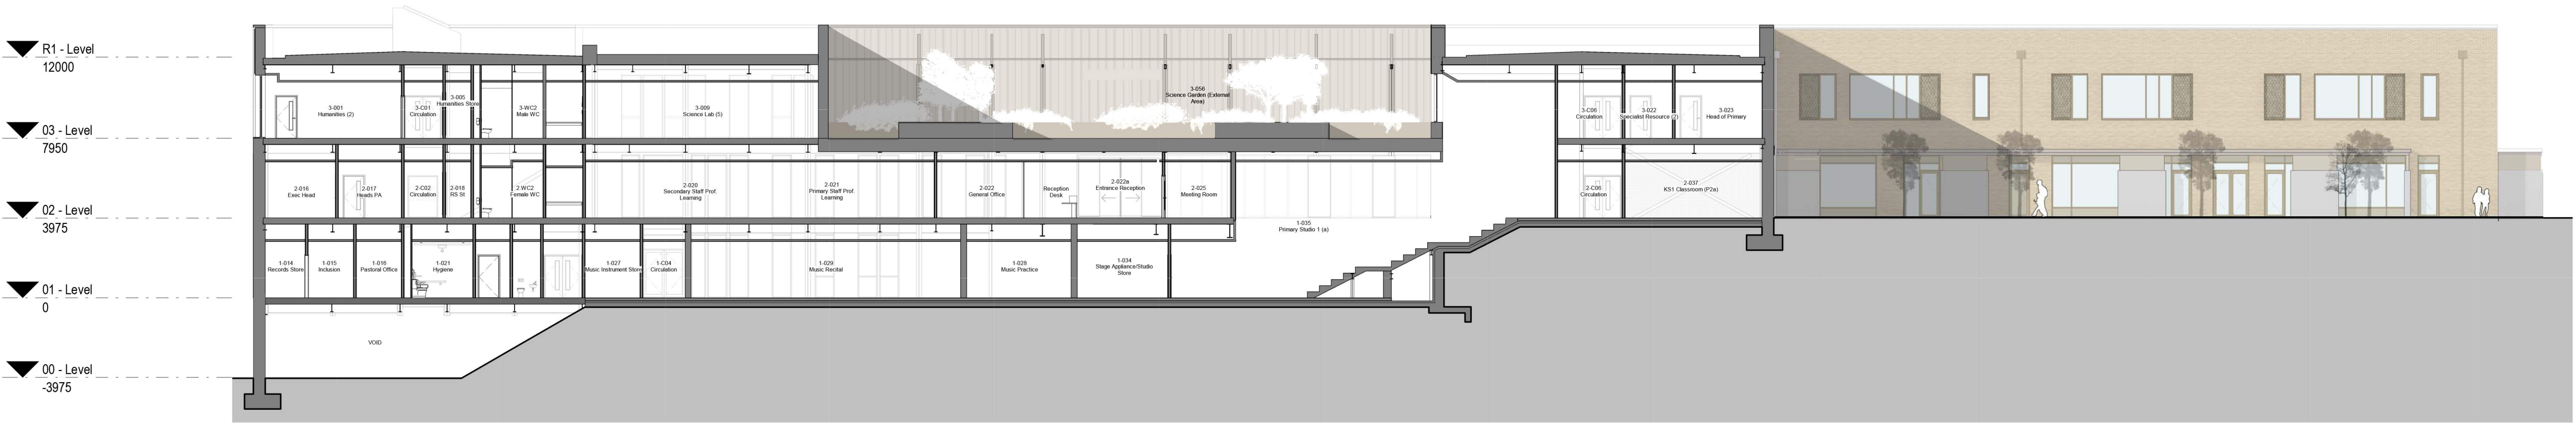

DD Long Section DD  
013001 SCALE 1 : 200

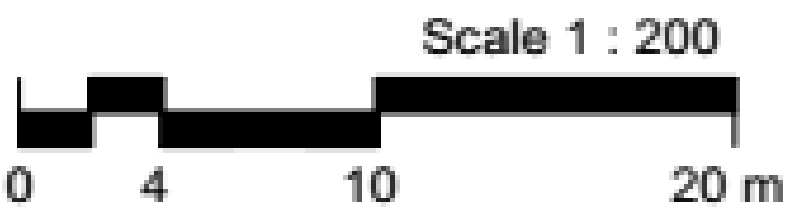

SAFETY, HEALTH AND ENVIRONMENTAL INFORMATION

In addition to the hazards/risks normally associated with the types of work detailed on this drawing, note the following:

CONSTRUCTION

MAINTENANCE/CLEANING


DECOMMISSIONING/DEMOLITION

It is assumed that all works will be carried out by a competent contractor working, where appropriate, to an approved method statement

References

| Rev. | Model Name |
|------|------------|
|      |            |
|      |            |
KEY PLAN (N.T.S)

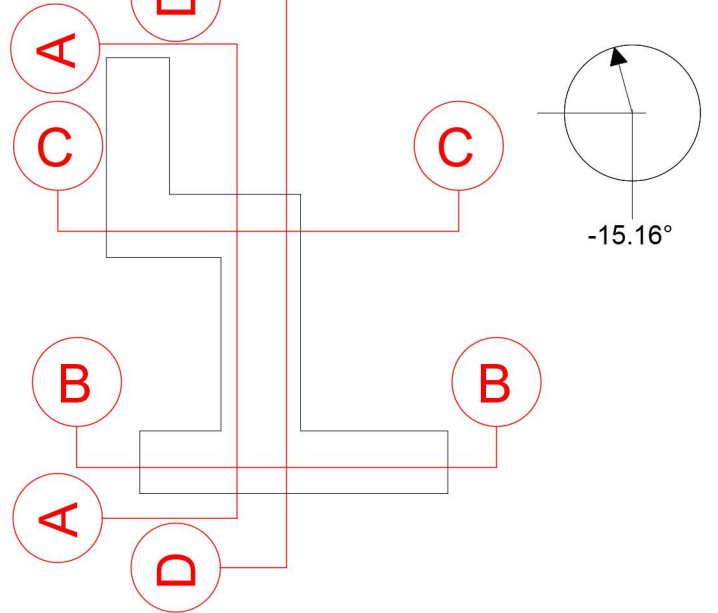

|    |            |                     |    |    |    |
|----|------------|---------------------|----|----|----|
| P4 | 24/04/2023 | Issued for Planning | AH | FG | TH |
| P3 | 07/02/2023 | Issued For Planning | AH | FG | TH |
| P2 | 06/02/2023 | For Information     | AT | FG | TH |
| P1 | 07/09/2022 | Stage 2 Updates     | KR | FG | TH |

| Rev. | Date | Description | By | CHK'd | App'd |
|------|------|-------------|----|-------|-------|
|------|------|-------------|----|-------|-------|

Drawing Subtitle: **FOR PLANNING** Status: **S2**



**SNC-LAVALIN**  
Member of the SNC-Lavalin Group



**ATKINS**

The HUB  
500 Park Avenue  
Almondsbury  
Bristol  
BS32 4RZ  
Tel: +44 1454 616217  
www.atkinsglobal.com  
© SNC-Lavalin (2019)

Client: Willmott Dixon Construction Ltd

Project Title: Blessed Carlo Acutis Catholic School

Drawing Title: General Arrangement Sections

|               |            |            |            |            |
|---------------|------------|------------|------------|------------|
| Scale         | Designed   | Drawn      | Checked    | Authorised |
| 1 : 200       | FG         | AH         | FG         | TH         |
| Original Size | Date       | Date       | Date       | Date       |
| A0            | 26/08/2022 | 08/02/2023 | 09/02/2023 | 09/02/2023 |