




100
0 10
Millimetres

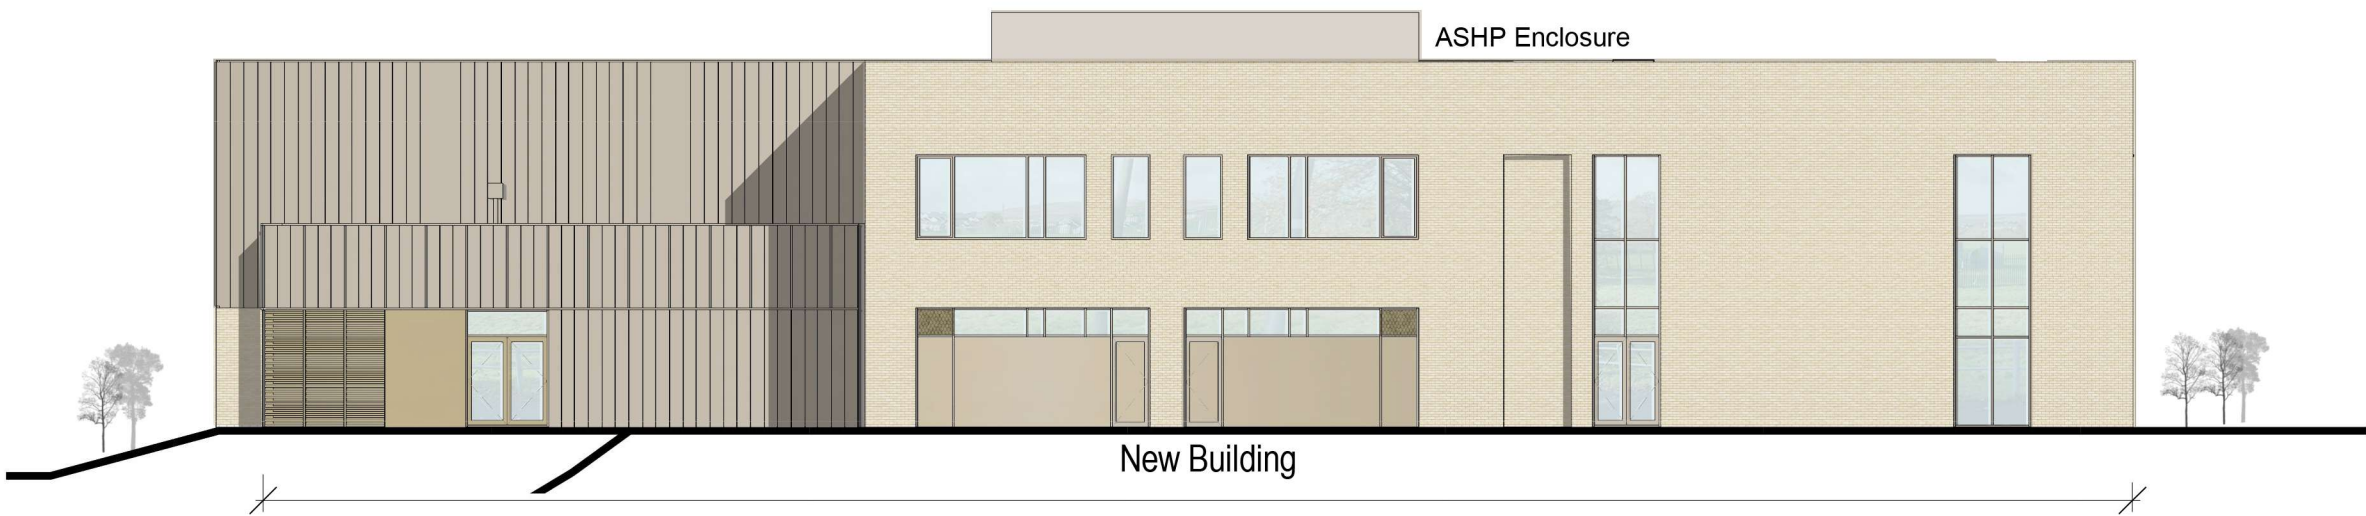

1 Planning Elevation 1
016001 SCALE 1 : 200

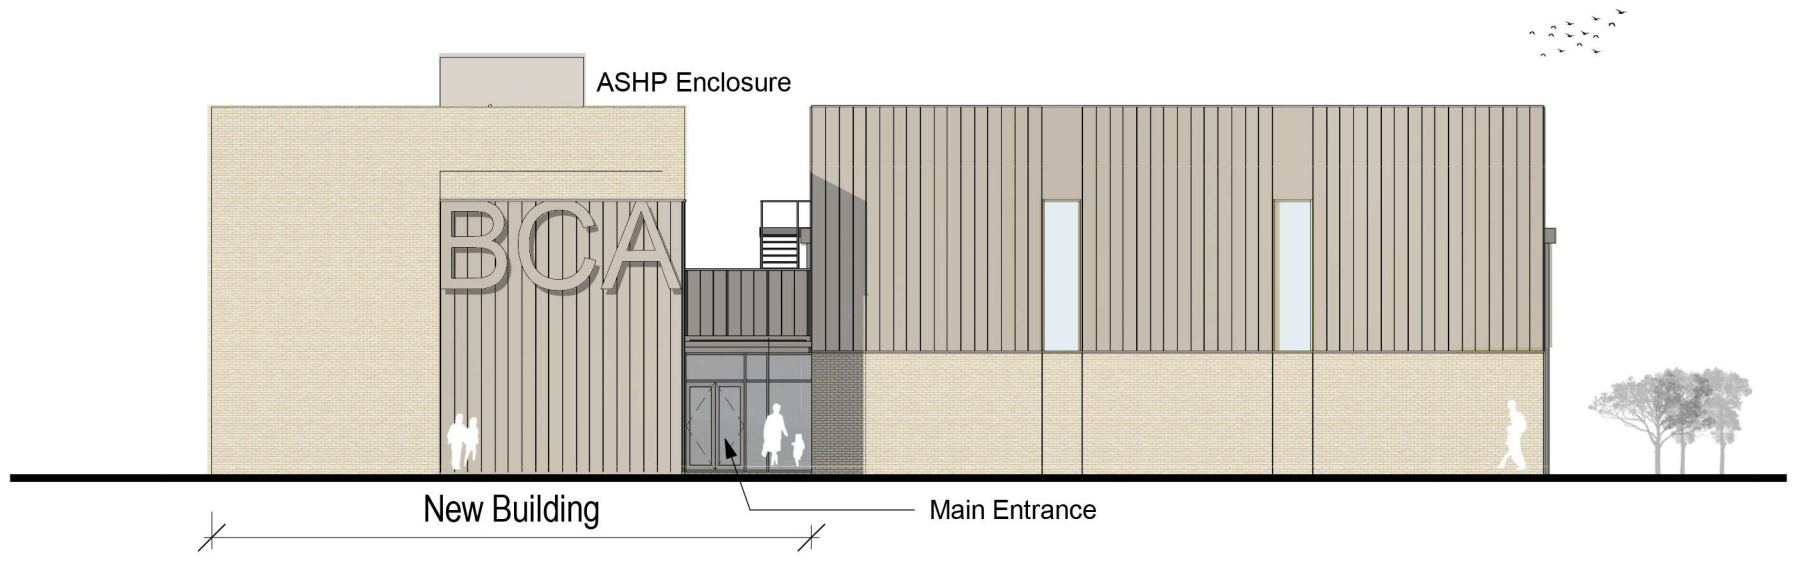


2 Planning Elevation 2
016001 SCALE 1 : 200

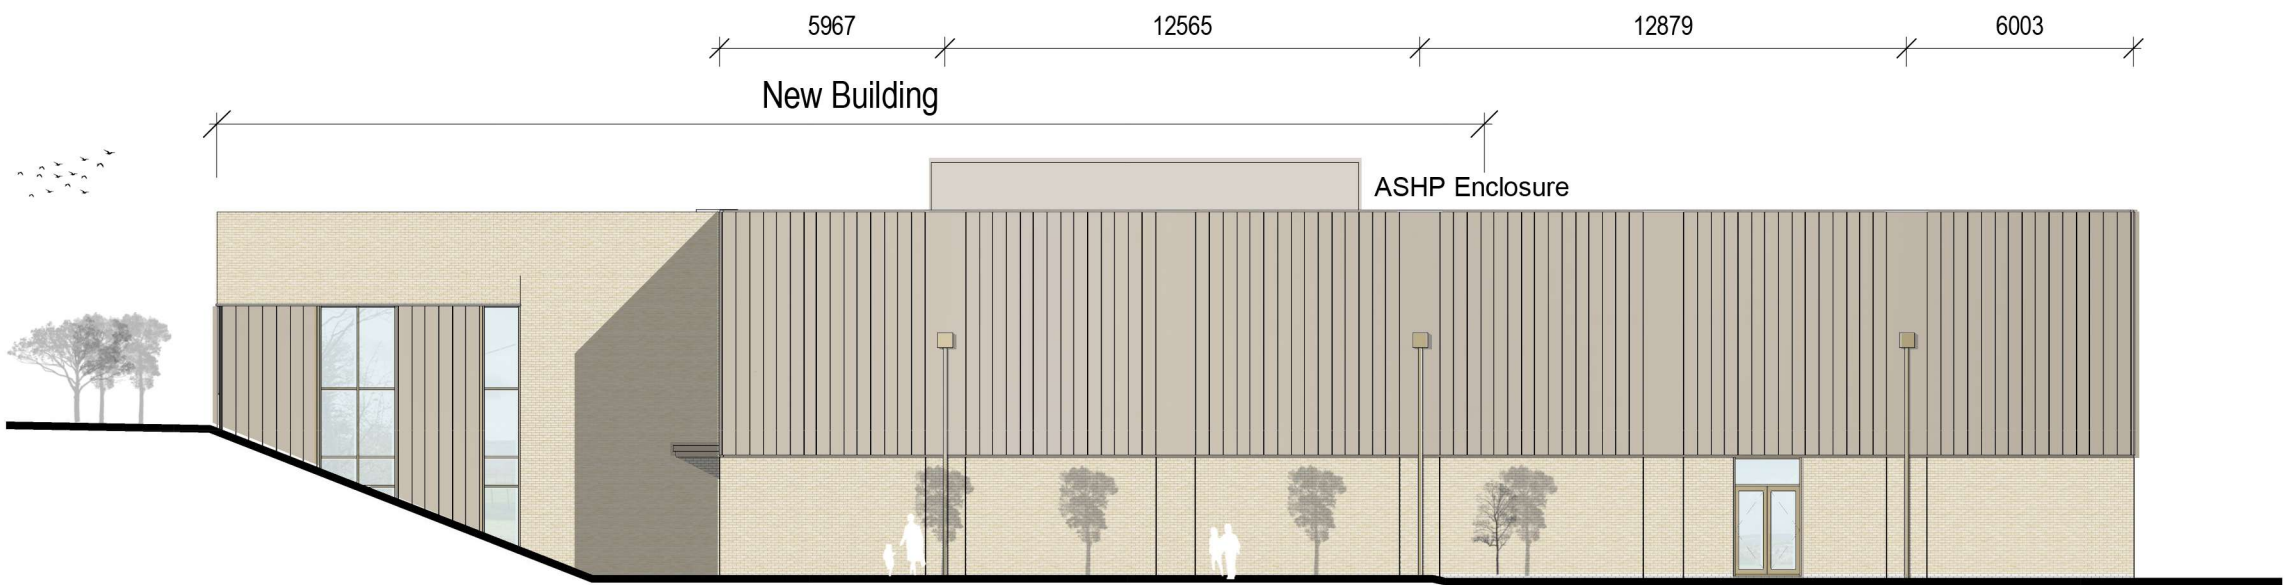


4 Planning Elevation 4
016001 SCALE 1 : 200




3 Planning Elevation 3
016001 SCALE 1 : 200

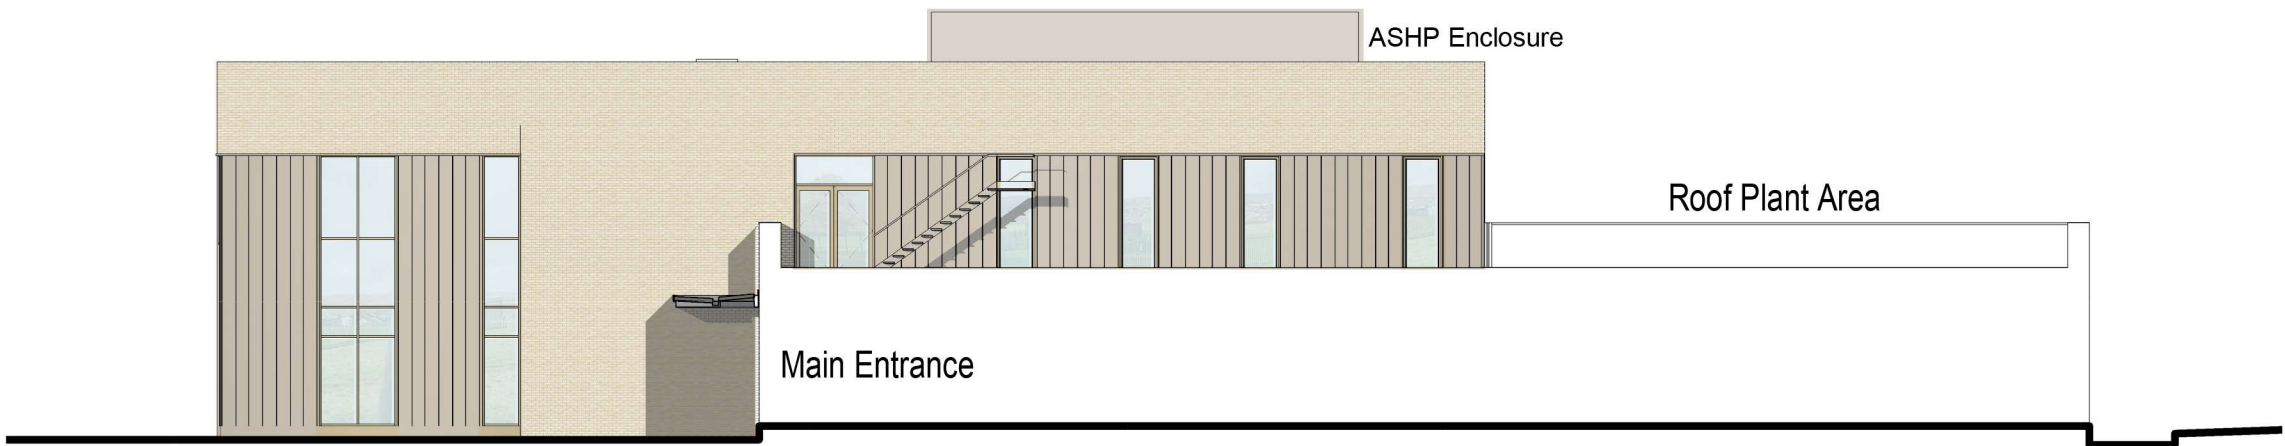

5 Planning Elevation 5
016001 SCALE 1 : 200

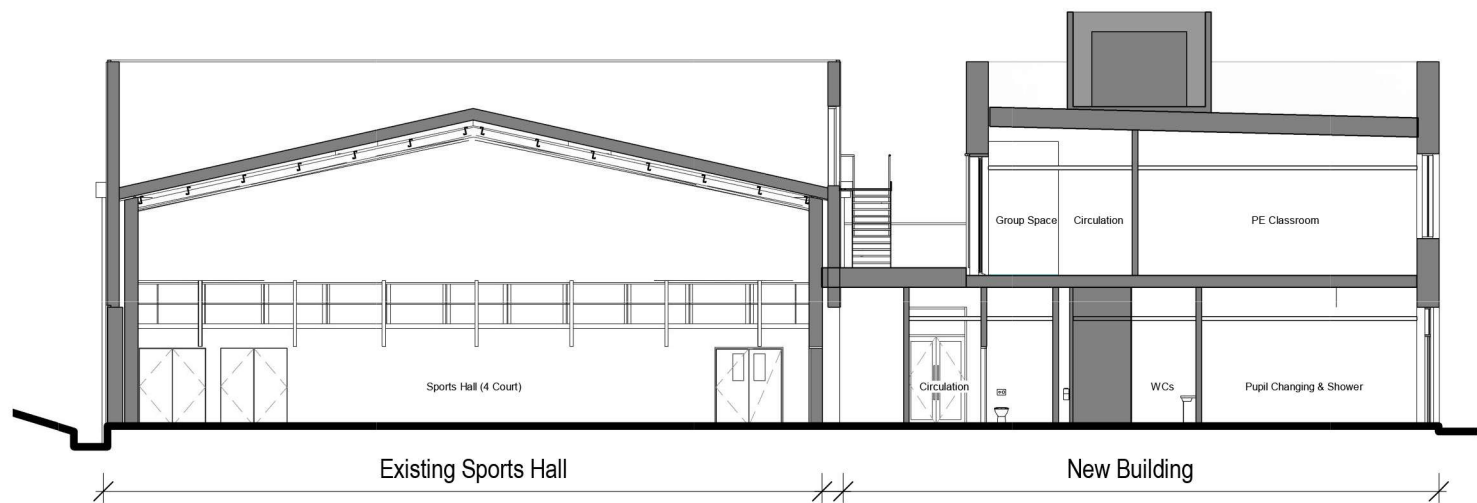

6 Planning Section
016001 SCALE 1 : 200

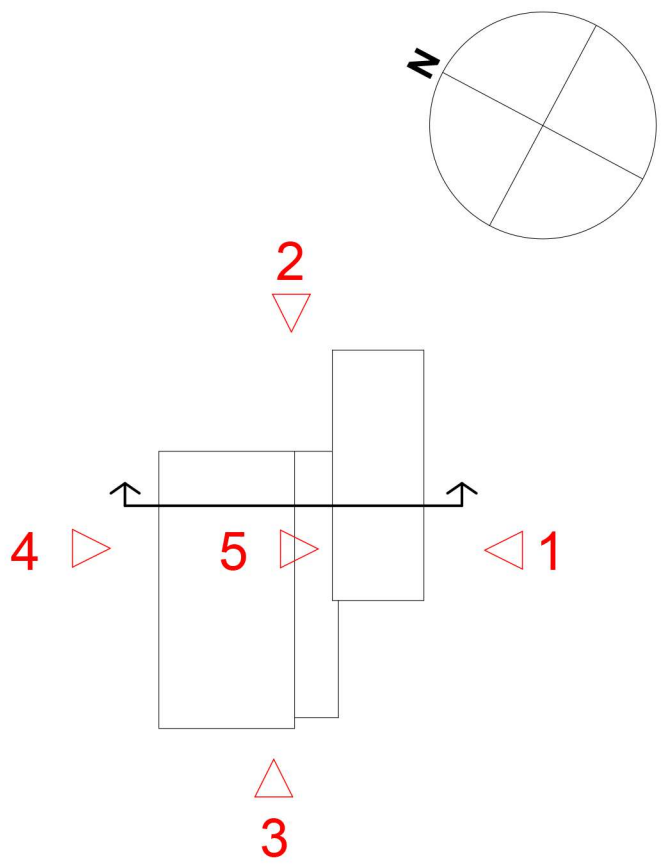

P2	24/04/2023	Issued For Planning	AH	FG	TH
P1	08/02/2023	Issued for Planning	AH	FG	TH
Rev.	Date	Description	By	Chk'd	App'd

Drawing Suitability	FOR PLANNING	Status	S2
---------------------	---------------------	--------	-----------

 SNC-LAVALIN Member of the SNC-Lavalin Group	The HUB 500 Park Avenue Almondsbury Bristol BS32 4RZ Tel: +44 1454 618217 www.atkinsglobal.com © SNC-Lavalin (2019)
--	--

Client	Willmott Dixon Construction Ltd
--------	---------------------------------

Project Title	Blessed Carlo Acutis Catholic School
---------------	--------------------------------------

Drawing Title	Sports Hall Planning Elevations and Section
---------------	---

Scale	Designed	Drawn	Checked	Authorised
As indicated	FG	LM	FG	TH
Original Size	Date	Date	Date	Date
A1	30/01/2023	07/02/2023	07/02/2023	07/02/2023
Drawing Number	BCA-ATK-V2-ZZ-DR-A-016001			Revision
				P2

