




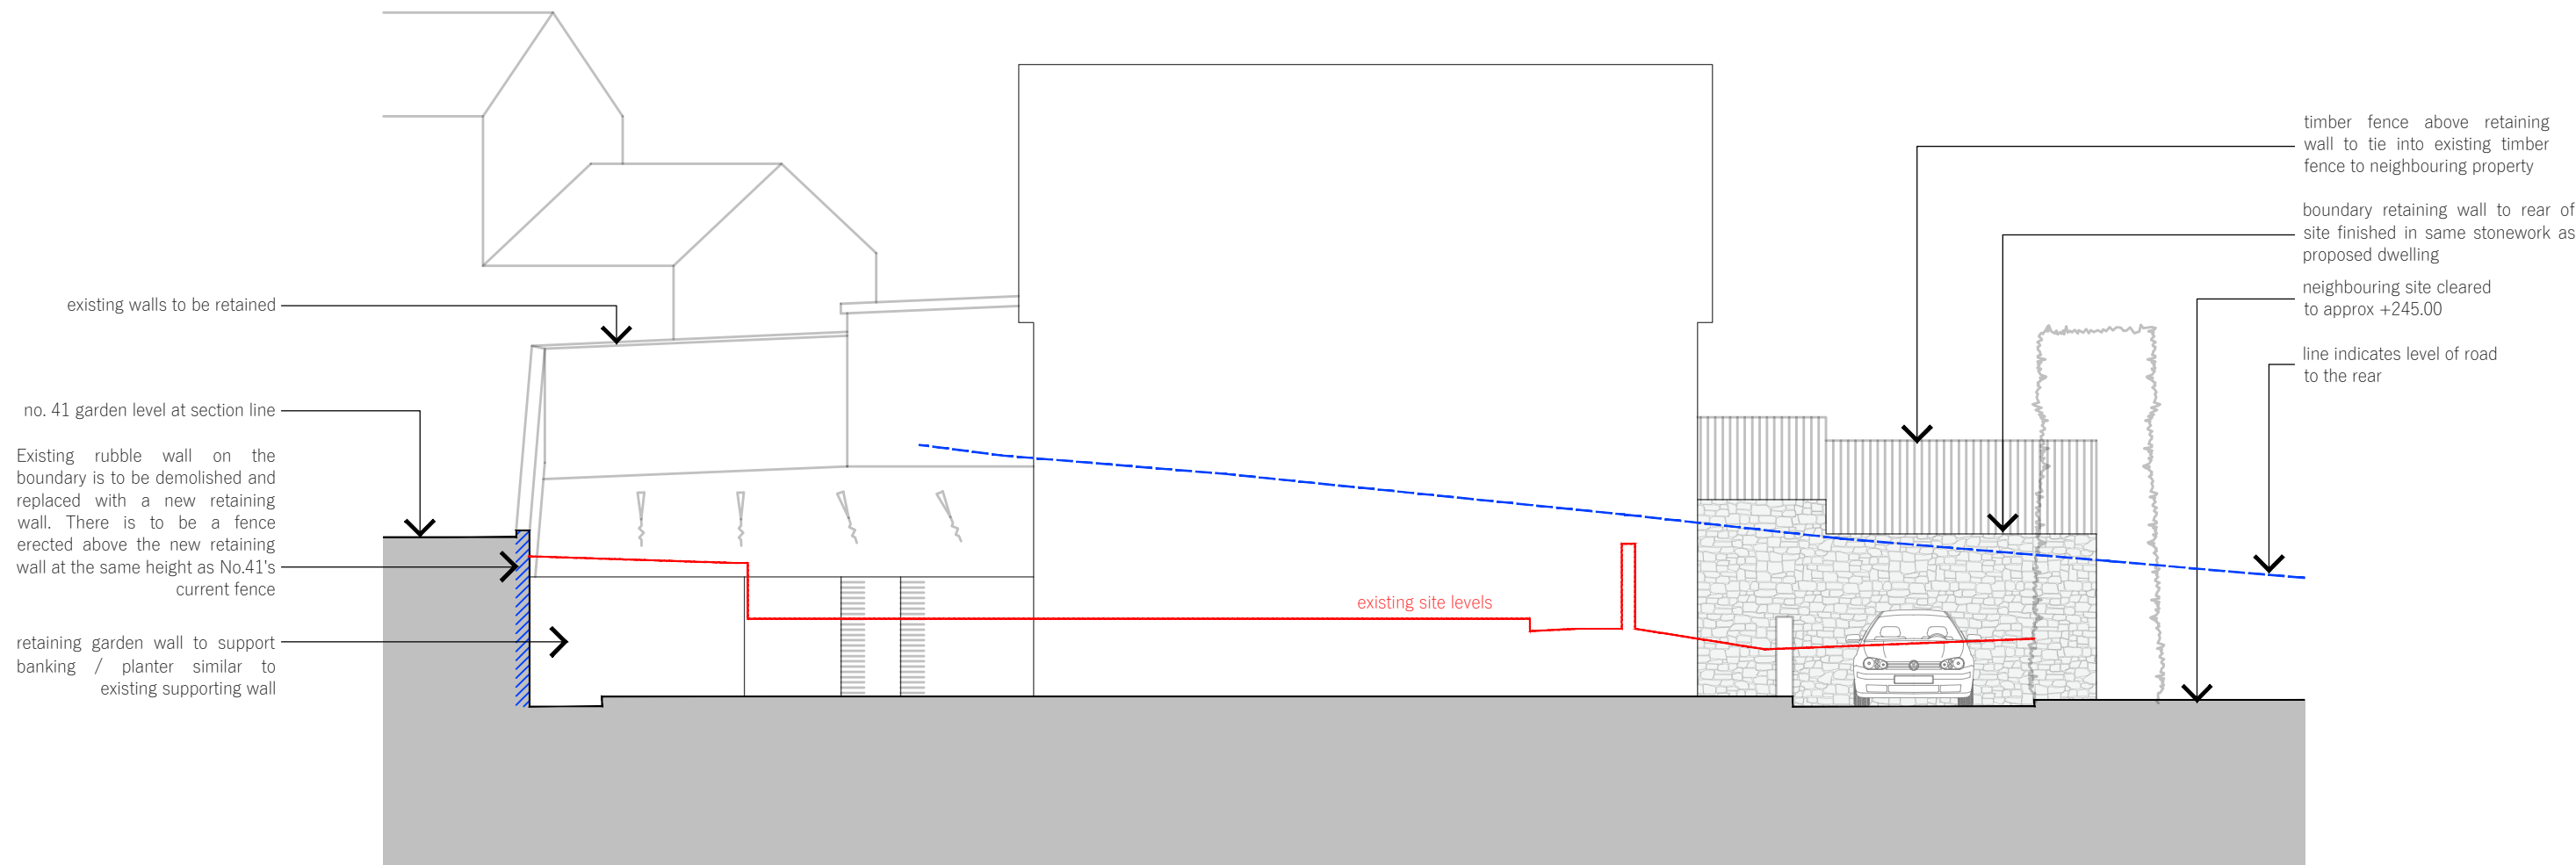

section aa
1:100

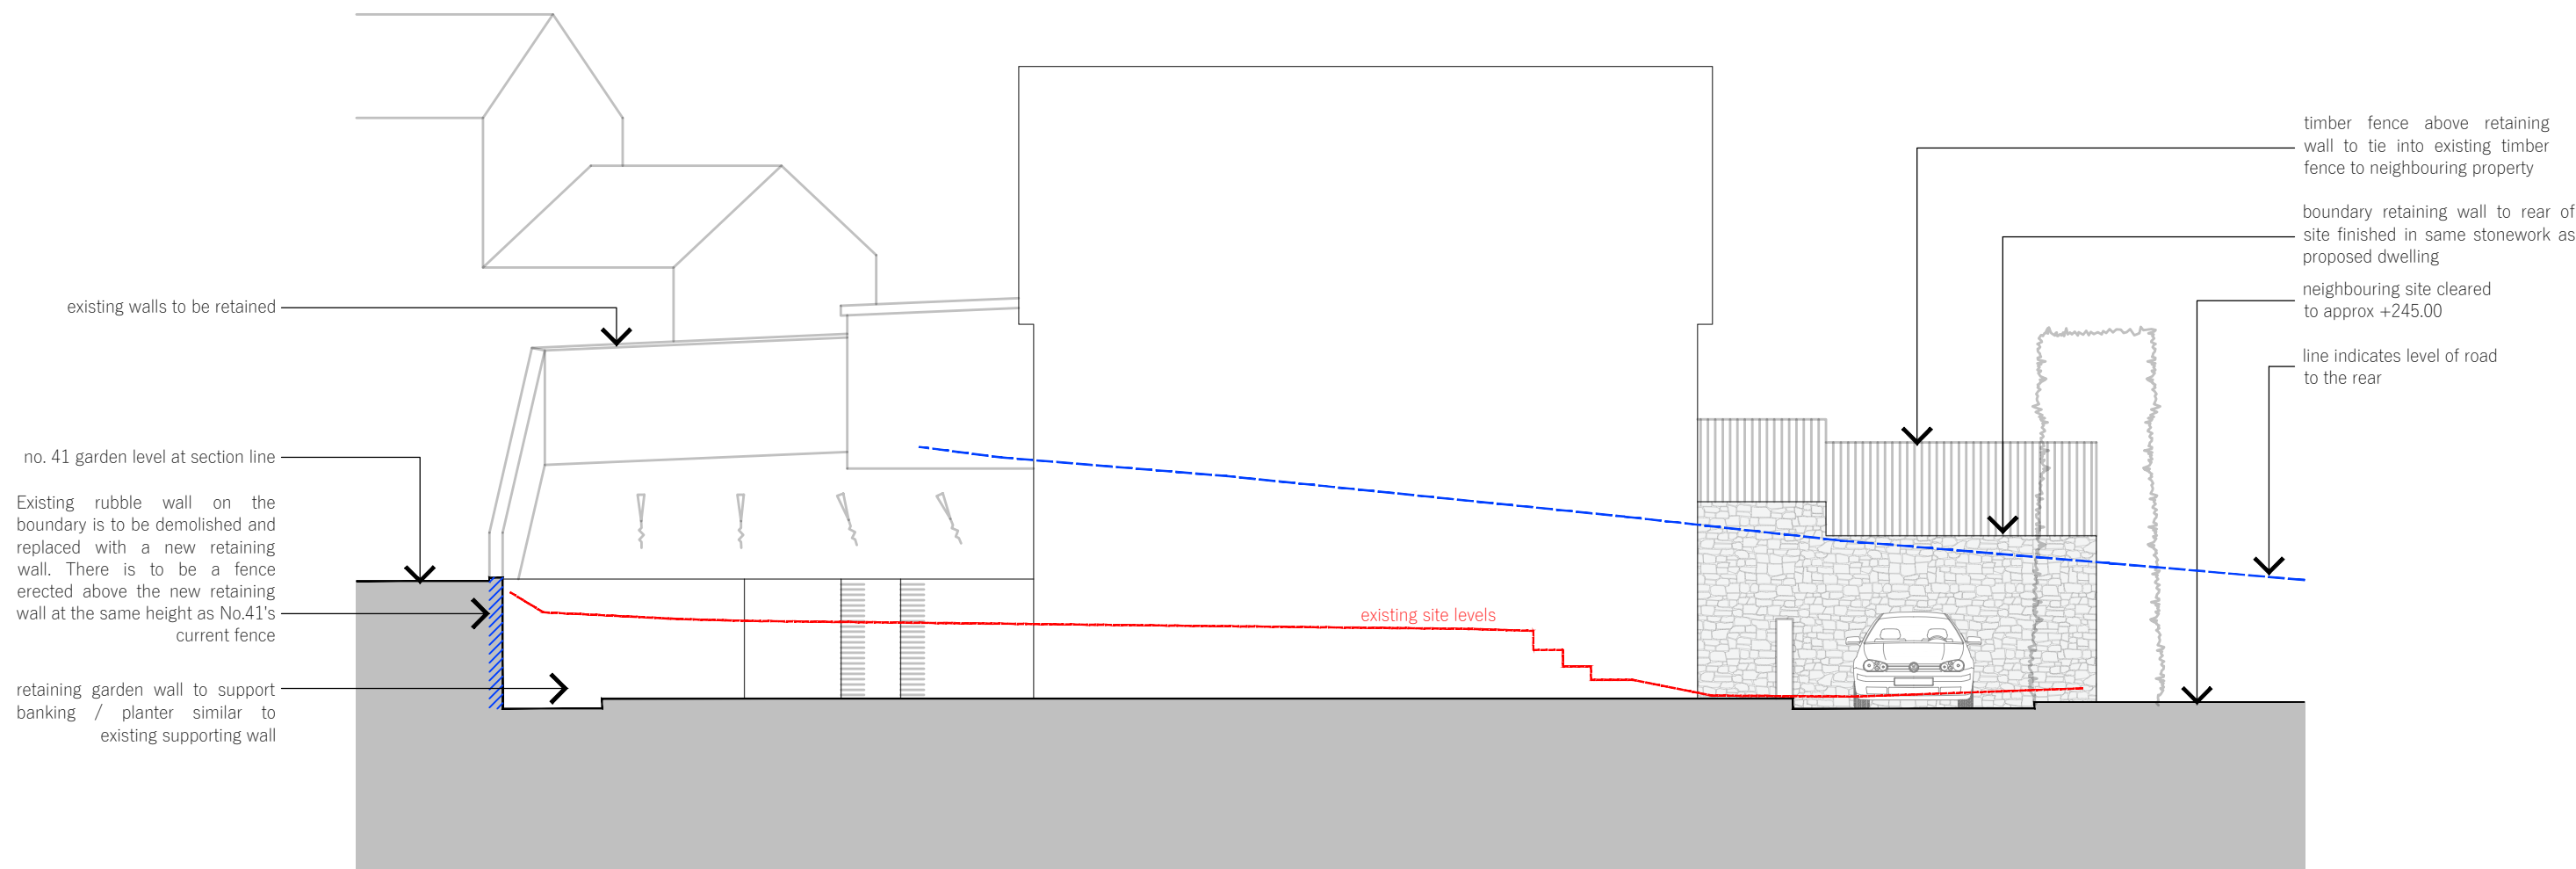

section bb
1:100

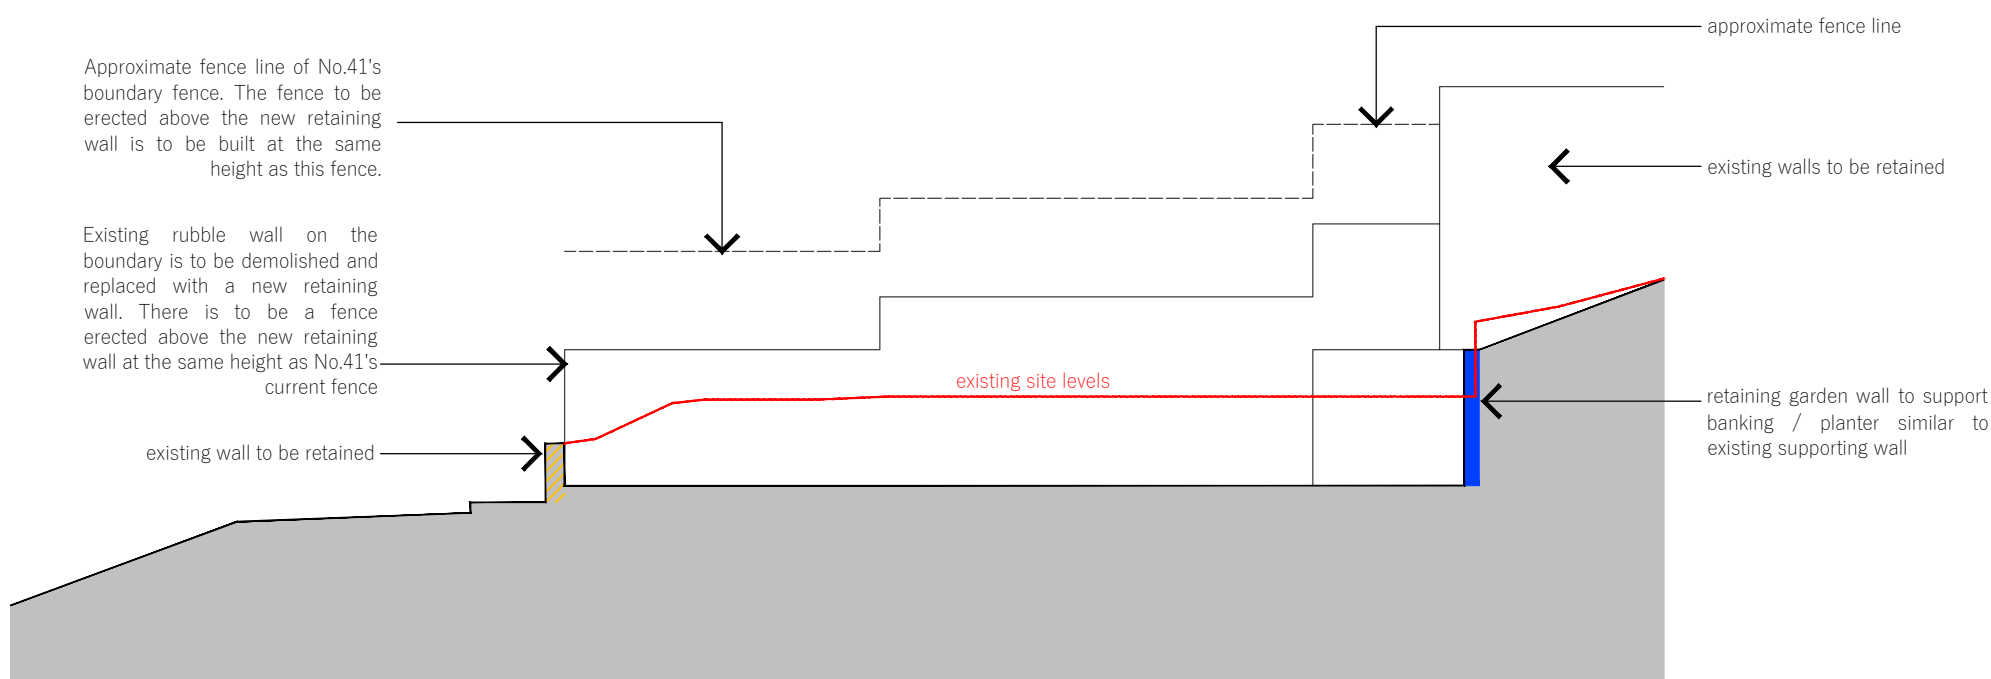


section cc
1:100

- indicates boundary hedging to be retained
- indicates hedging to be retained (if possible) replaced / upgraded - ecologist to confirm exact species
- indicates areas for native emongate em2 wildflower planting as per ecologist
- indicates permeable paving to new driveway - tbc at full planning application stage
- indicates new paving to pathways around dwelling as well as patio area to the south of the dwelling as main amenity space for property - decking materials tbc at full planning application stage
- indicates retaining boundary wall
- indicates retaining garden wall to support banking / planter
- indicates existing rubble boundary wall to be demolished and replaced with a new retaining wall
- indicates existing walls to be retained




section dd
1:100

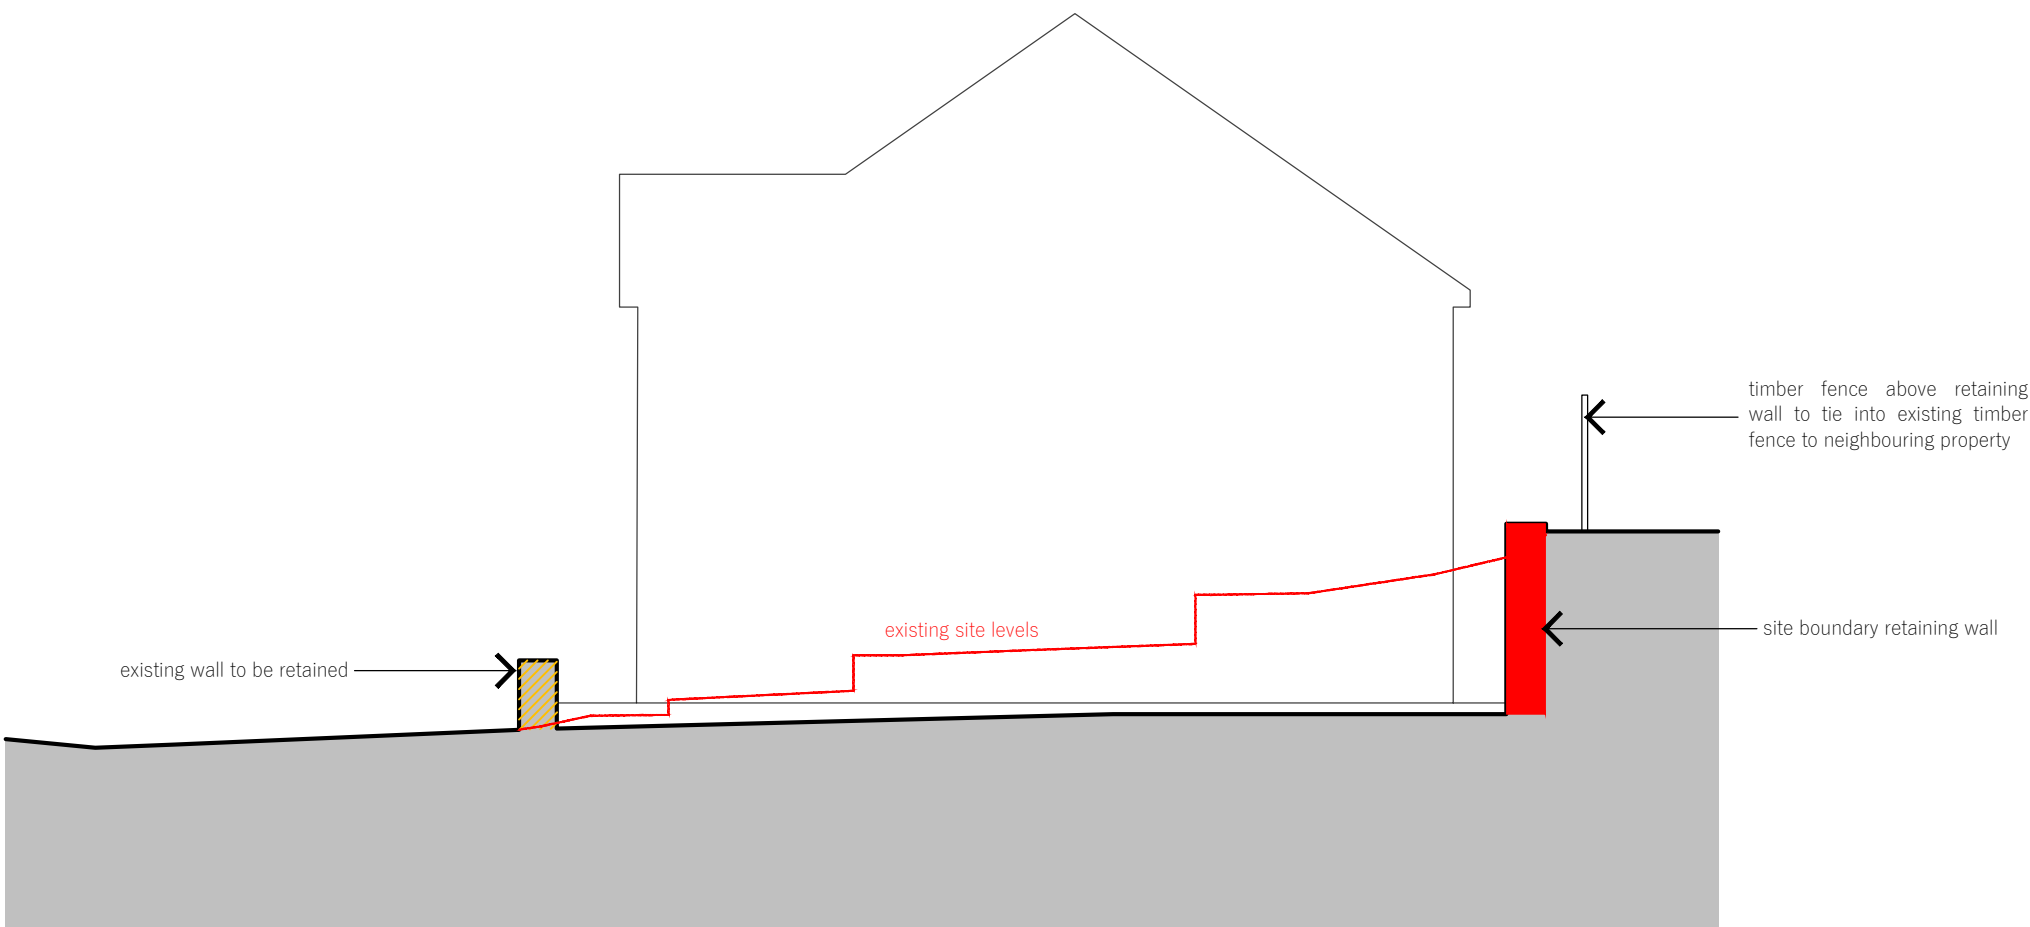

section ee
1:100



site plan
1:200

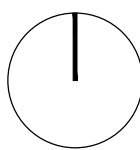

D	road to the rear indicated as blue dashed line	25.06.26
	retaining wall finish shown as stone to match house	
	fence above retaining wall shown	

Project Number	24152
Project	Heolgerrig
Client	Jimmy Slocombe
Date	February 2026
Status	Planning Application