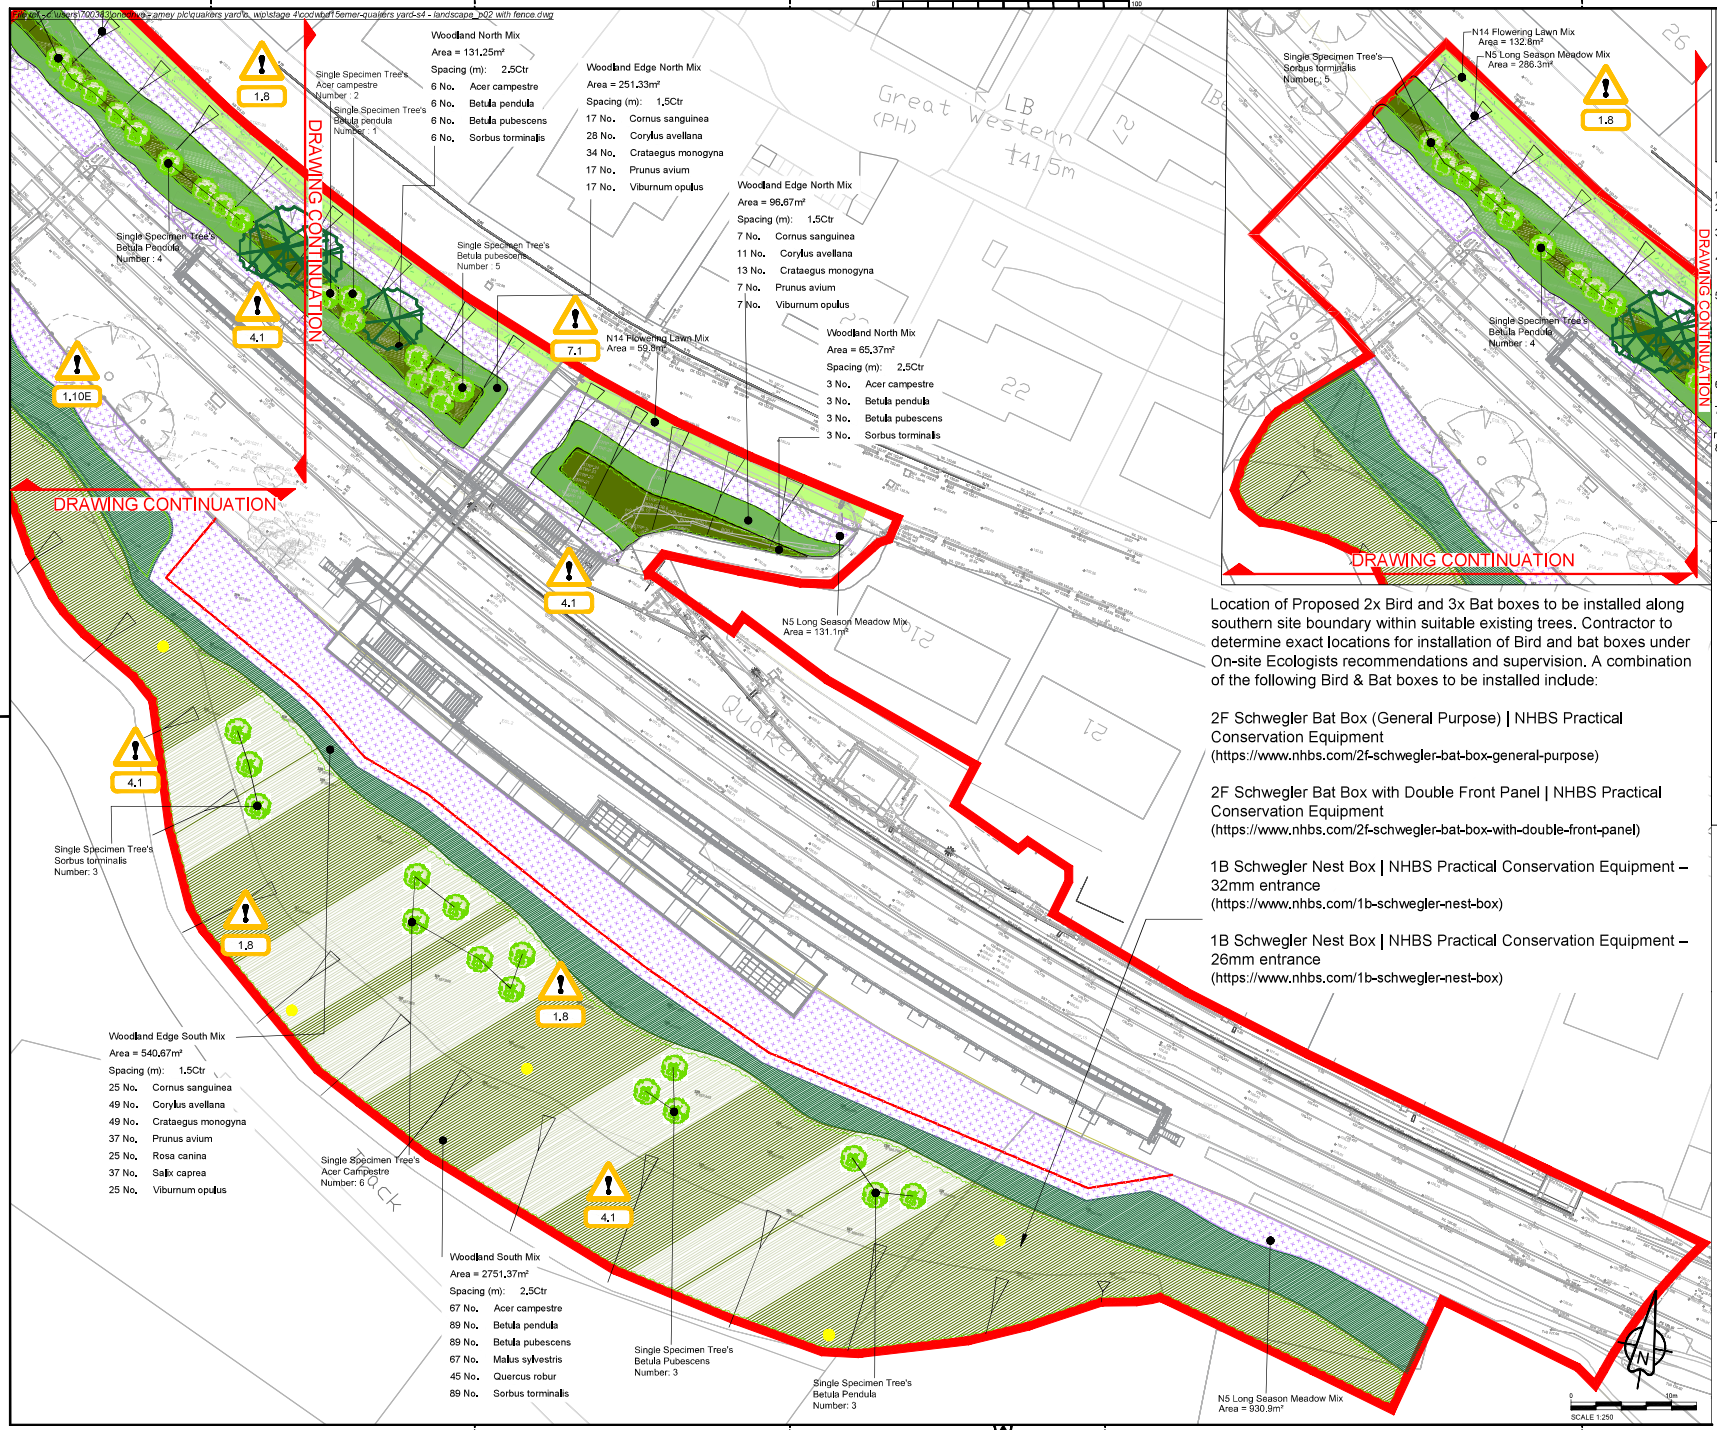


Location of Proposed 2x Bird and 3x Bat boxes to be installed along southern site boundary within suitable existing trees. Contractor to determine exact locations for installation of Bird and bat boxes under On-site Ecologists recommendations and supervision. A combination of the following Bird & Bat boxes to be installed include:

2F Schwegler Bat Box (General Purpose) | NHBS Practical Conservation Equipment (https://www.nhbs.com/2f-schwegler-bat-box-general-purpose)

2F Schwegler Bat Box with Double Front Panel | NHBS Practical Conservation Equipment (https://www.nhbs.com/2f-schwegler-bat-box-with-double-front-panel)

1B Schwegler Nest Box | NHBS Practical Conservation Equipment – 32mm entrance (https://www.nhbs.com/1b-schwegler-nest-box)

1B Schwegler Nest Box | NHBS Practical Conservation Equipment – 26mm entrance (https://www.nhbs.com/1b-schwegler-nest-box)

RESIDUAL DESIGN HAZARDS

(The following information has been collected from Preconstruction Information and the Amey CDM Hazard Management Process).
Residual Design Hazards:
1.8 - Ground conditions.
1.10E - Environmental Considerations - Nesting Birds
4.1 - Slope instability.
7.1 - Live carriageway.

NOTES

1. DRAWINGS TO BE PRINTED IN COLOUR.
2. Unless otherwise stated all dimensions are shown in millimeters.
3. Do not measure off this drawing. This drawing is for reference only and is not to be scaled.
4. Any discrepancies between this drawing and any other information is to be reported to the landscape architect for clarification.
5. This drawing must be read in conjunction with drawings CODWBD15EMER-AMEY-ELS-XX-DR-LL-001, CODWBD15EMER-AMEY-ELS-XX-DR-LL-003, CODWBD15EMER-AMEY-ELS-XX-DR-LL-004, CODWBD15EMER-AMEY-ELS-XX-DR-LL-005 & Series 3000 Specification CODWBD15EMER-AMEY-ELS-XX-SP-001
6. The contractor must ascertain exact locations of underground services and maintenance points.
7. All plants to be planted outside of planting season (Nov - March) must be containerised. Specific agreed watering regime to be in place before planting - see series 3000 for details.
8. Existing trees to be retained and protected according to BS5837:2012 Management of existing trees to include, but not limited to: clearance of brambles, removal of dead, dying or diseased trees according to correct arboricultural standards, removal/adjustment of tree ties/stakes/guards.

LANDSCAPE KEY:

- Scope of works boundary (Approx 0.99Ha)
- Indicative Locations of Existing trees retained
- Proposed Individual Specimen Tree
- Proposed Woodland North Mix
- Proposed Woodland Edge North Mix
- Proposed Woodland South Mix
- Proposed Woodland Edge South Mix
- Proposed N14 Flowering lawn Mix
- Proposed N5 Long Season Meadow Mix
- Proposed location for hibernacula. Refer to Ecologists report for specifications details
- New Boundary Fence Line

Rev		Drwn	Chkd	Appd	Date
P03	Added new fence line	DW	AAM	BC	23/08/2024
P02	Specification update	LG	AAM	BC	21/05/24
P01	Updates for S4	LG	AAM	BC	02/02/24

Designed:	AAM	Date	28/03/2023
Drawn:	AJ	Date	31/03/2023
Checked:	AAM	Date	31/03/2023
Approved:	BC	Date	02/04/2023

Copyright in this design © Amey

Amey
www.amey.co.uk

Client
TRAFNIDIAETH CYMRU
TRANSPORT FOR WALES

Project Name
Merthyr Branch
Wales & Borders

Drawing Title
Quakers Yard
Landscape Plan

Original Drawing Size	A1	Scale	1:250
Dimensions	mm		

Drawing Status	Suitability
FOR CONSTRUCTION	S4

Drawing No	Rev
CODWBD15EMER-AMEY-ELS-XX-DR-LL-008	P03