



Containerised Tree Pit and Tree Staking Detail - Slope

1:25

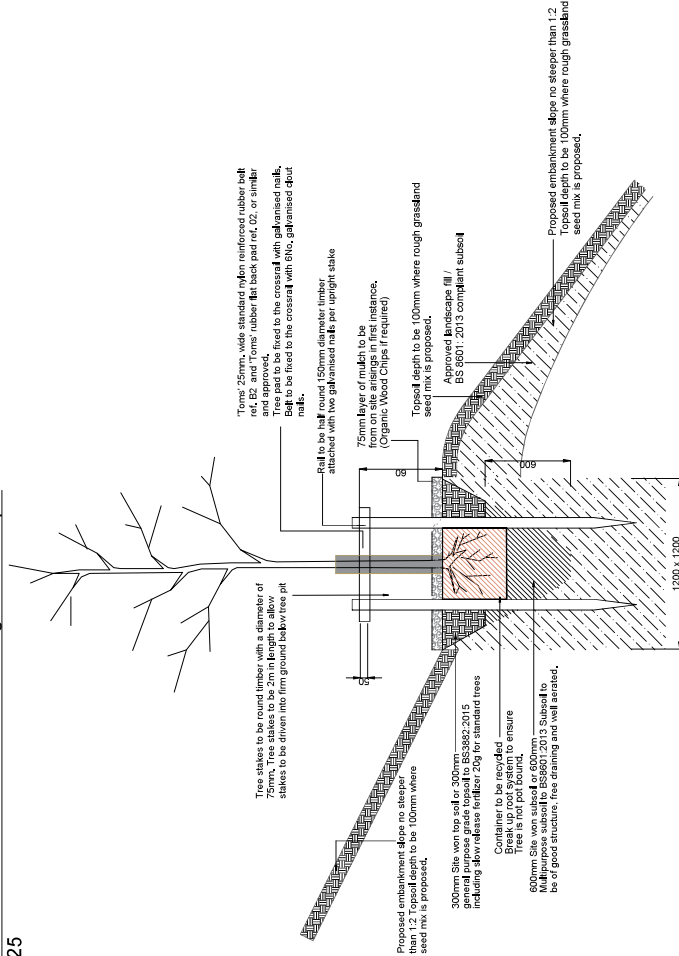


Containerised Planting to Slope Detail

1:25

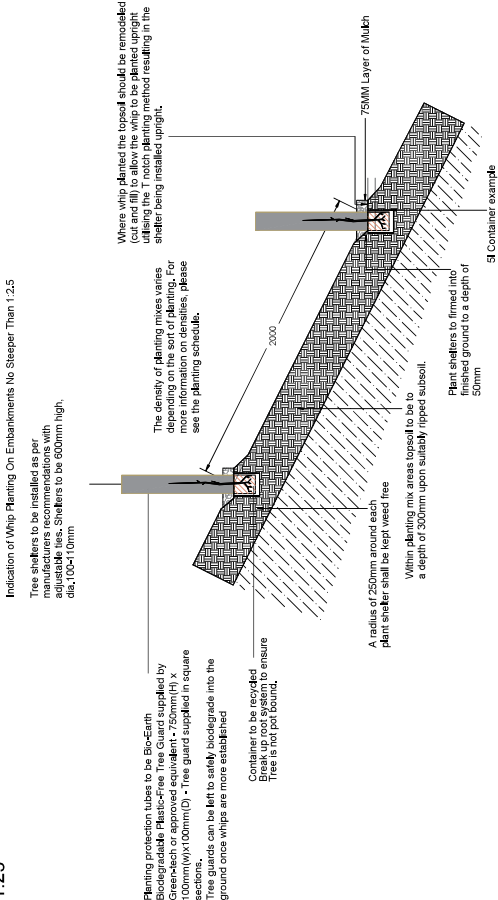


Containerised Tree Pit and Tree Staking Detail

1:25

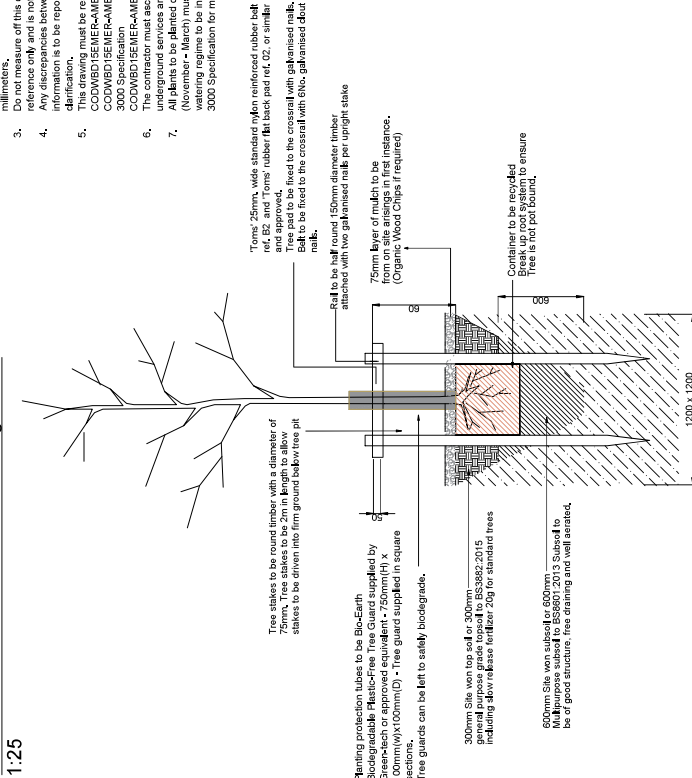

Containerised Planting Detail

1:25

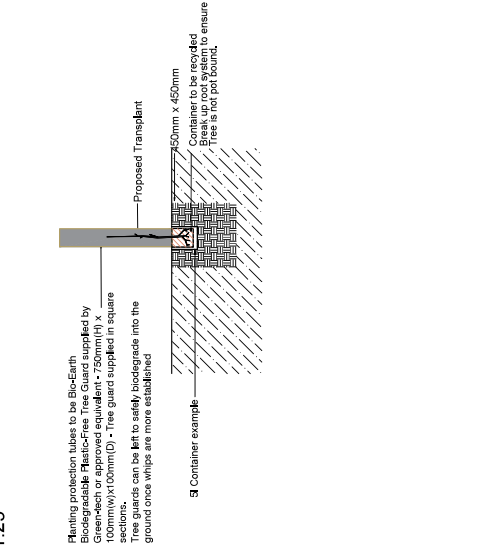

NOTES

- DRAWINGS TO BE PRINTED IN COLOUR.
- Unless otherwise stated all dimensions are shown in millimetres.
- Do not measure off this drawing. This drawing is for reference only and is not to be scaled.
- Any discrepancies between this drawing and any other information is to be reported to the landscape architect for the drawing.
- This drawing must be read in conjunction with drawings CODMBD1SENERAMEY-EL-S-X-DR-L-001, CODMBD1SENERAMEY-EL-S-X-DR-L-002 and Series 3000 Specification
- CODMBD1SENERAMEY-EL-S-X-DR-L-001
- underground services and maintenance points.
- All plants to be planted outside of planting season (November - March) must be containerised. Specific agreed watering regime to be in place before planting - see Series 3000 Specification for more detail.

Client

TRAFNIDIAETH CYMRU
TRANSPORT FOR WALES

Project Name

Menthyr Branch
Wales & Borders

Drawing Title

Quakers Yard
Planting Details
Containerised Species

Original Dwg Size: A2

Scale: As Shown

Dimensions: mm

Drawing Status

FOR CONSTRUCTION

Suitability

S4

Drawing No

CODMBD1SENERAMEY-EL-S-X-DR-L-005

Revision

P02