


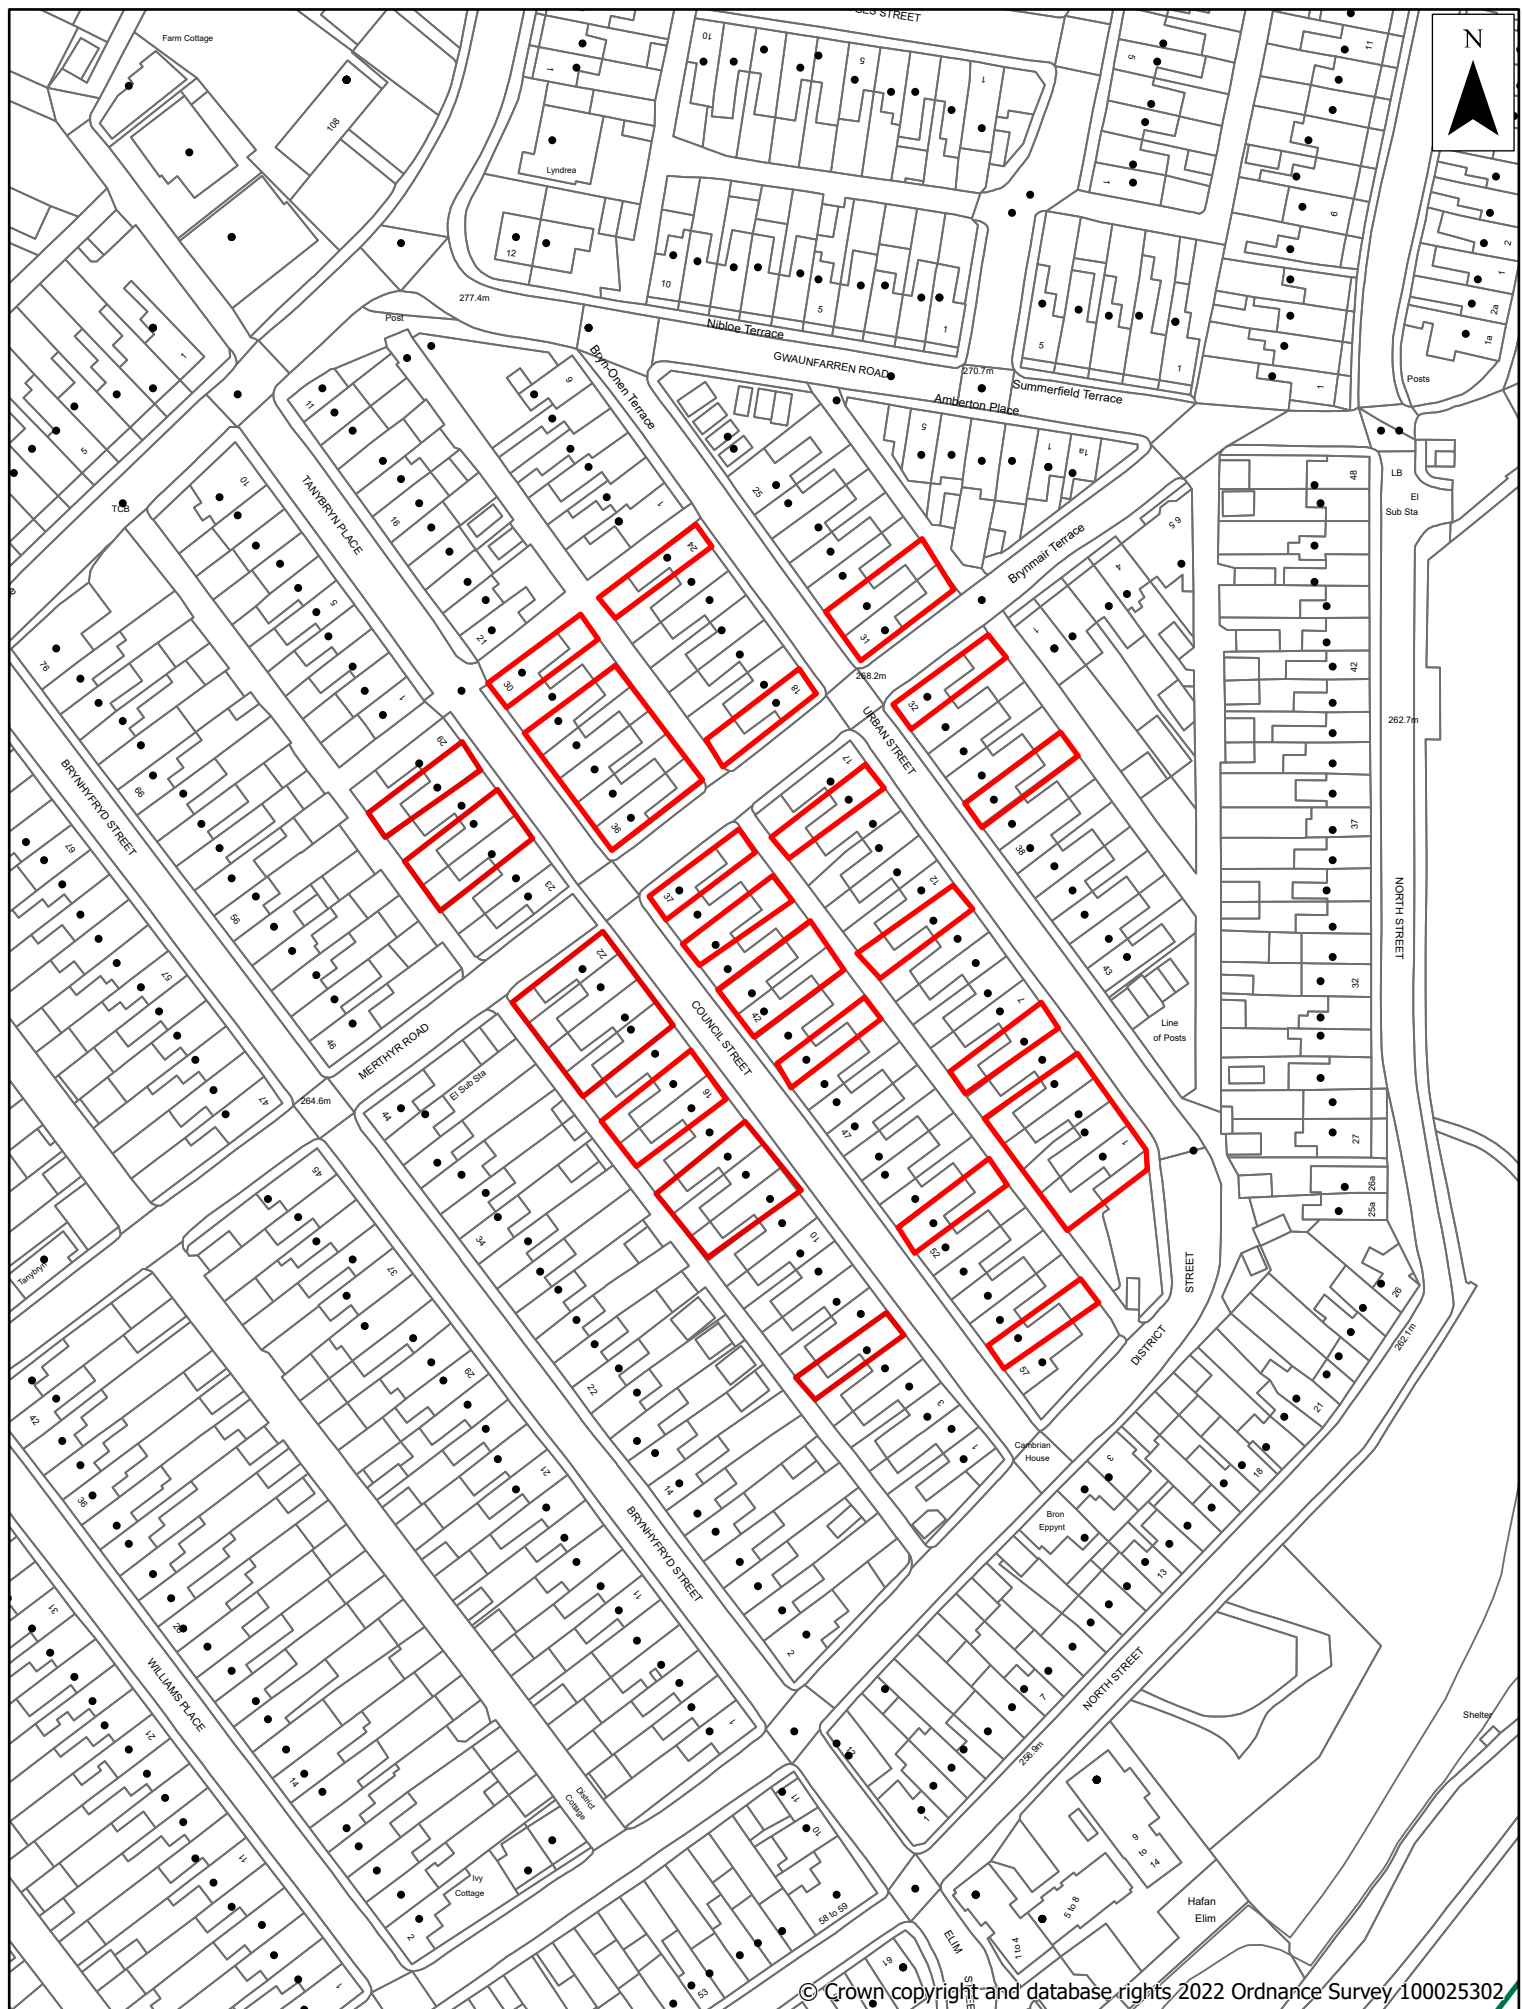

TITLE:

SCALE: 1:1,250 at A4

DATE: 10/05/2022

DEPARTMENT: Planning - Development Control

