




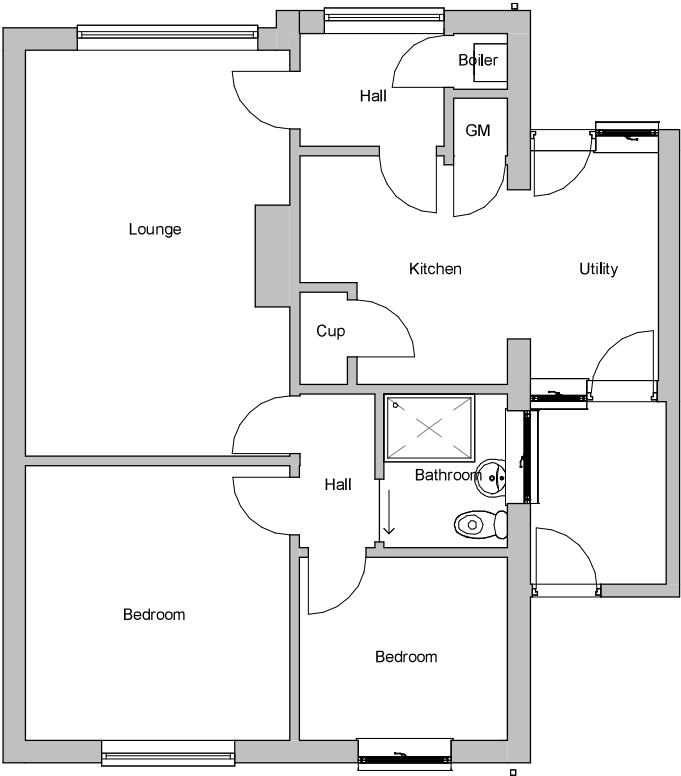

1 Existing Ground Floor
1 : 100

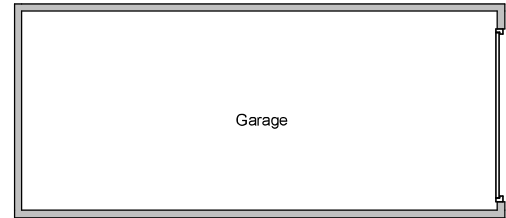

Garage

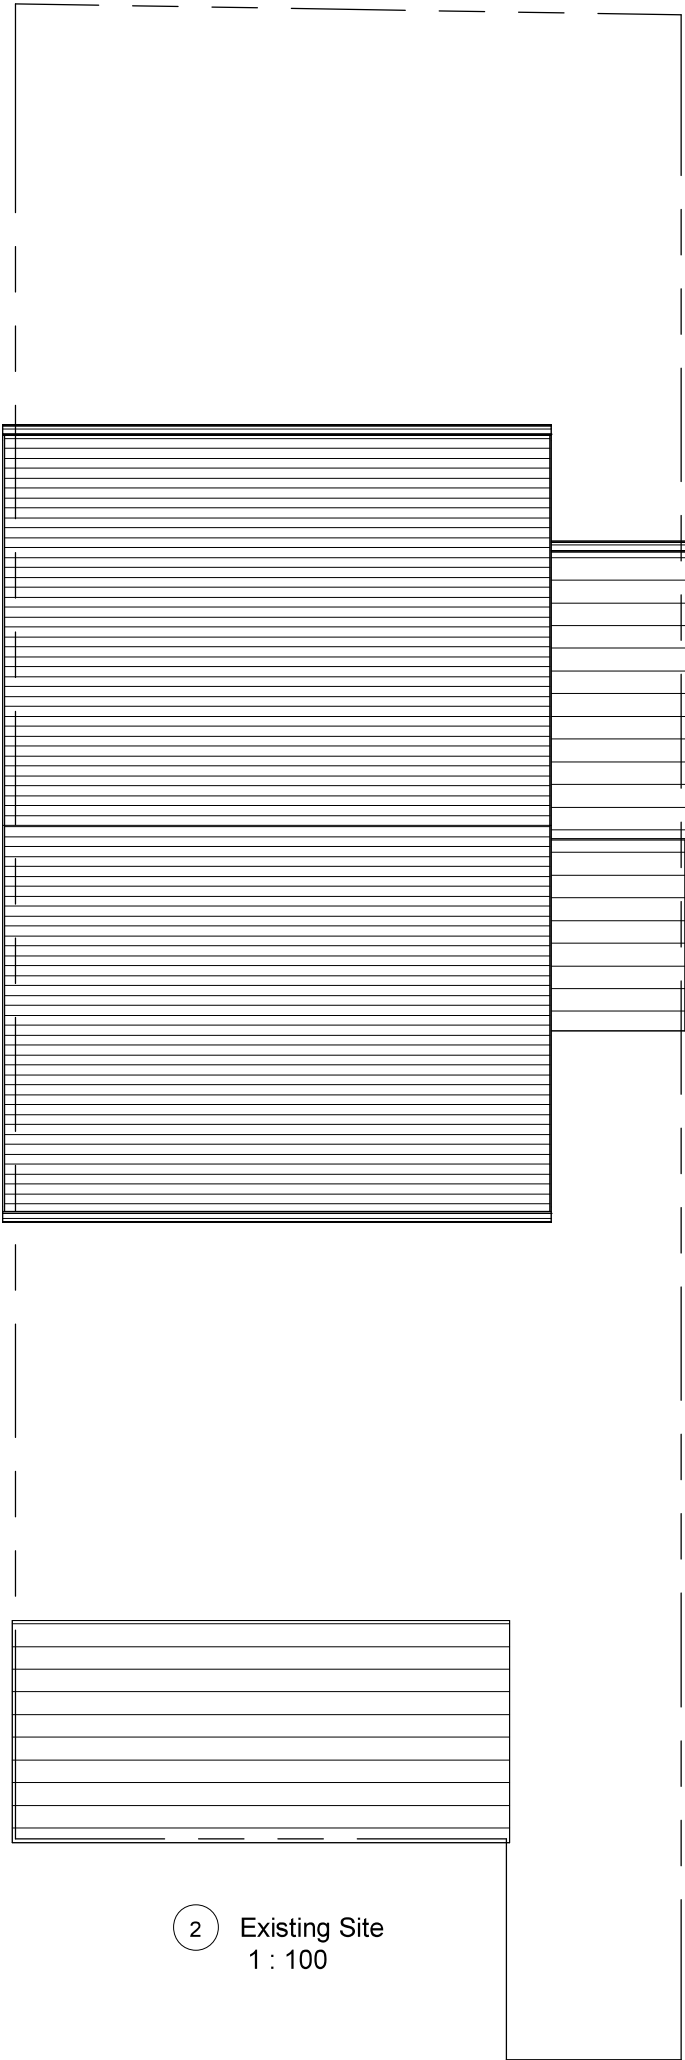

2 Existing Site
1 : 100

INDIGO DESIGN (Part of 3dcadwales Ltd) 5 Ashlea Drive,
Merthyr Tydfil, CF47 0NY Tele 01685 385746 Mob -
07940913216 Email: philip@3dcadwales.co.uk

This Drawing is Copyright,
Dimensions to be checked
on site and not scaled from
this drawing



PURPOSE OF ISSUE	DRWAING NUMBER
Planning Approval	RG-01

PROJECT
Dormer attic conversion

SHEET
Existing Plans

Address	12 Raglan Grove, Castle Park, Merthyr Tydfil. CF48 1JE
---------	---

Checked by	Drawn by	Scale (@ A3)
JH	PH	1 : 100

Rev No	Description	Date
A	Issue	31/01/2023