
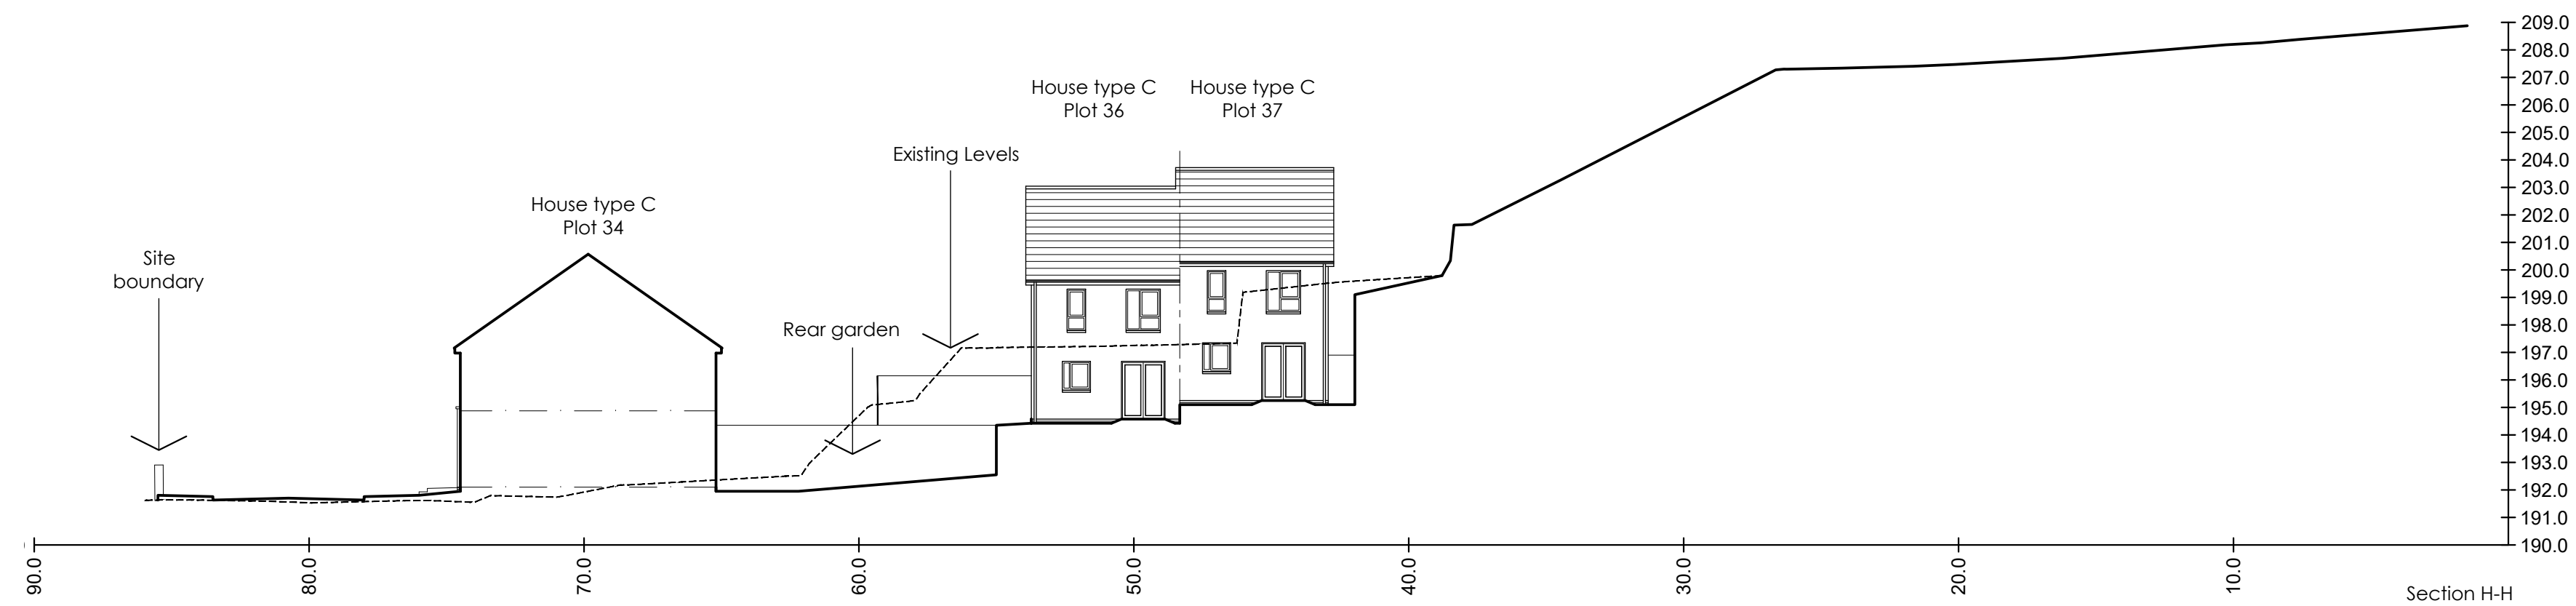
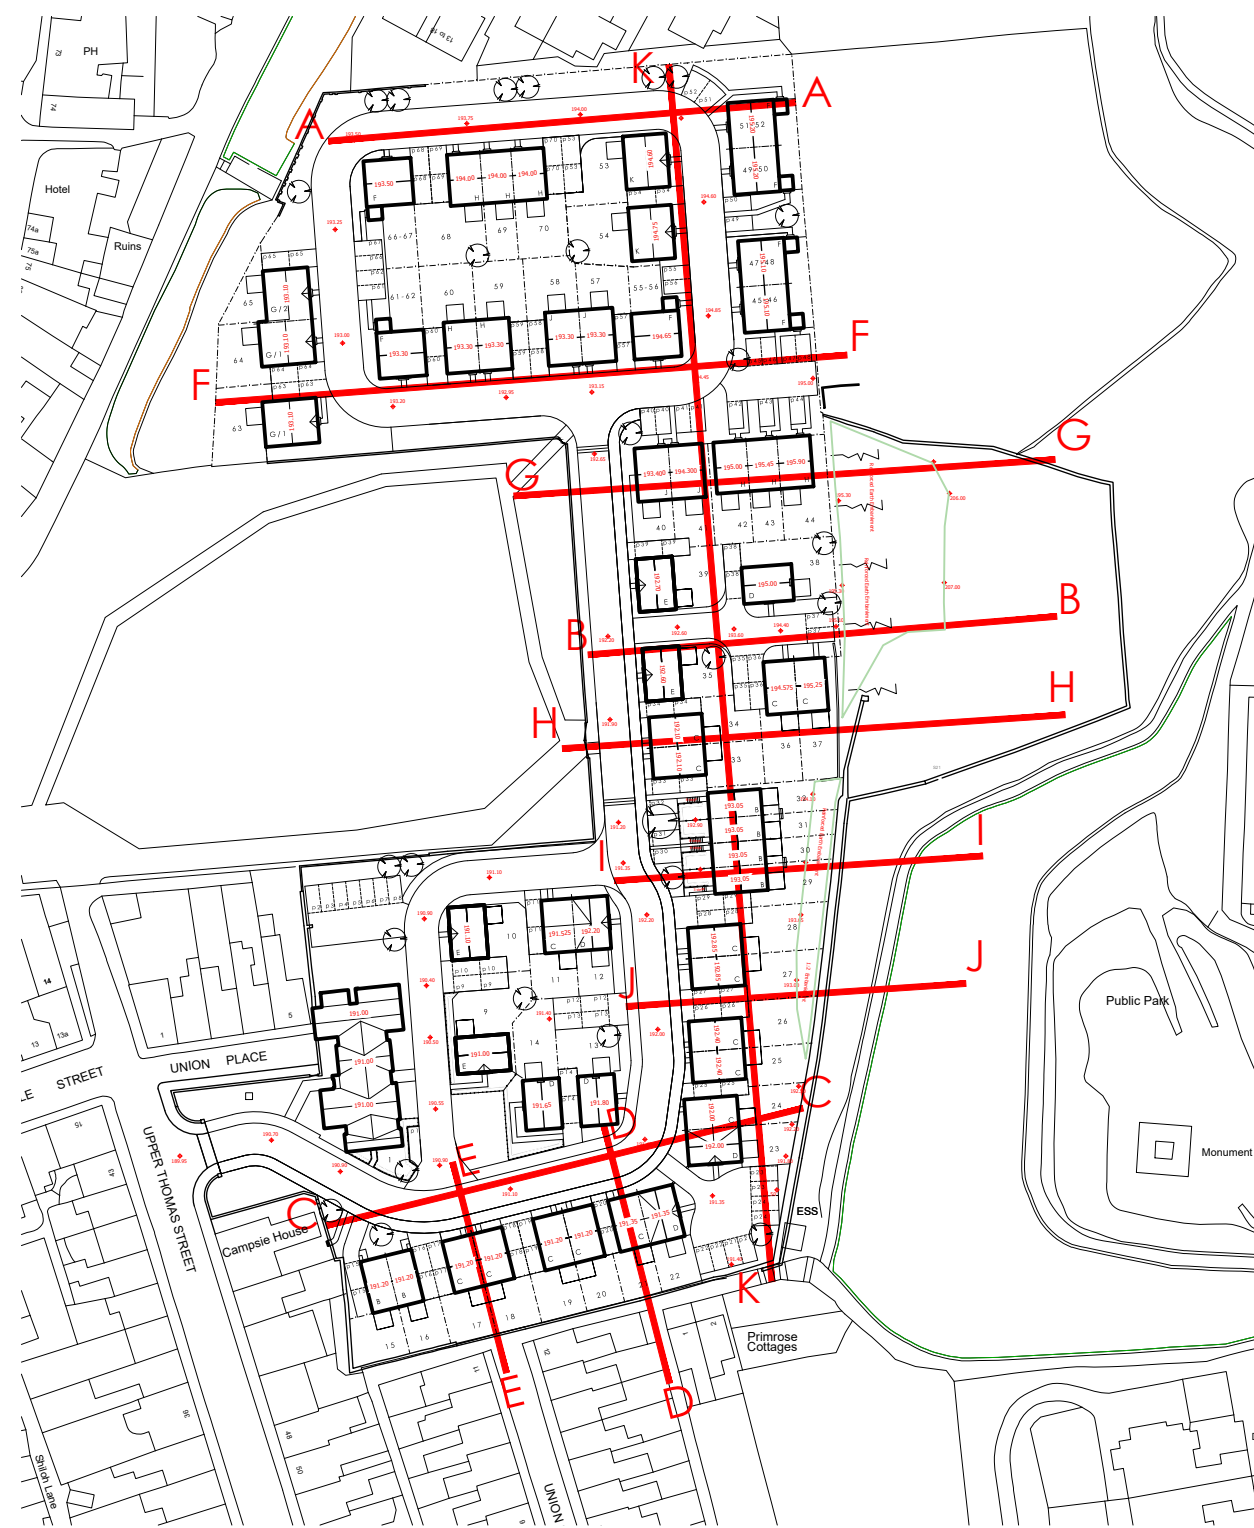
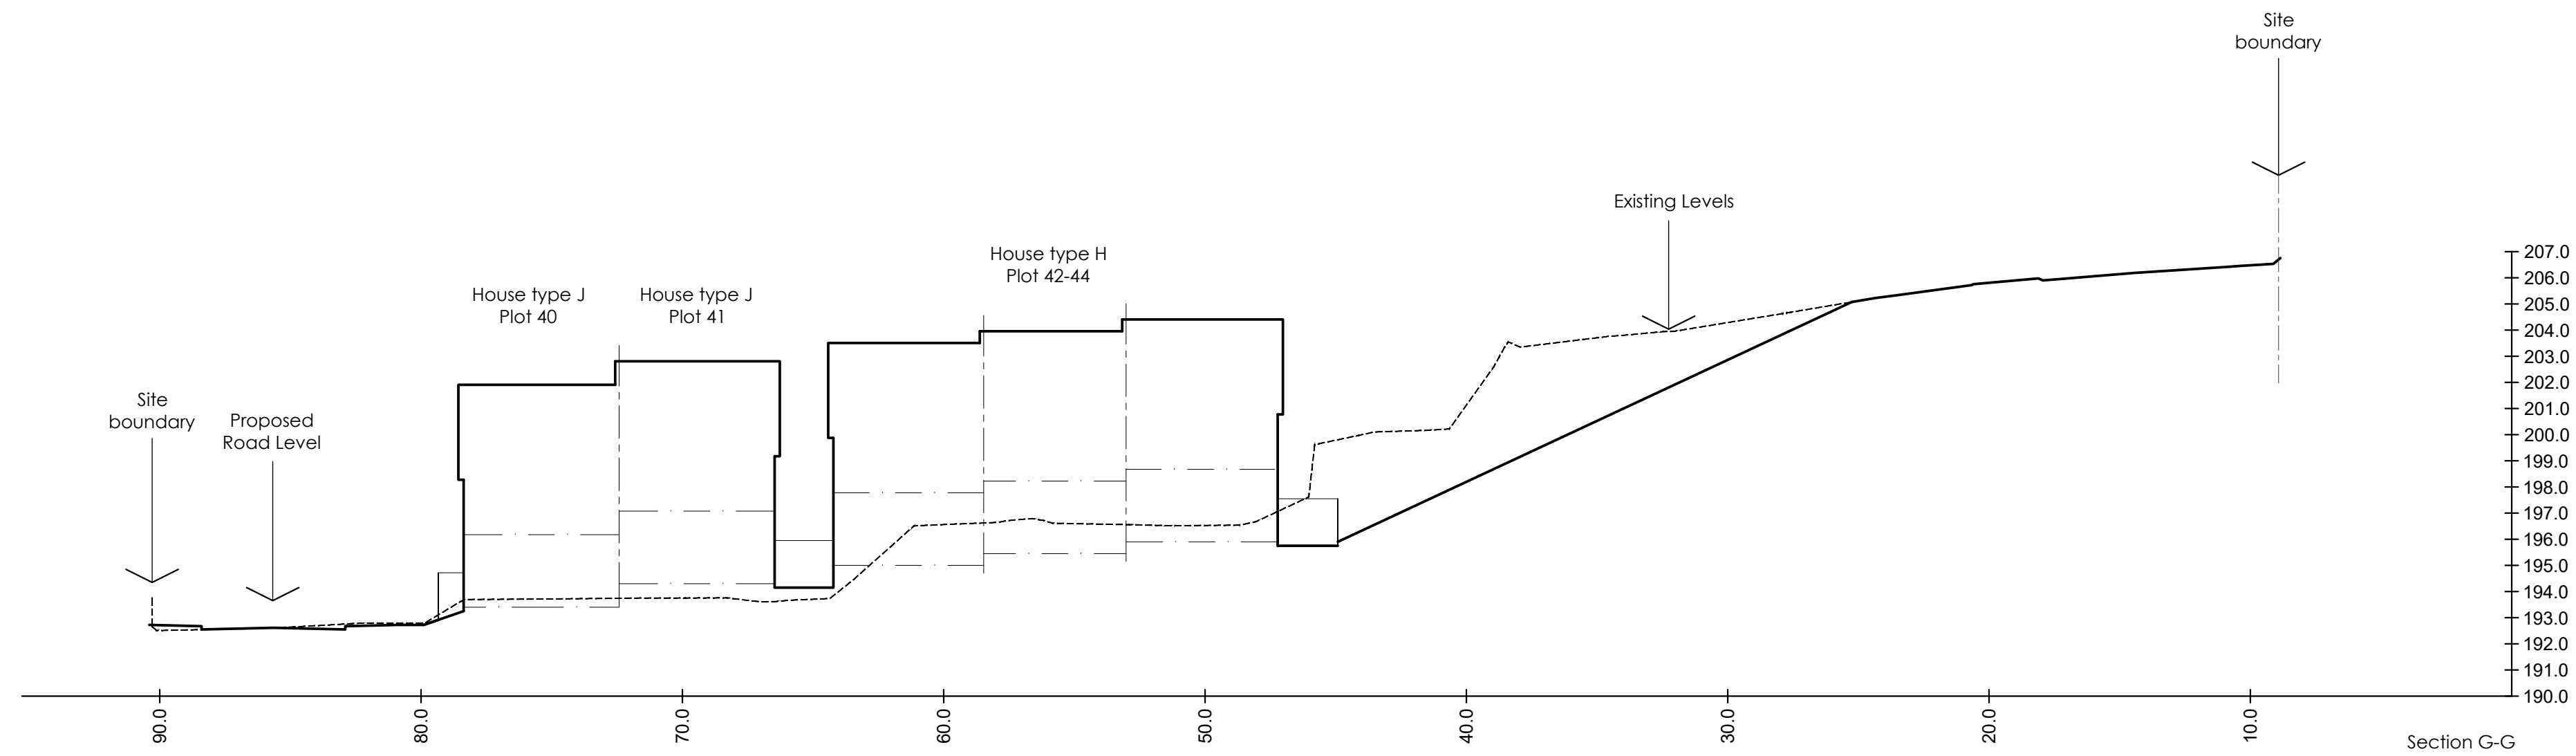


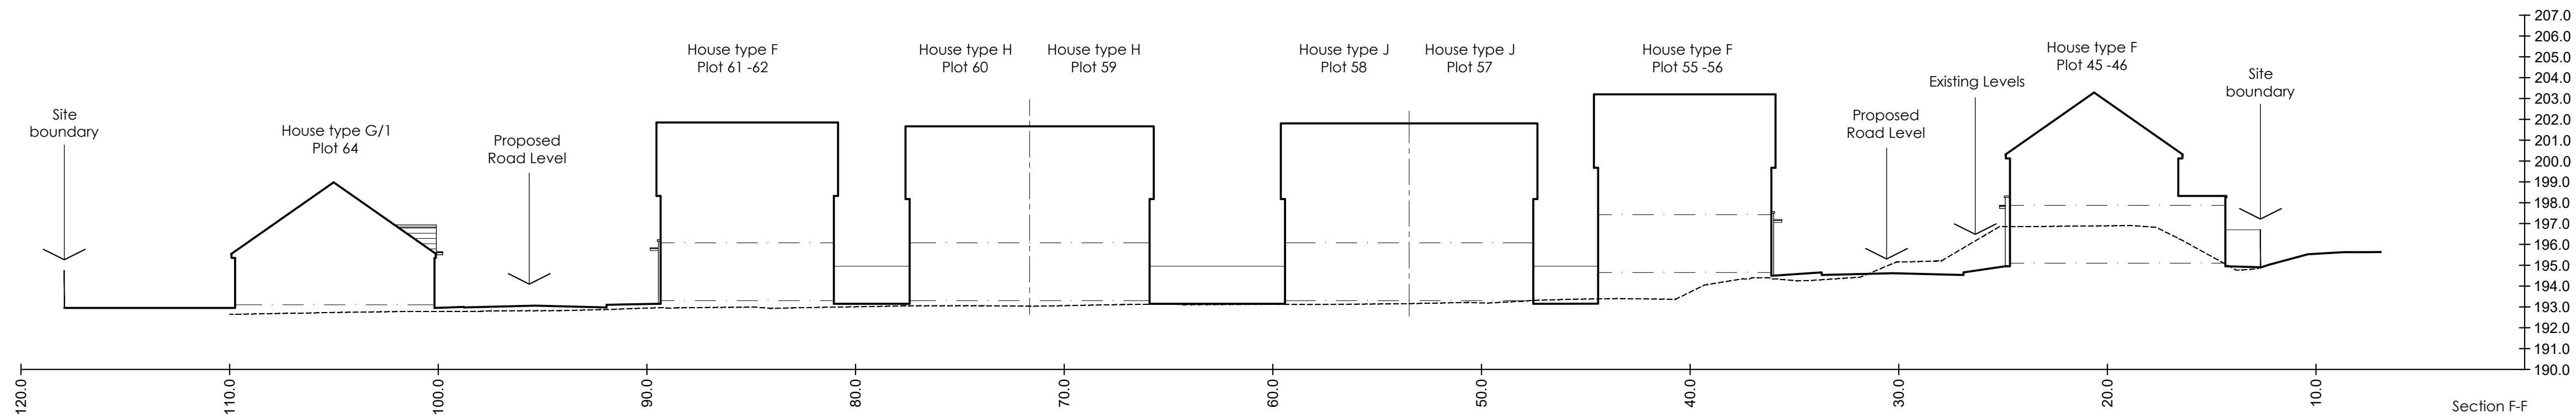

Status: **PLANNING**

This drawing is copyright and its use or reproduction without the permission of Spring Design Consultancy Limited is prohibited. All rights are reserved until invoices are paid in full. No responsibility will be taken for any design used for construction prior to receipt of relevant approvals.

rev

date

description

by

Drawn: WWM

Checked: JM

Date: October 2020

Scale: 1:200 @ A1

Client: Coronado

Project: St Tydfil's Hospital Site, Merthyr Tydfil

Title: Site Sections & Street Scenes 01

Ref: 2447-00(03)401-1

Rev:

spring
design

Unit 2 Chapel Barns | Merthyr Mawr
Bridgend | CF32 0LS | 01656 656267
mail@spring-consultancy.co.uk