




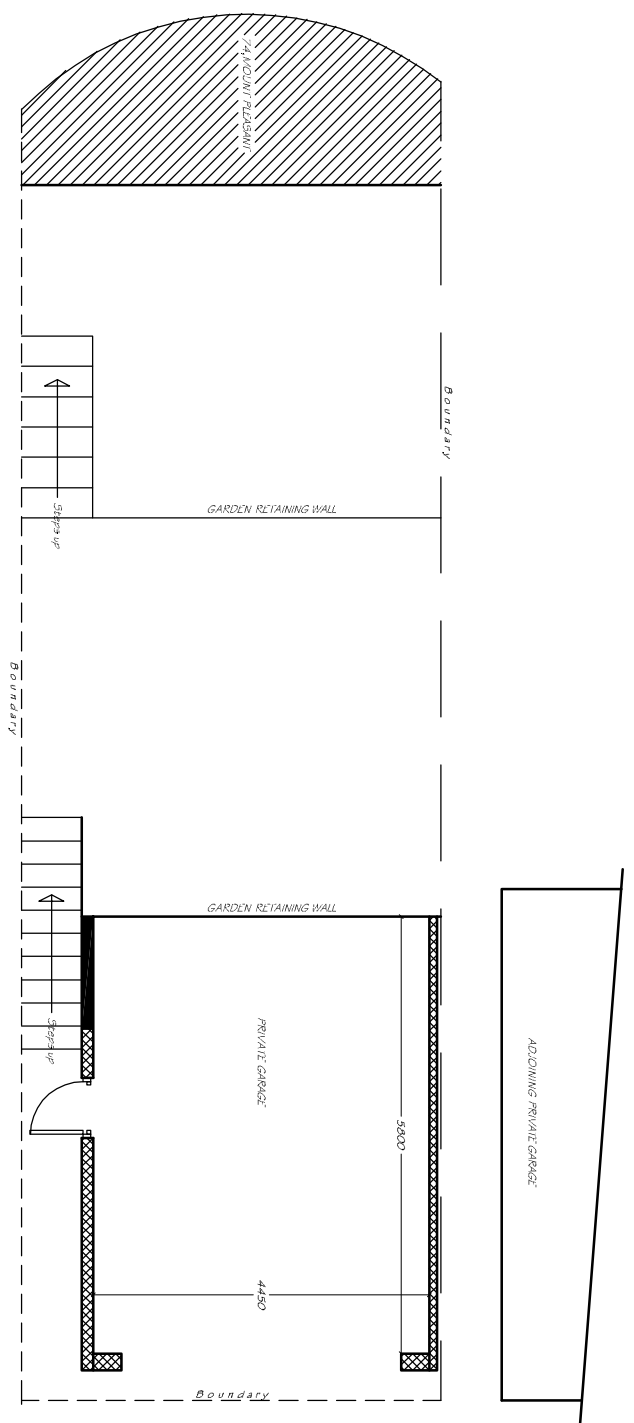

PROPOSED PLAN 1:100

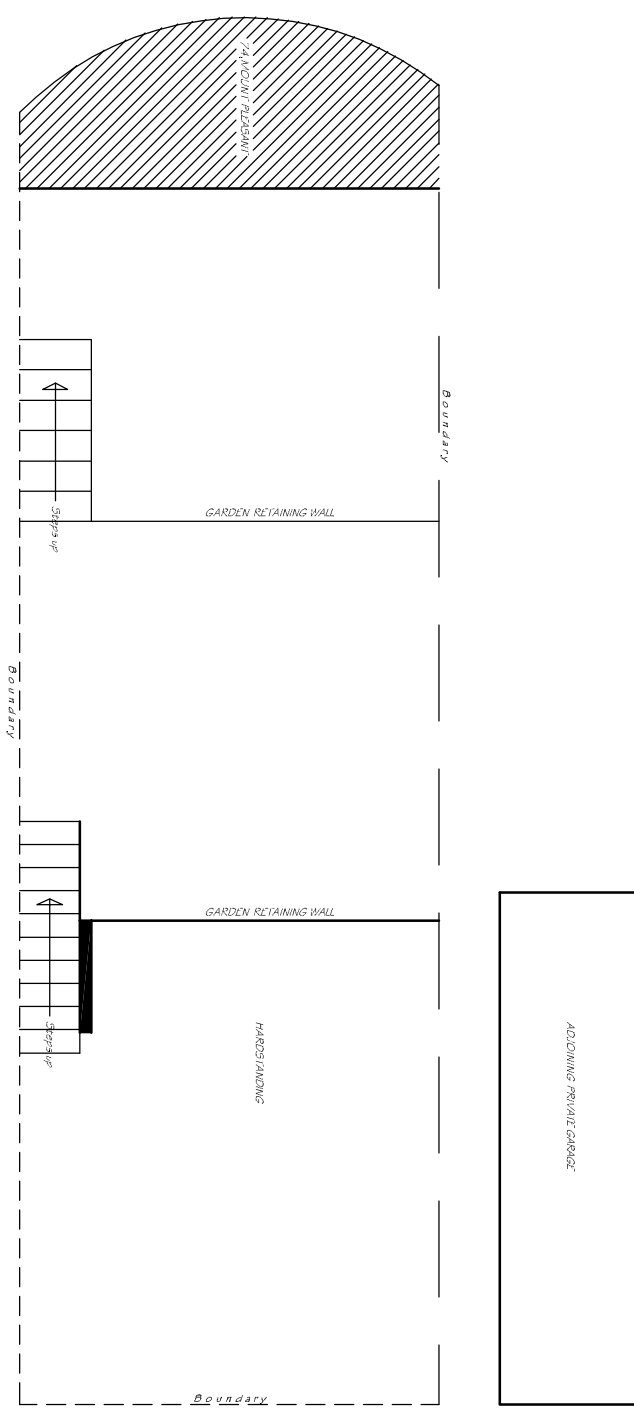

EXISTING PLAN 1:100

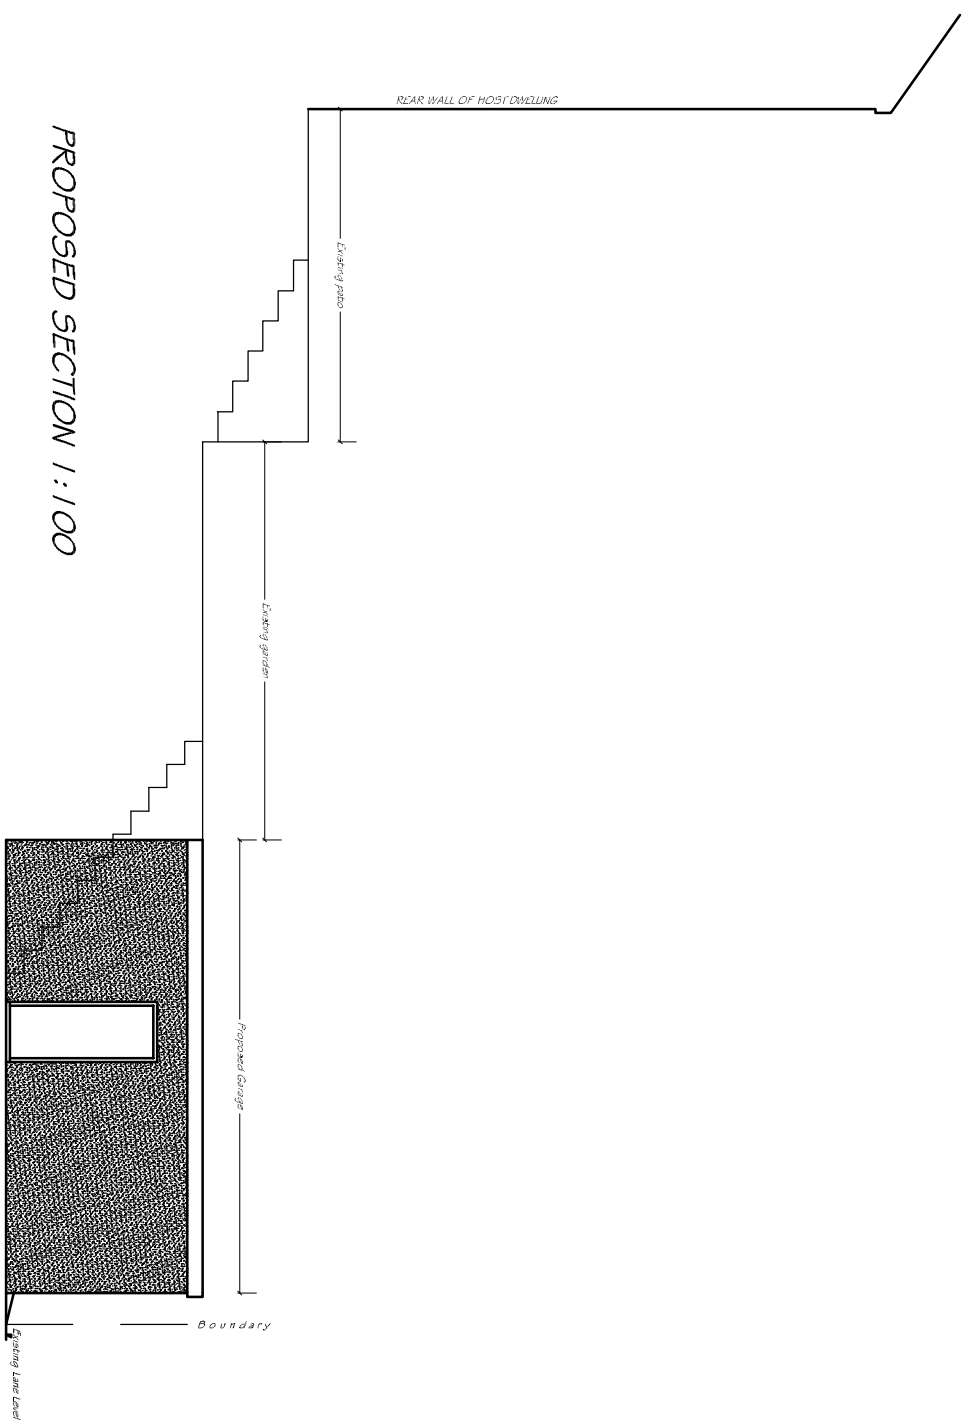