




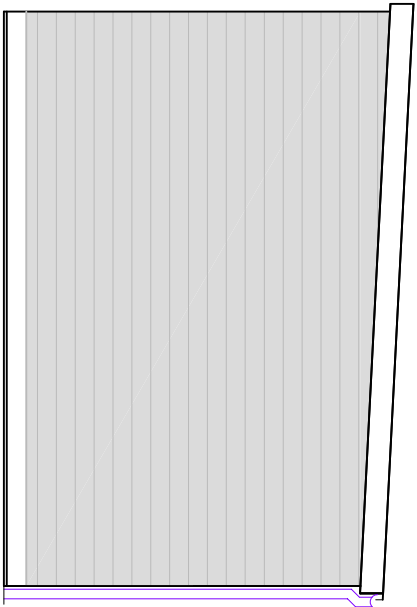


Proposed Side Elev
Garden Spa Enclosure

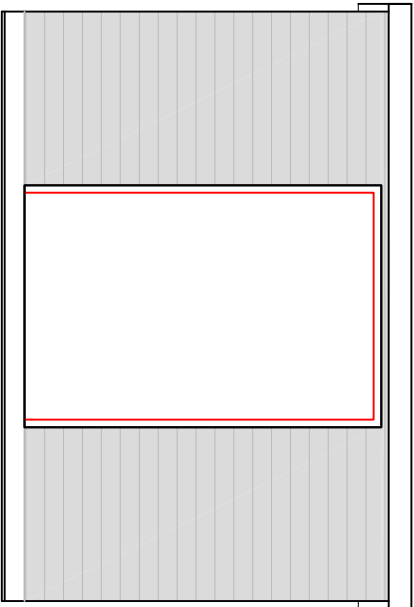


Proposed Front Elev
Garden Spa Enclosure

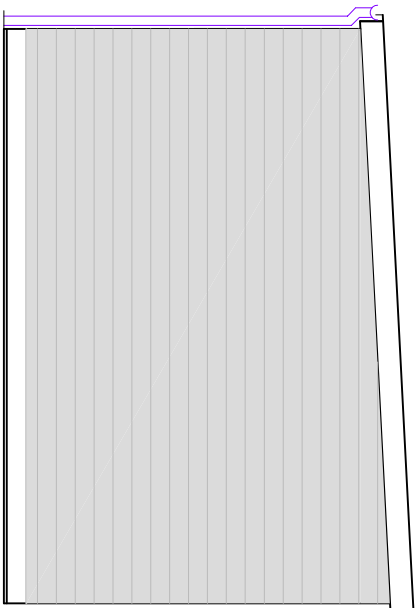


Proposed Side Elev
Garden Spa Enclosure

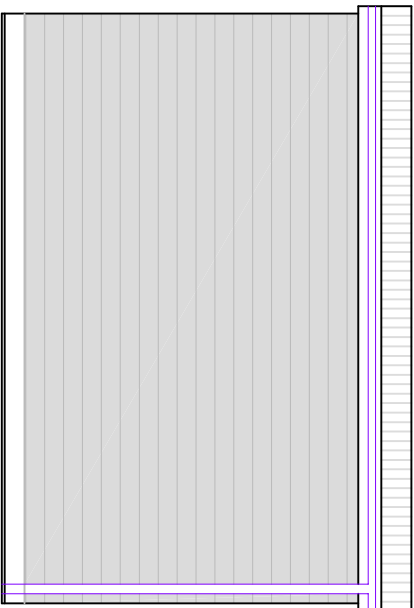


Proposed Rear Elev
Garden Spa Enclosure

 


Proposed Plan
Garden Spa Enclosure

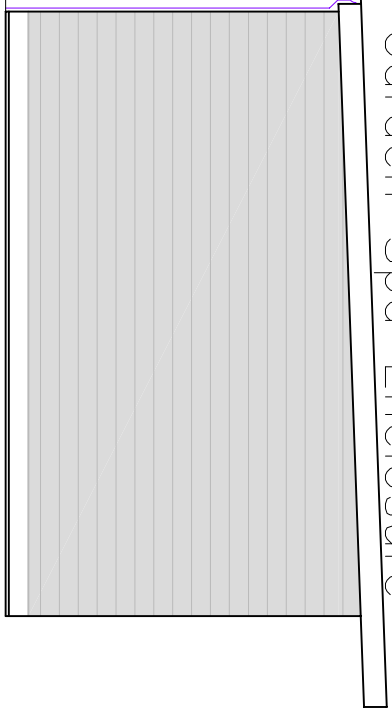


Proposed Side Elev
Summer House

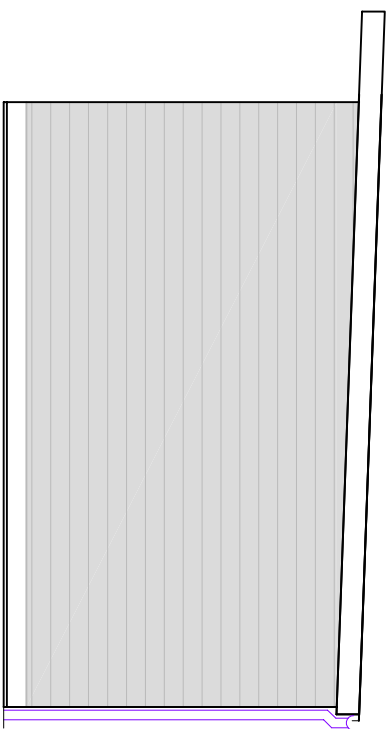


Proposed Side Elev
Summer House

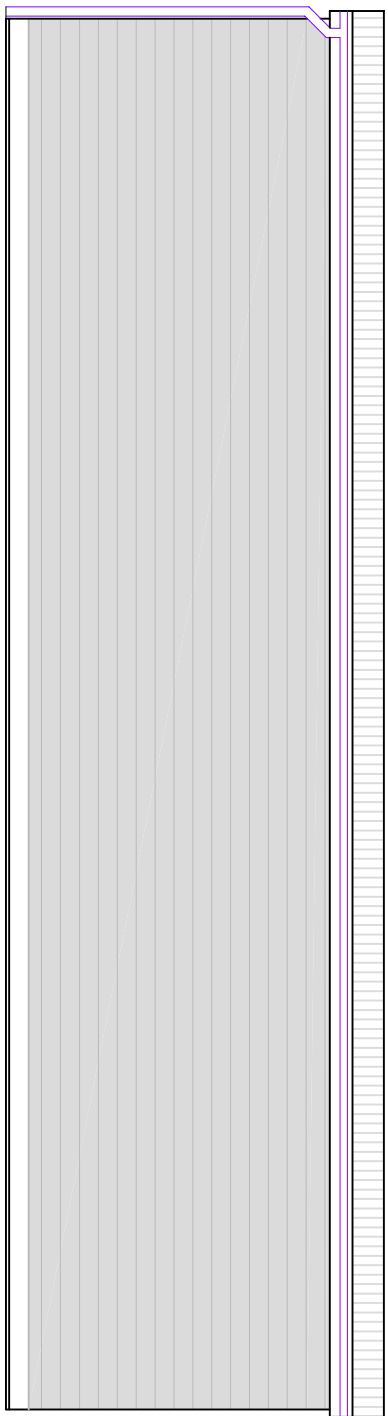



Proposed Rear Elev
Summer House

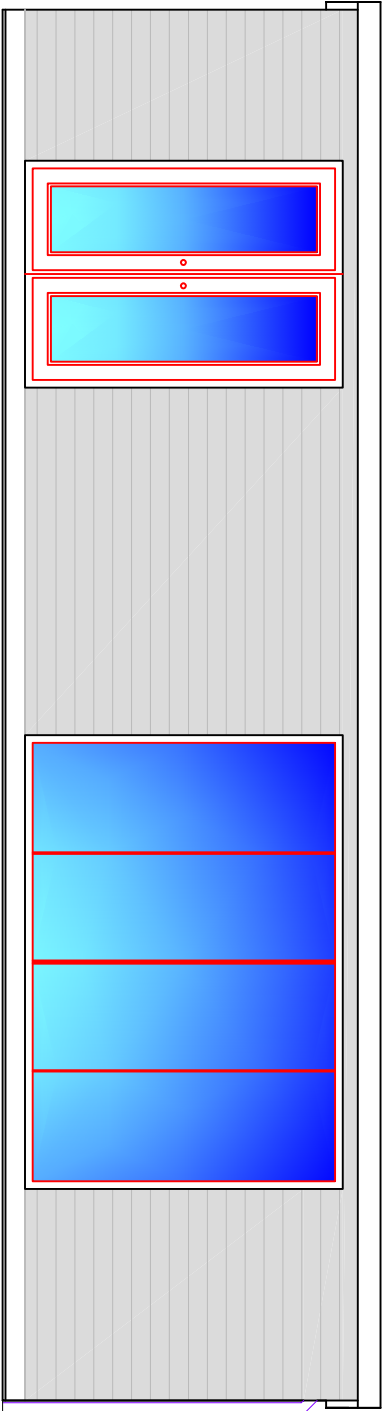

Proposed Front Elev
Summer House

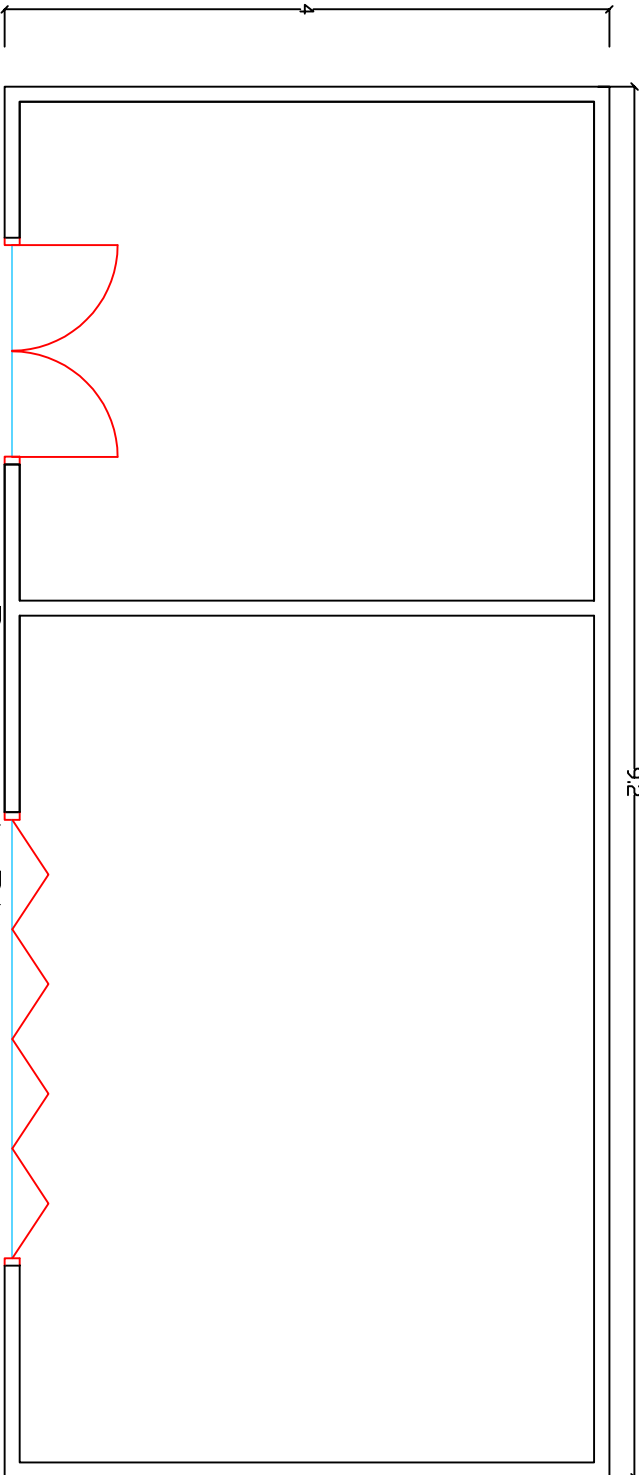

Proposed Plan
Summer House

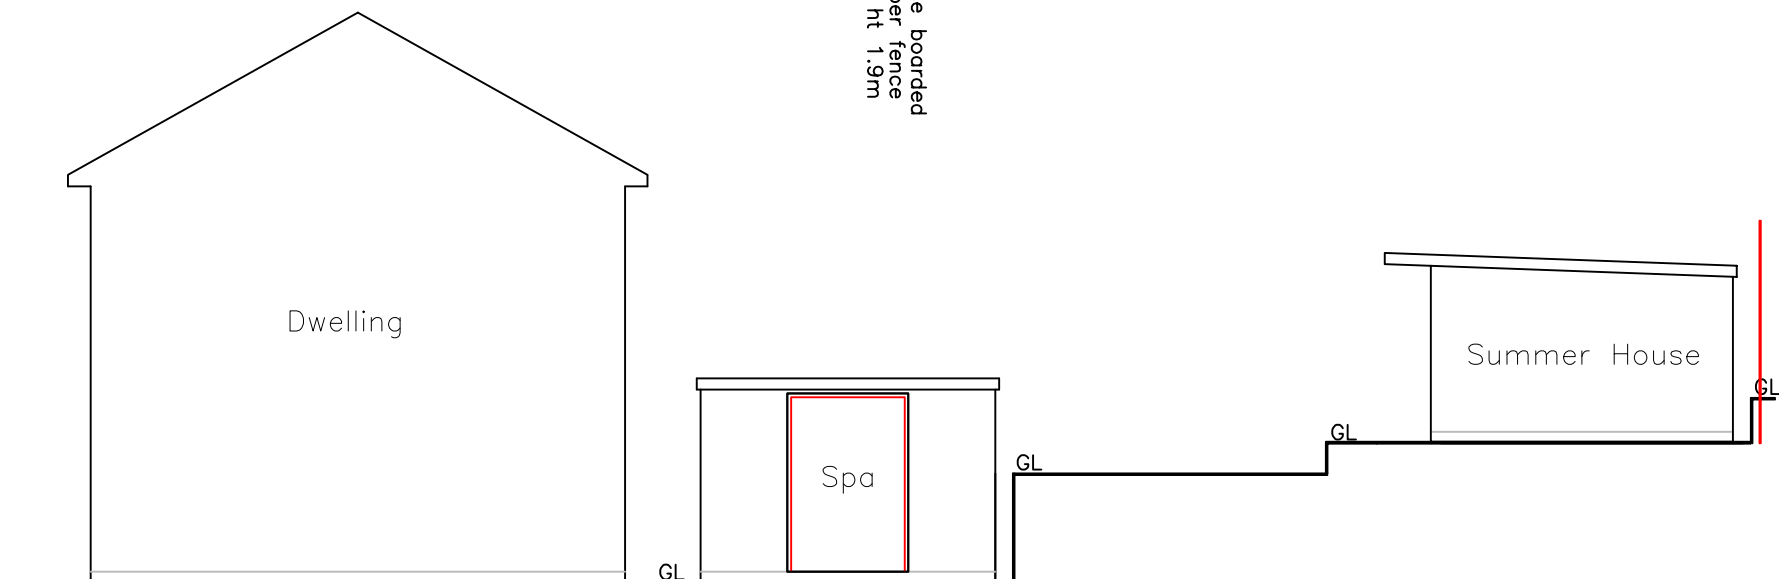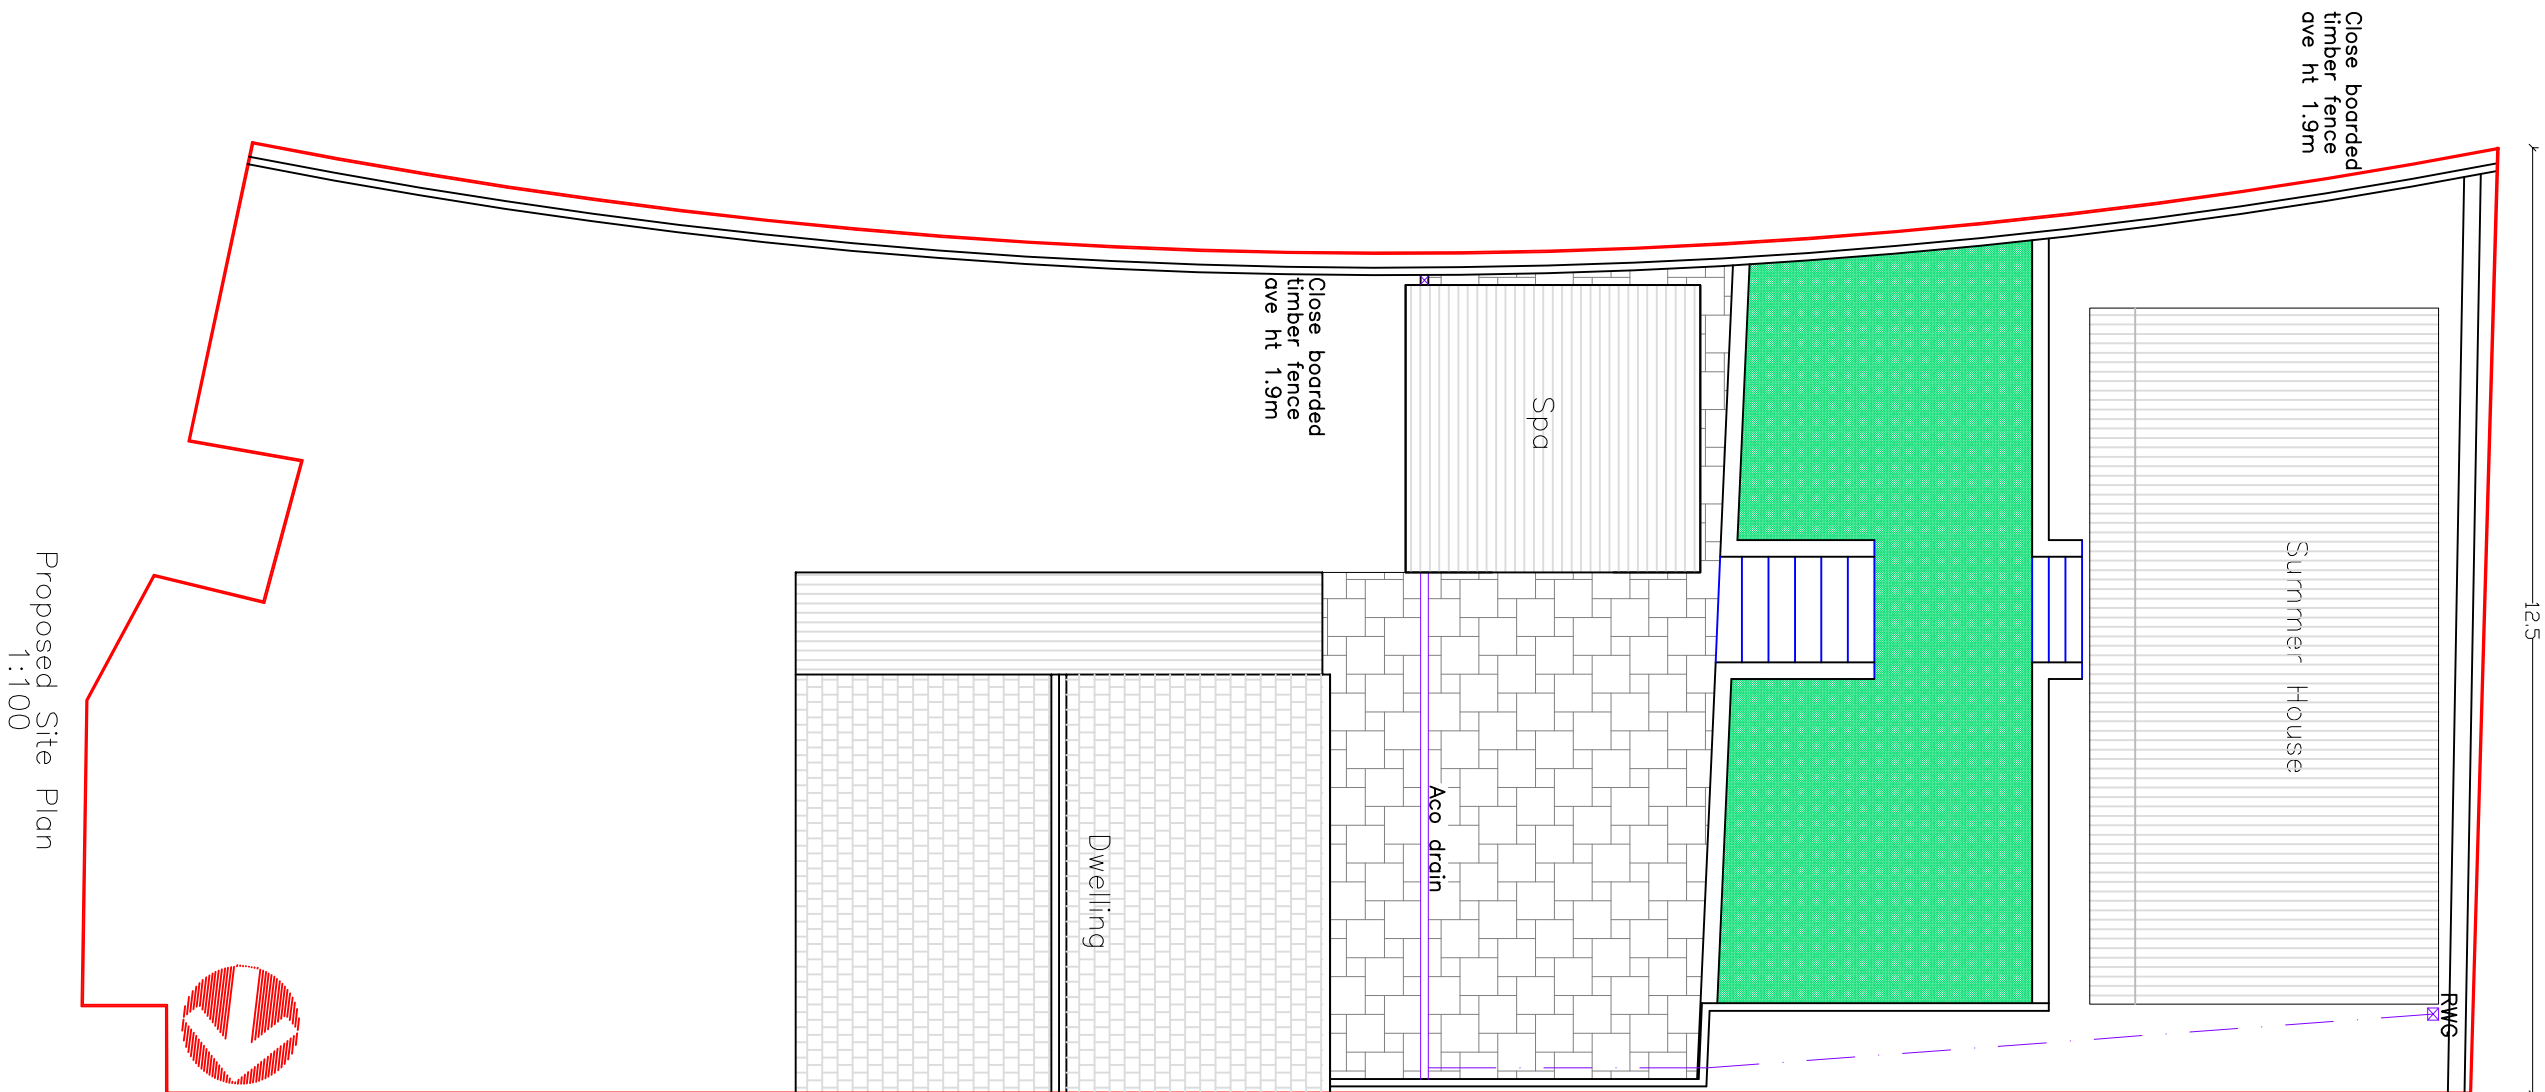

Proposed Site Section
1:100

Finishes

Roof:	Polymer in grey
External walls:	Composite finish shiplap cladding in grey
Windows/Doors:	uPVC
Fascia/RWCs:	uPVC



Issued Only for Purpose Indicated

Drawing Status: FOR PLANNING PURPOSES ONLY

Address

17, Marshall Crescent
Penydarren
Merthyr Tydfil
CF47 9JA

Project

Proposed Garden Summer House
& Garden Spa Enclosure

Date	12.04.2020	Paper	A2
Title	Proposed Plans, Elevations & Sections	Scale	1:50, 1:100
		Drwg No	MARSHALL 17 01