

PENTREBACH RETAIL PARK, MERTHYR TYDFIL

Project No.	Draw No.	Revision
A314	113	B


PLANNING

This drawing remains the COPYRIGHT of T.J.MORRIS LTD and must not be used for any other purpose without permission.


Do not scale from this drawing. All dimensions to be checked by site measurement and discrepancies reported immediately.

This drawing must be read in conjunction with all Architects, Consultants, Subcontractors and Specialists drawings, together with Contract Administrators' drawings, specification and other contract documents.


EXISTING FRONT ELEVATION

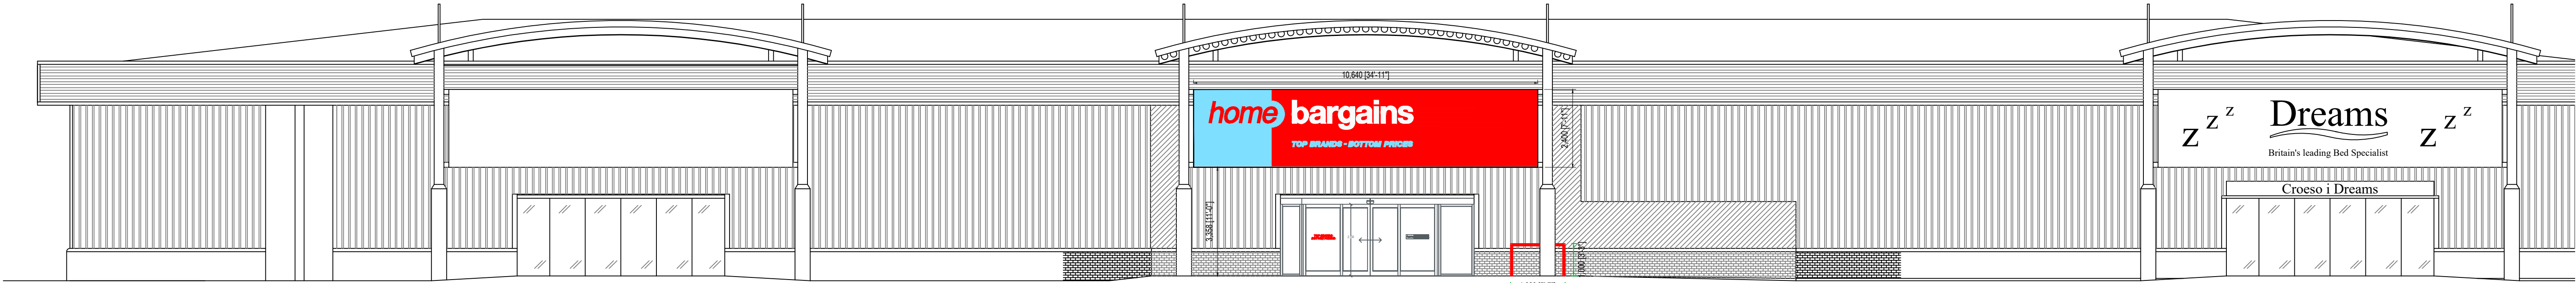


PROPOSED FRONT ELEVATION

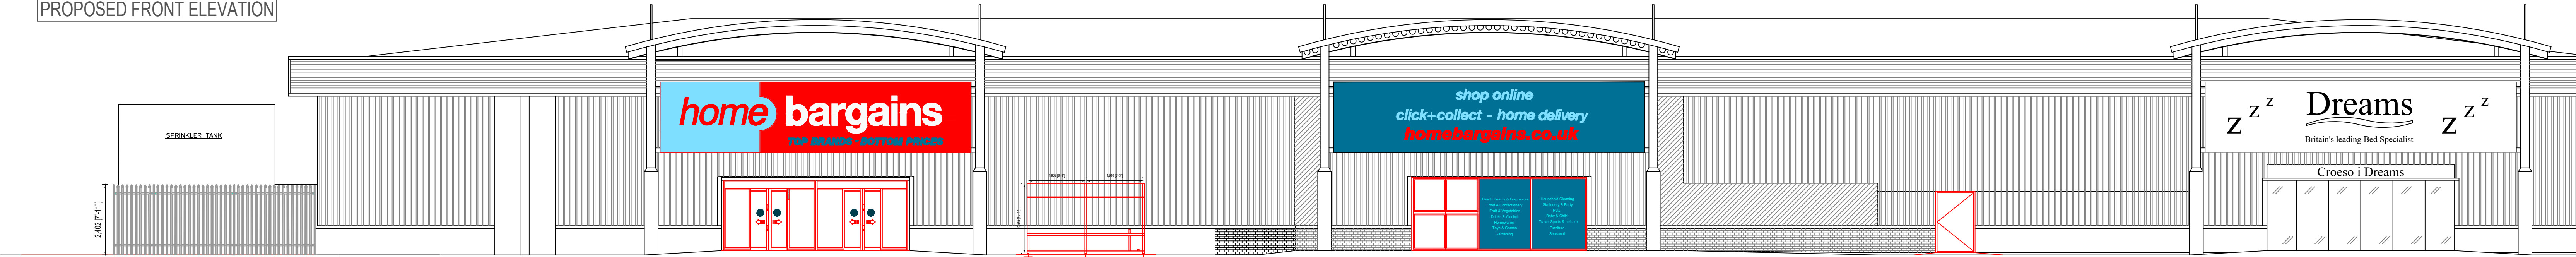


EXISTING REAR ELEVATION

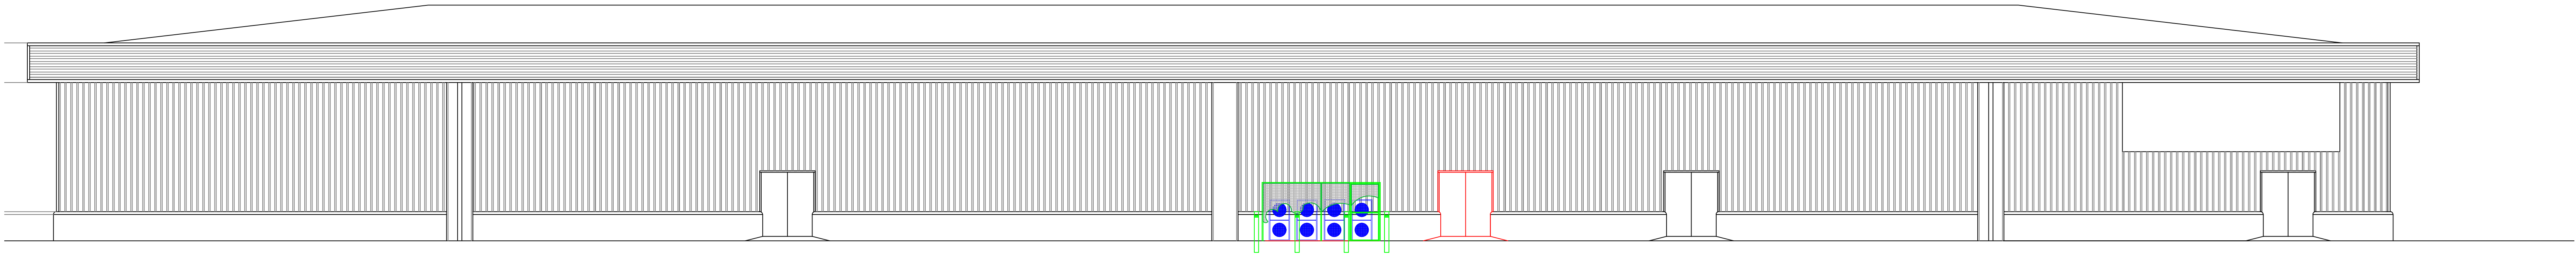


PROPOSED REAR ELEVATION

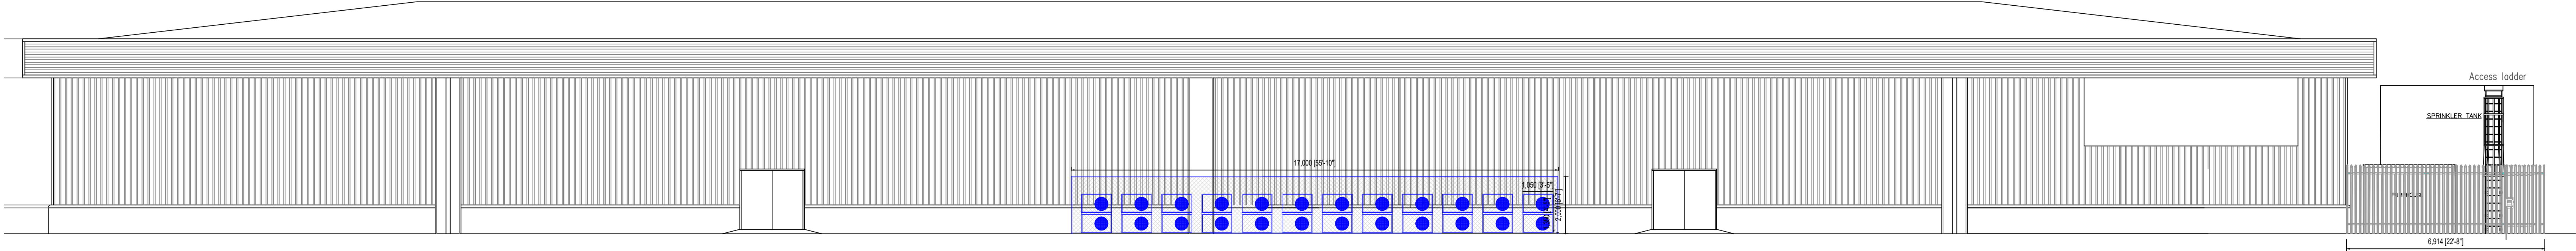

EXISTING SIDE ELEVATION

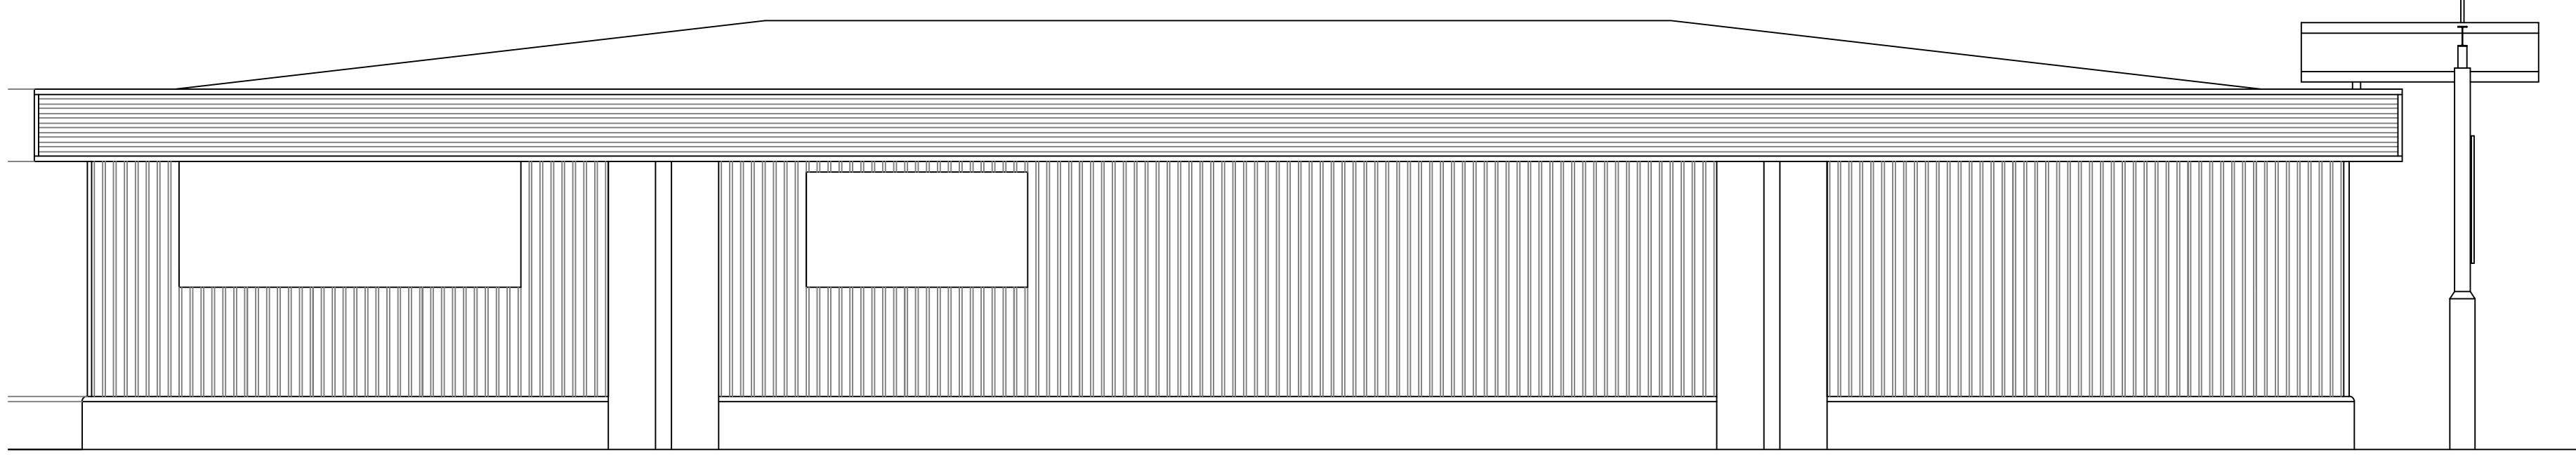

PROPOSED SIDE ELEVATION

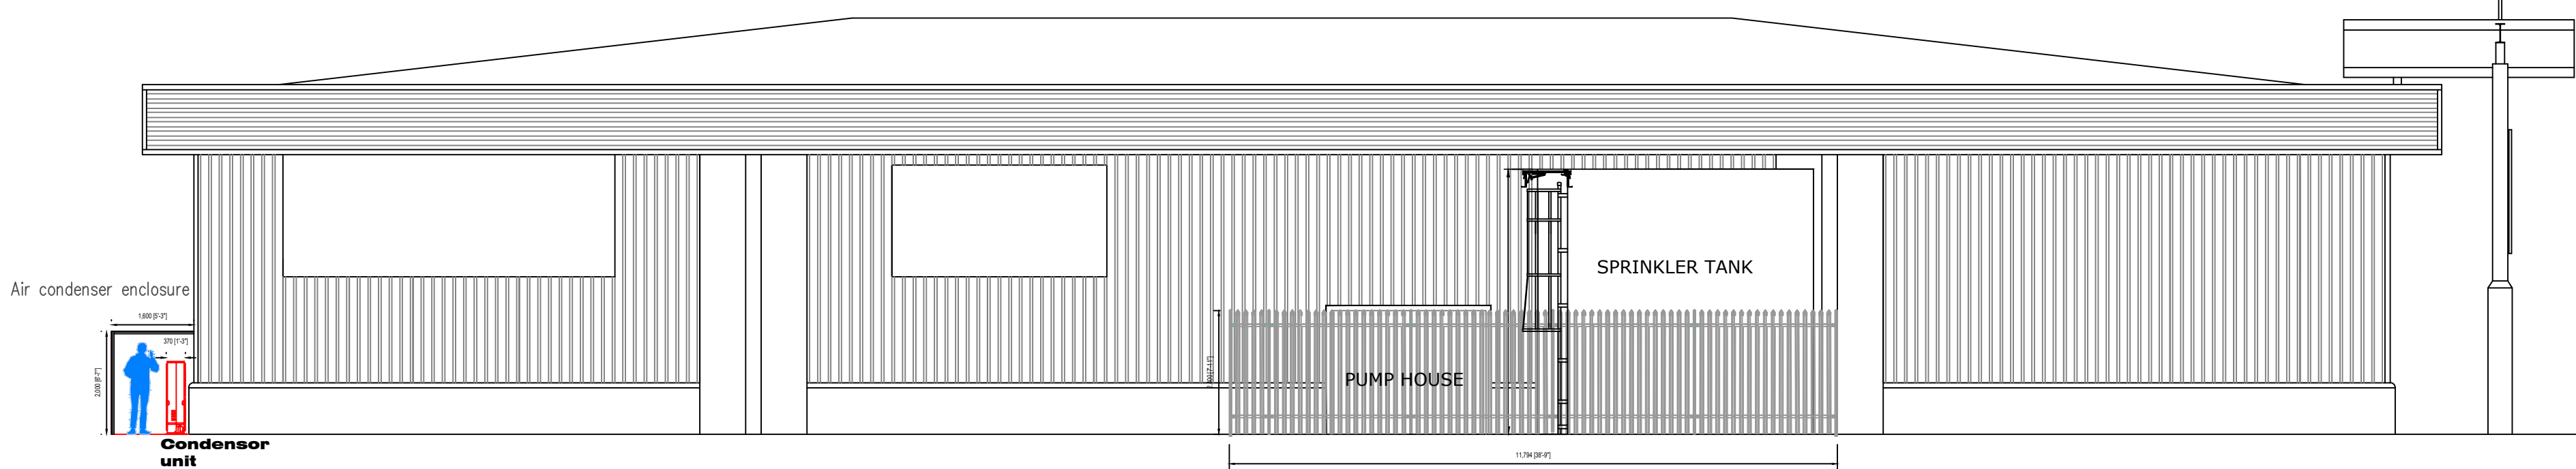

B	jm.	Dims & scale bar indicated	07.04.22
A	jm.	revised layout	07.04.22
Rev	Int.	Description	Date



Project	PENTREBACH RETAIL PARK, MERTHYR TYDFIL
Title	PLANS AS PROPOSED EXISTING & PROPOSED ELEVATIONS
Date	MARCH 2022
Scale	1:100
Sheet Size	A0
Drawn	J.MORGAN
Checked	

PLANNING		
Project No.	Draw No.	Revision
A314	112	B

