




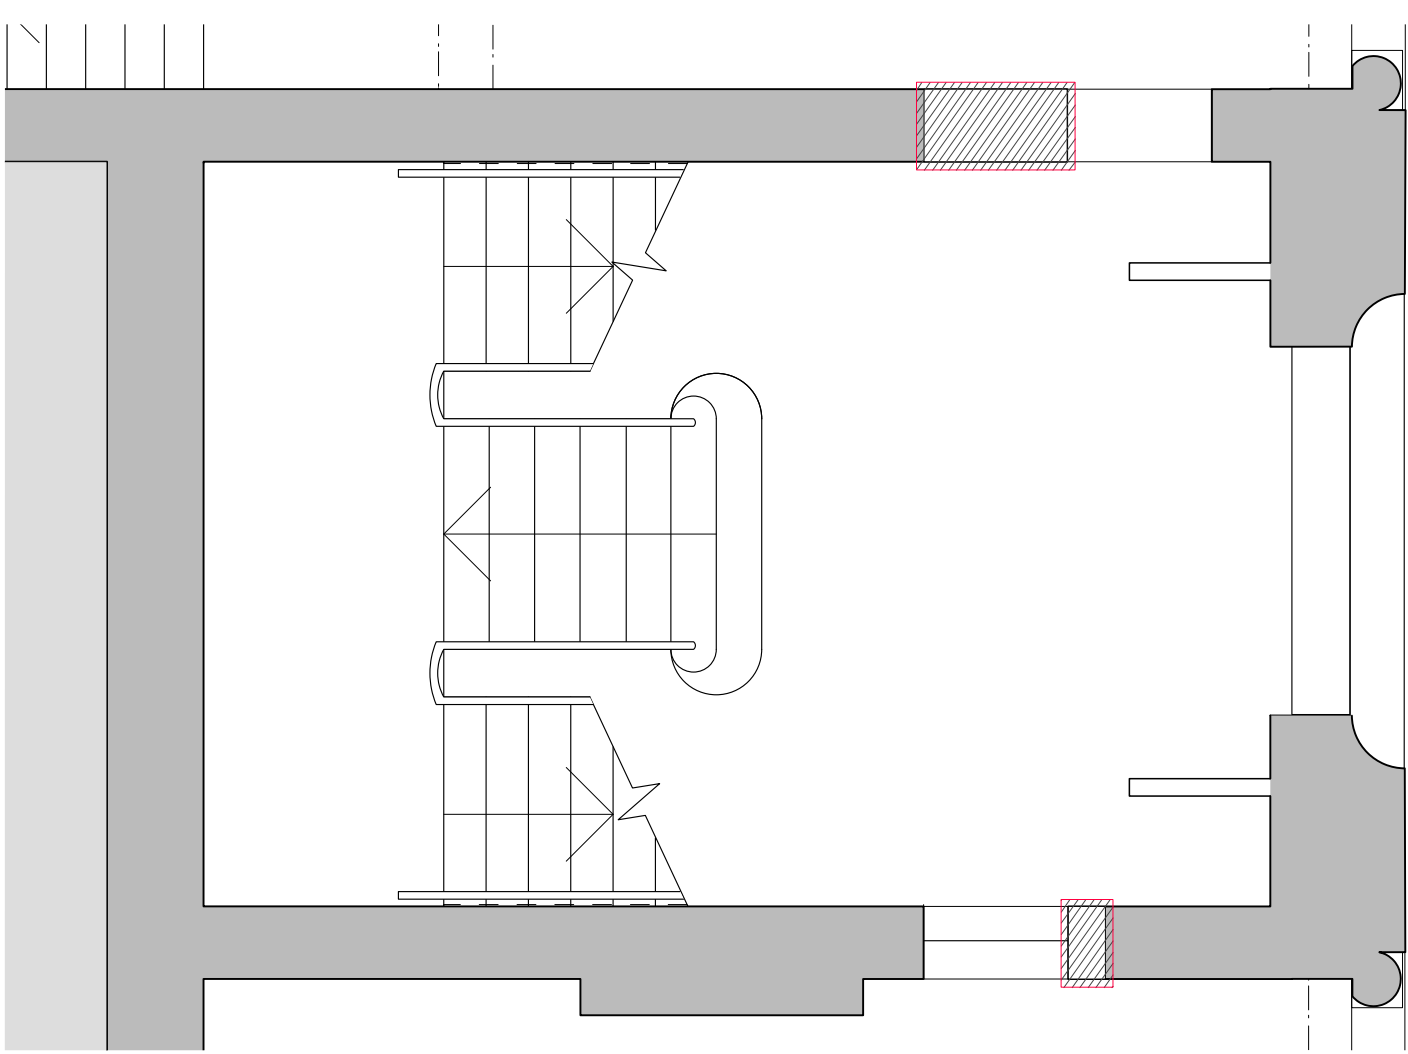


A 551.1 STAIRHALL PLAN
SCALE 1:50 @ A1, 1:100 @ A3

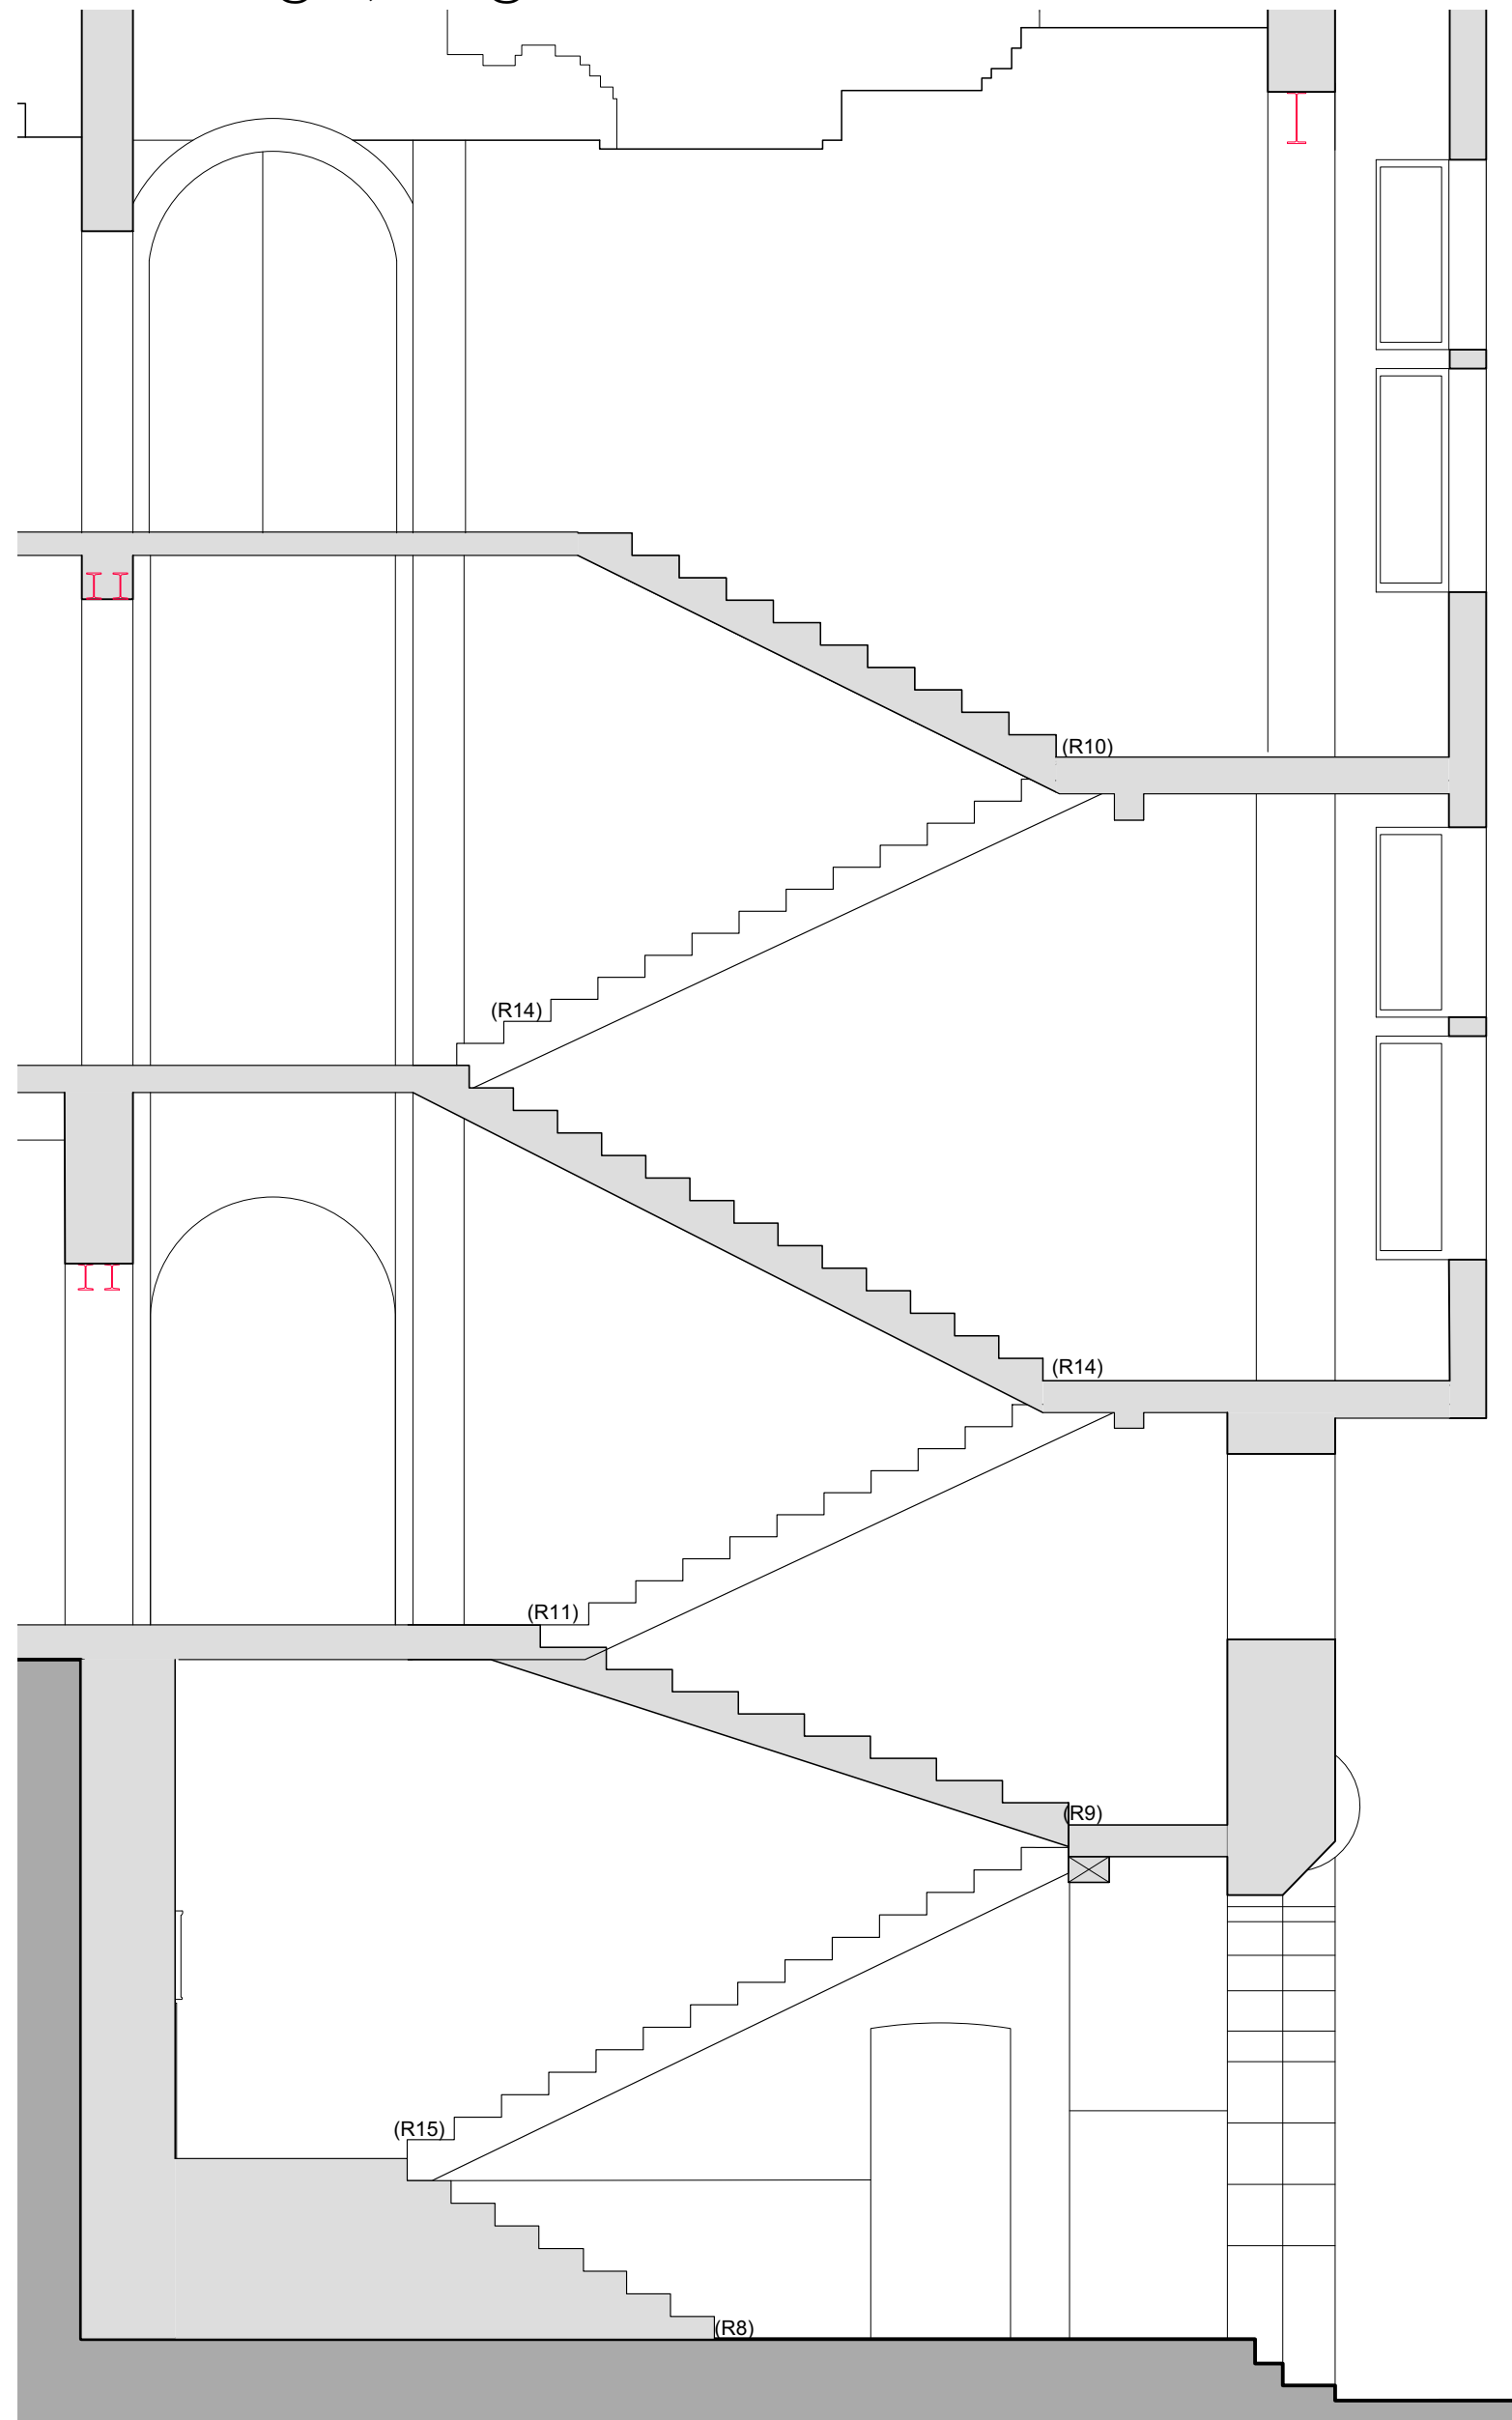

A 551.2 STAIRHALL SECTION
SCALE 1:50 @ A1, 1:100@ A3

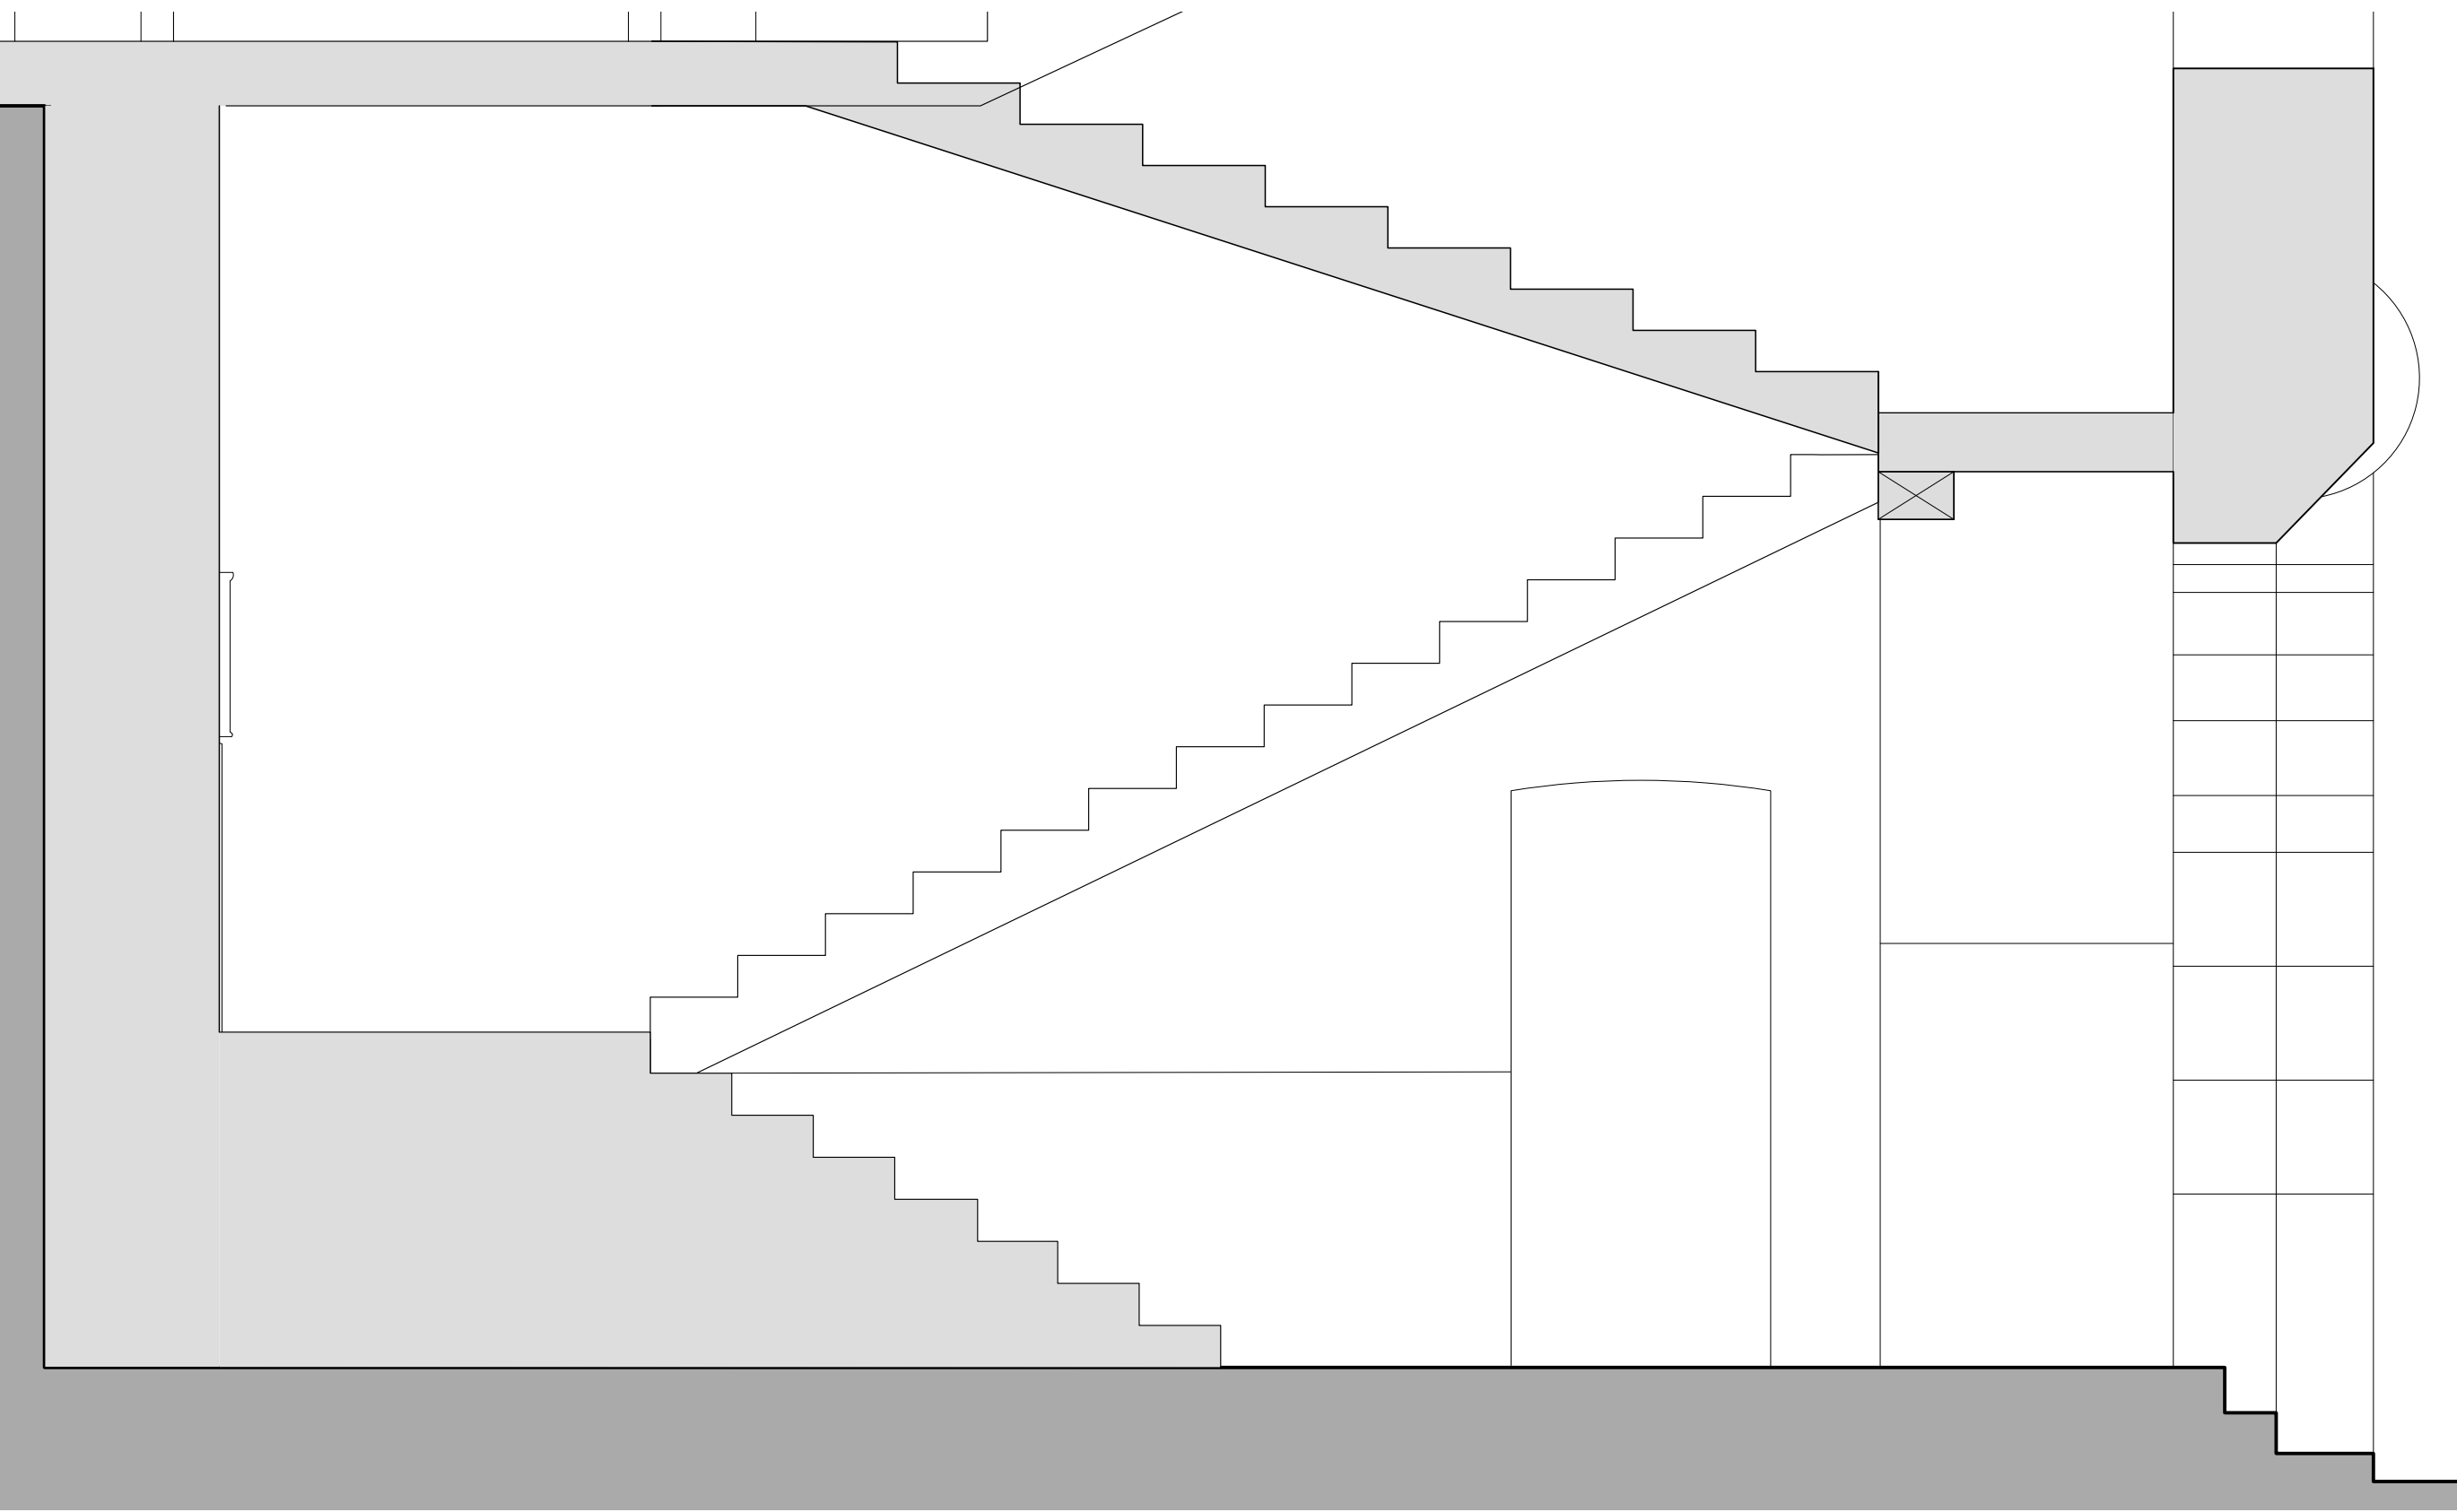


A 551.3 EXISTING DETAIL SECTION
SCALE 1:25 @ A1, 1:50 @ A3

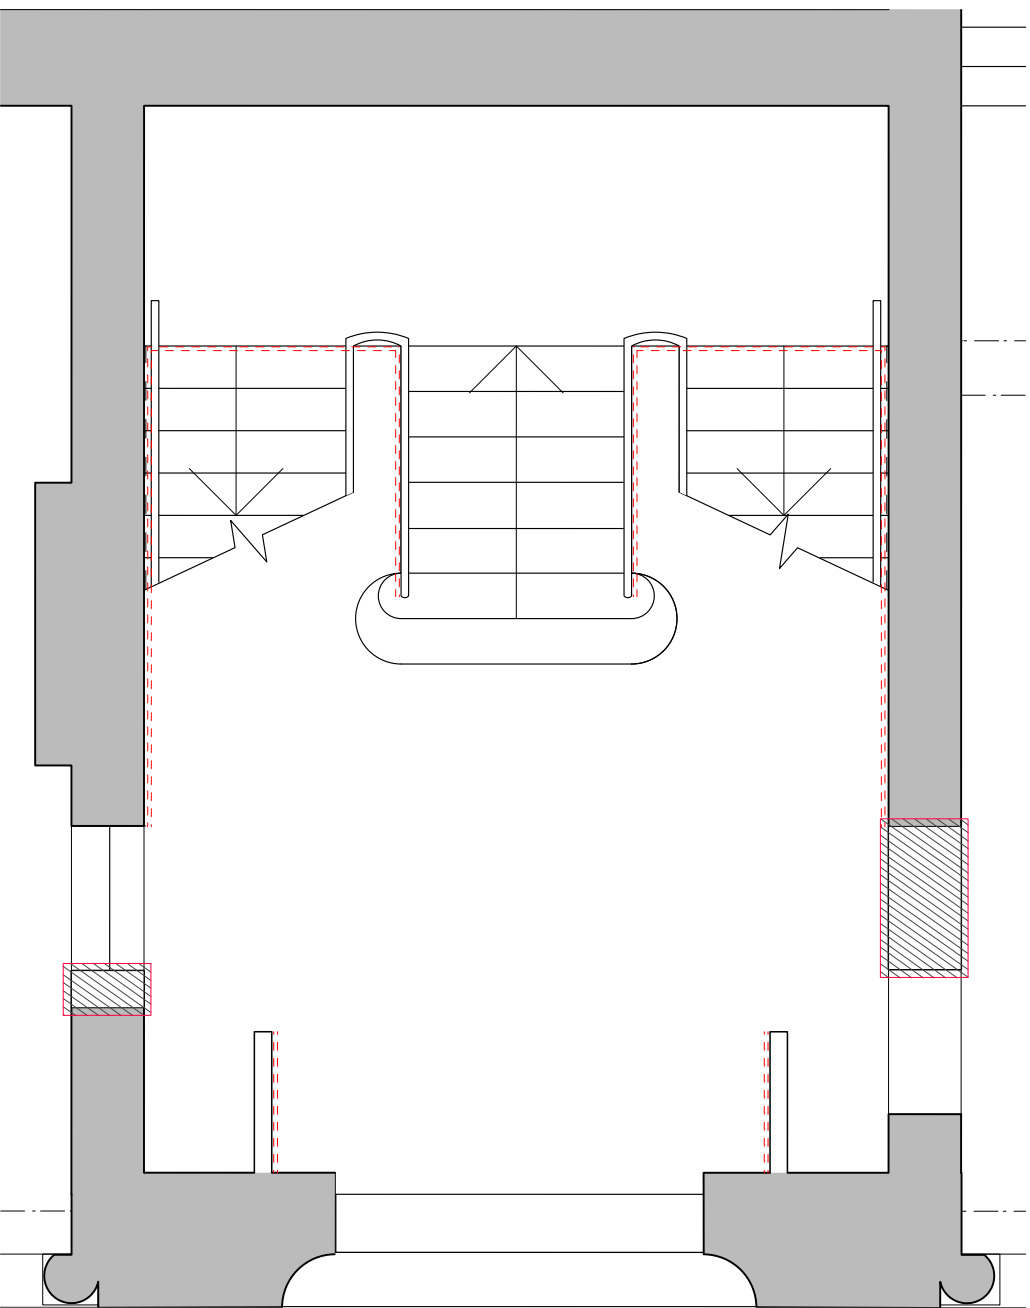

Existing wall finish/ tile cover extent

A 551.4 PLAN SHOWING EXISTING WALL TILES
SCALE 1:50 @ A1, 1:100 @ A3

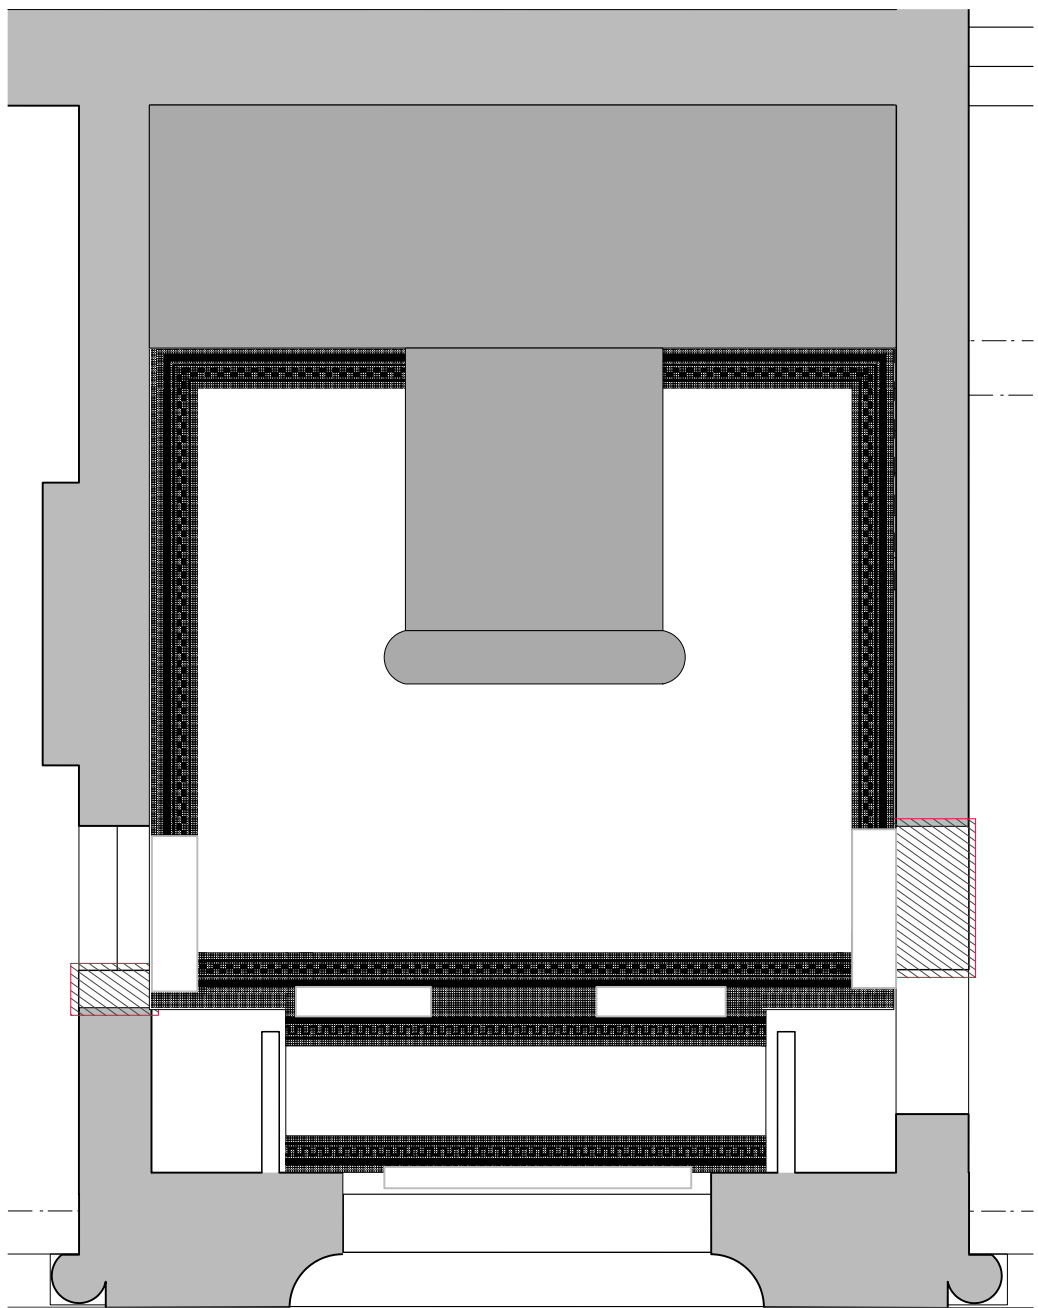

PATTERN 1 PATTERN 2

A 551.5 PLAN_EXISTING FLOOR TILES
MISSING TILES INDICATED
SCALE 1:50 @ A1, 1:100 @ A3



WALL TILES_GROUND FLOOR LOBBY



FLOORING_GROUND FLOOR LOBBY



NO.	DATE	REVISION
CLIENT	CHRT	
PROJECT	YMCA Merthyr Tydfil	
DRAWING TITLE	Existing Stairhall, Balustrade & Wall Painted Scheme	
DRAWN/CHECKED	SCALE	DATE
SK/KS	1:50	30.06.2016
DRAWING NO.	3510_A_551	REV.

DO NOT SCALE FOR CONSTRUCTION PURPOSES • ALL DIMENSIONS TO BE CHECKED ON SITE • NOTIFY ARCHITECT OF ALL DISCREPANCIES • THIS DRAWING IS COPYRIGHT

Notes:

Responsibility is not accepted for errors made by others scaling from this drawing.

All construction information should be taken from figured dimensions only. Dimensions are in millimetres unless otherwise stated.

All dimensions and conditions are to be checked on site prior to preparing drawings or commencing any work.

Any variations or supplementary drawings are to be approved by The Architect.

DAVIES
SUTTON
ARCHITECTS

Penhevod Studios • Penhevod Street
Grangefield • Cardiff • CF11 7JU
Tel: 029 2066 4455 • Fax: 029 2066 4411
E-mail: office@davies-sutton.co.uk
Web: www.davies-sutton.co.uk

Existing Stairhall, Balustrade & Wall Painted Scheme