




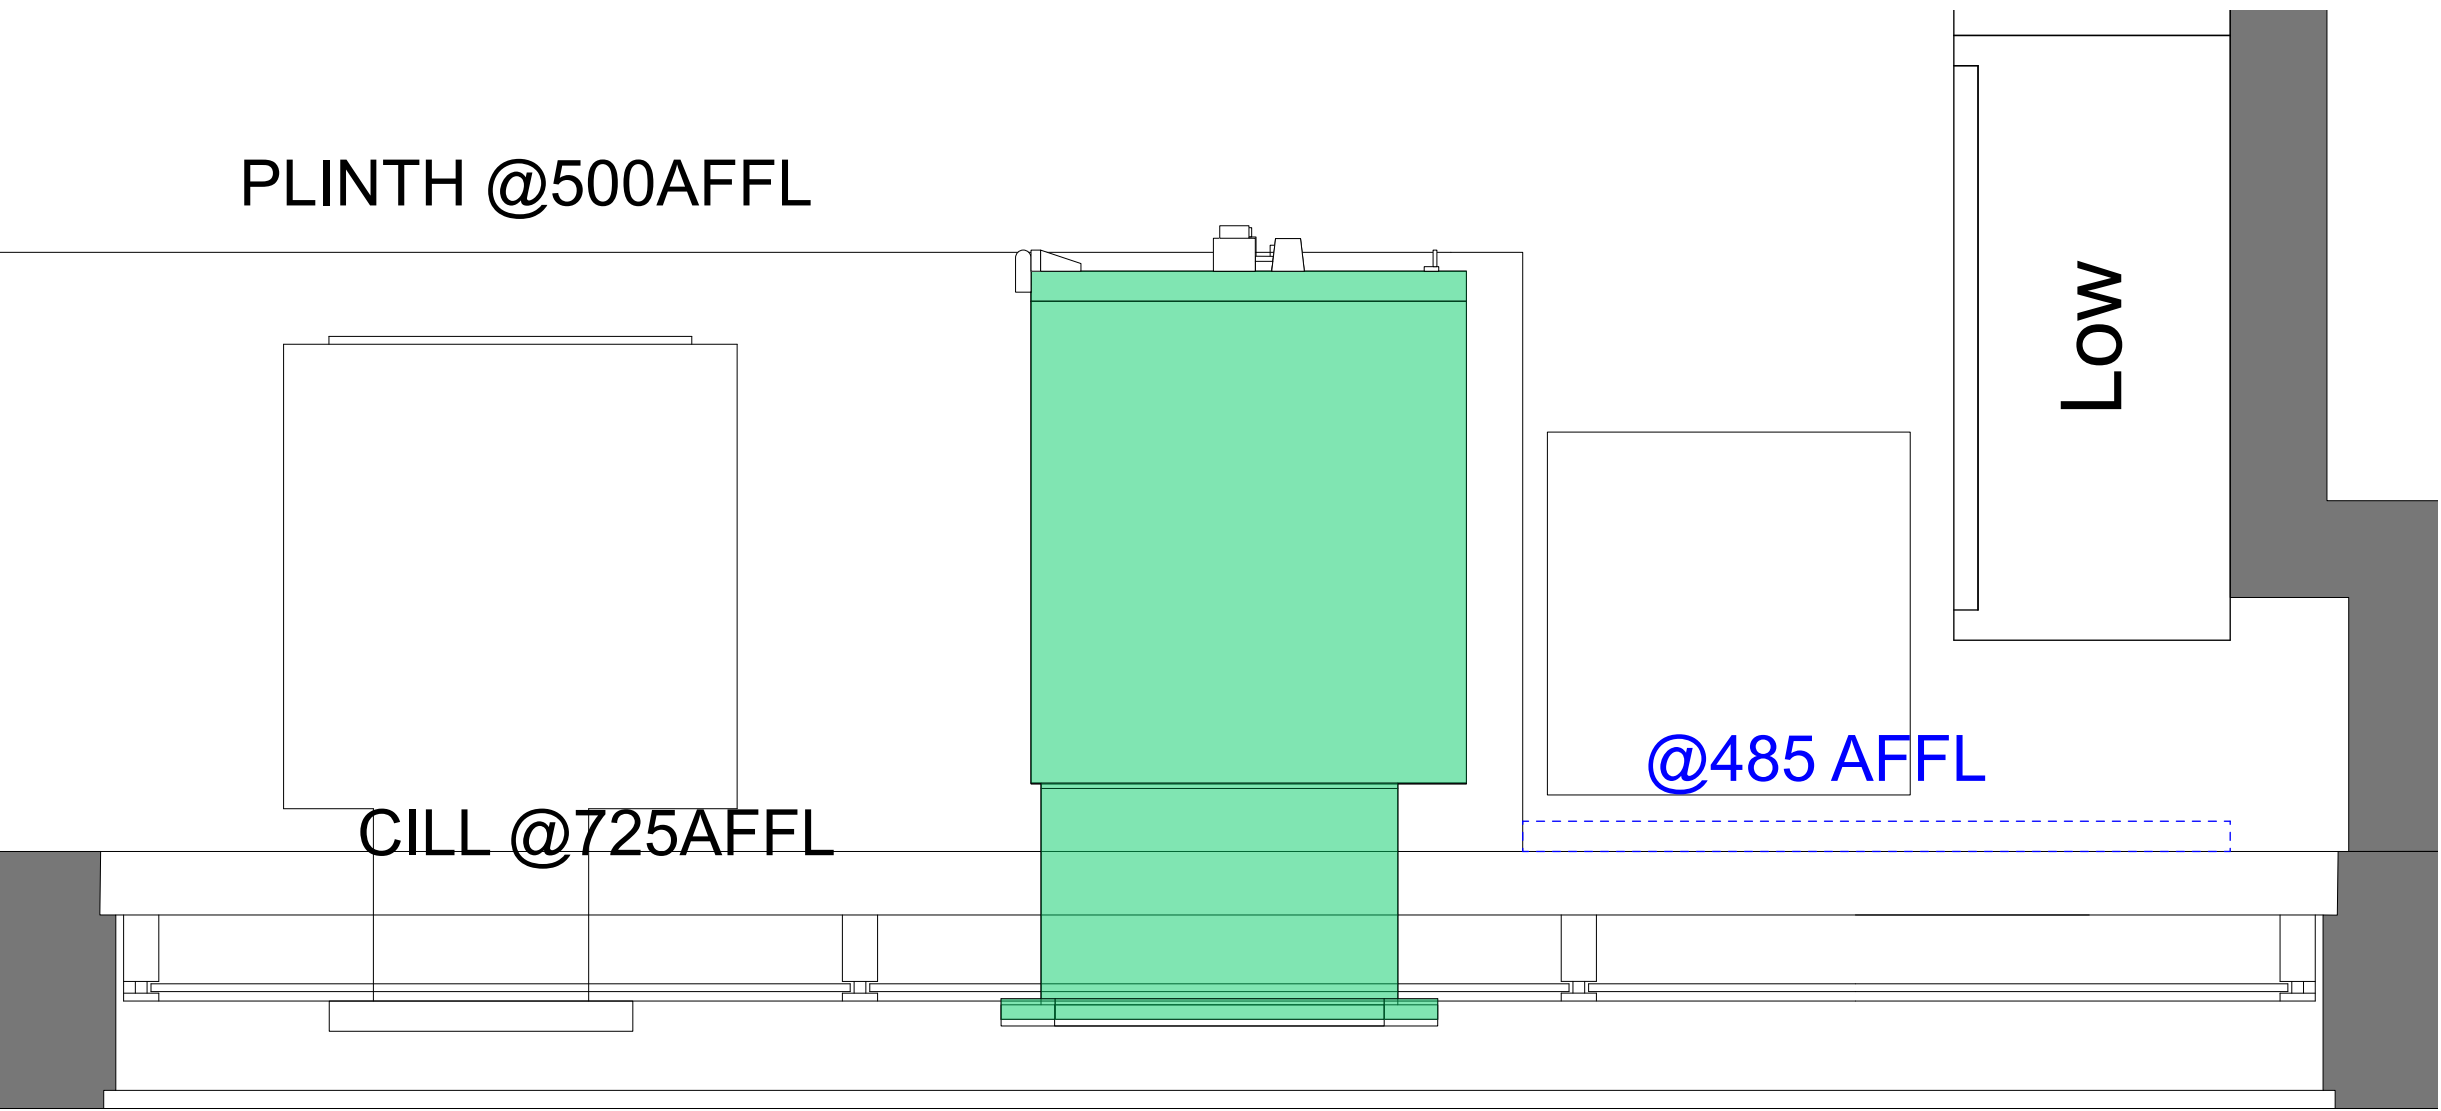


01 Detailed Plan Of Affected Area
1:25@A3

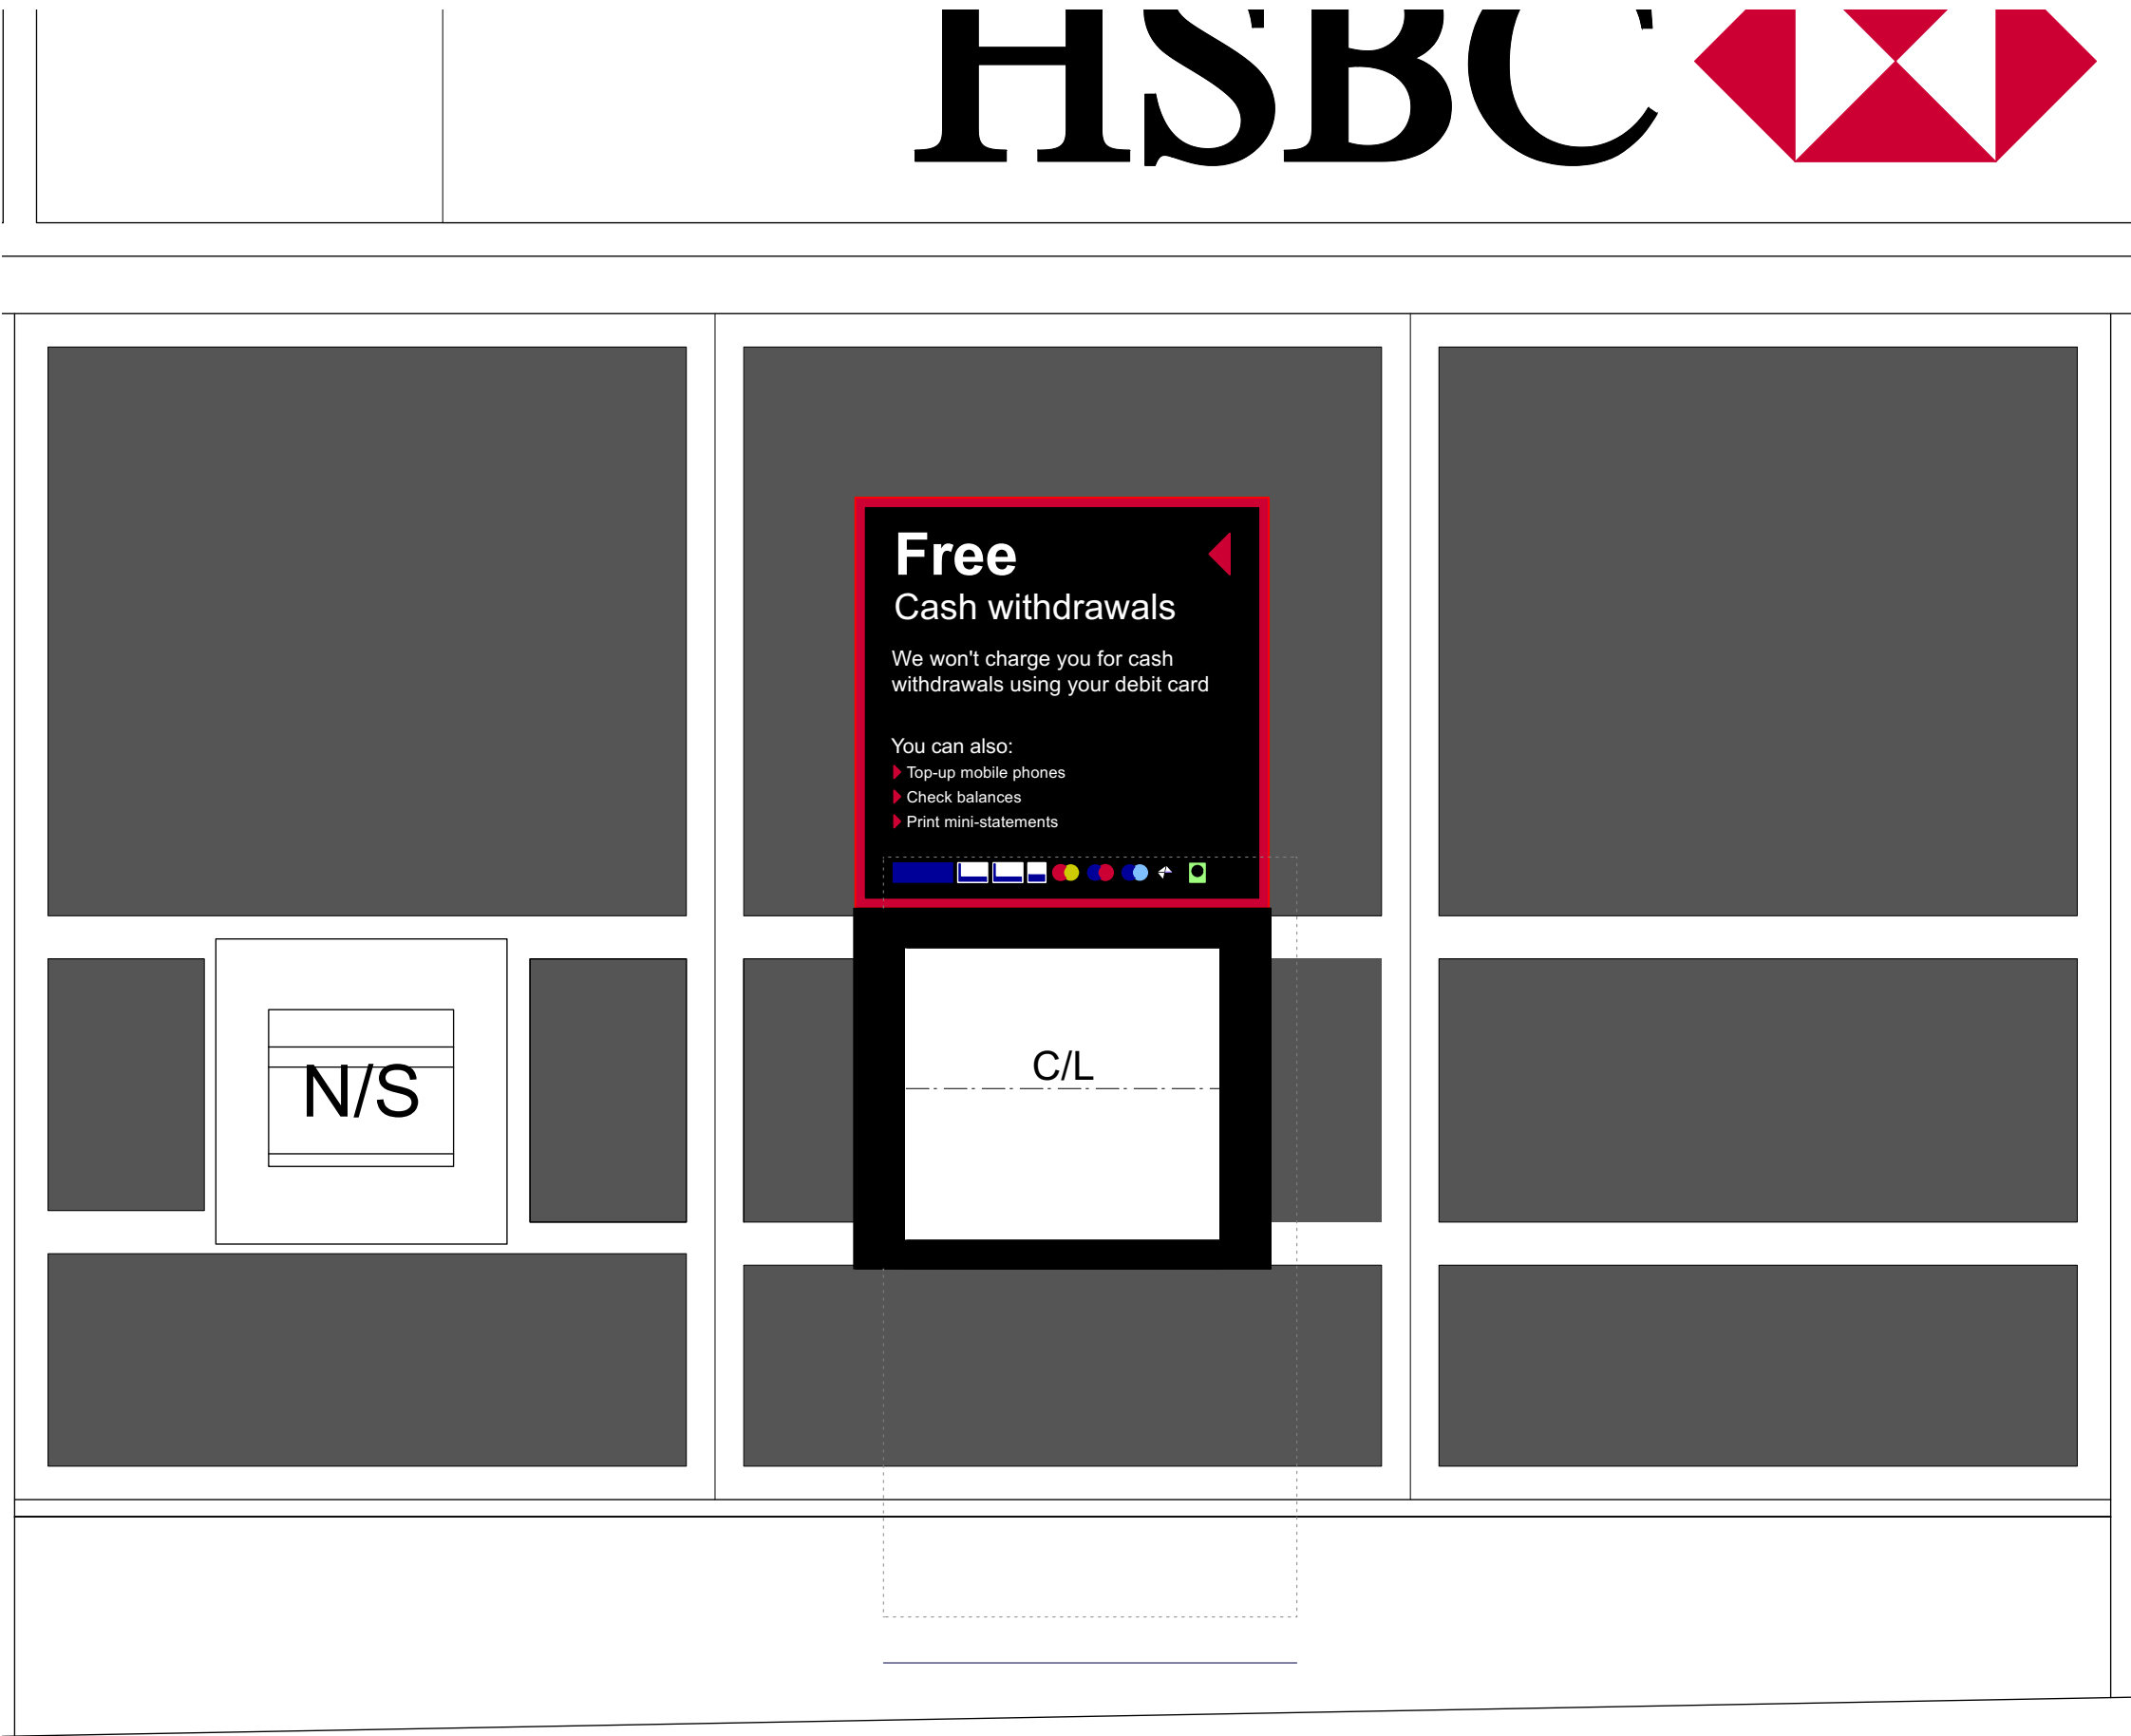

02 Detailed Elevation Of Affected Area
1:25@A3

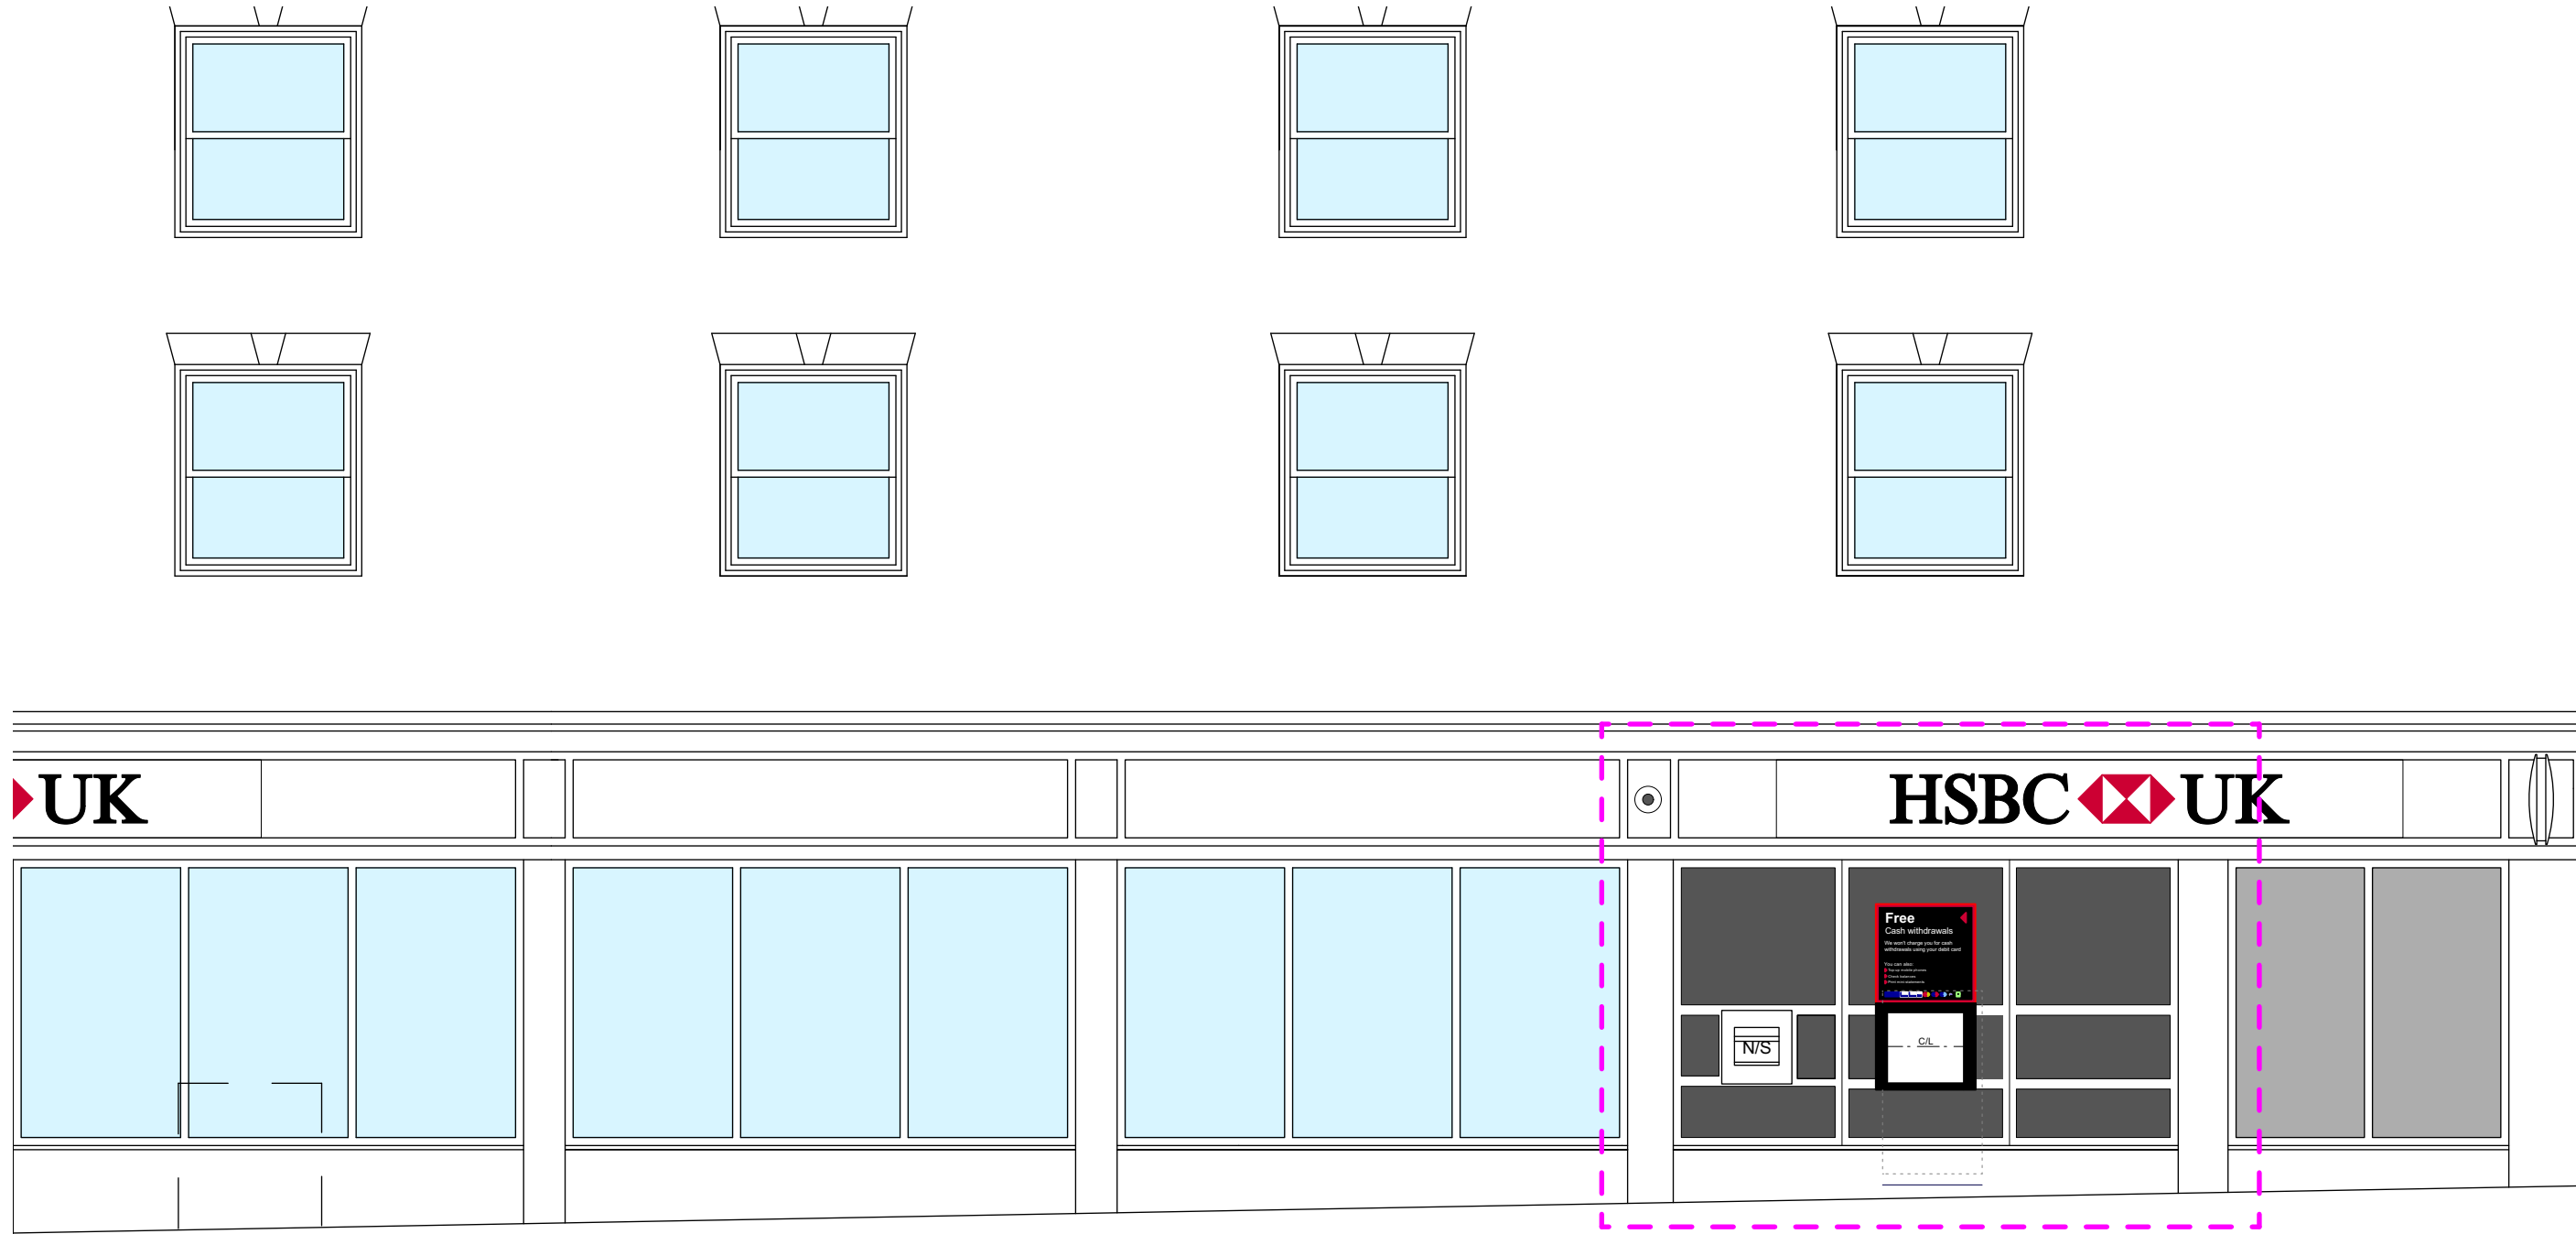

03 Existing Elevation
1:100@A3

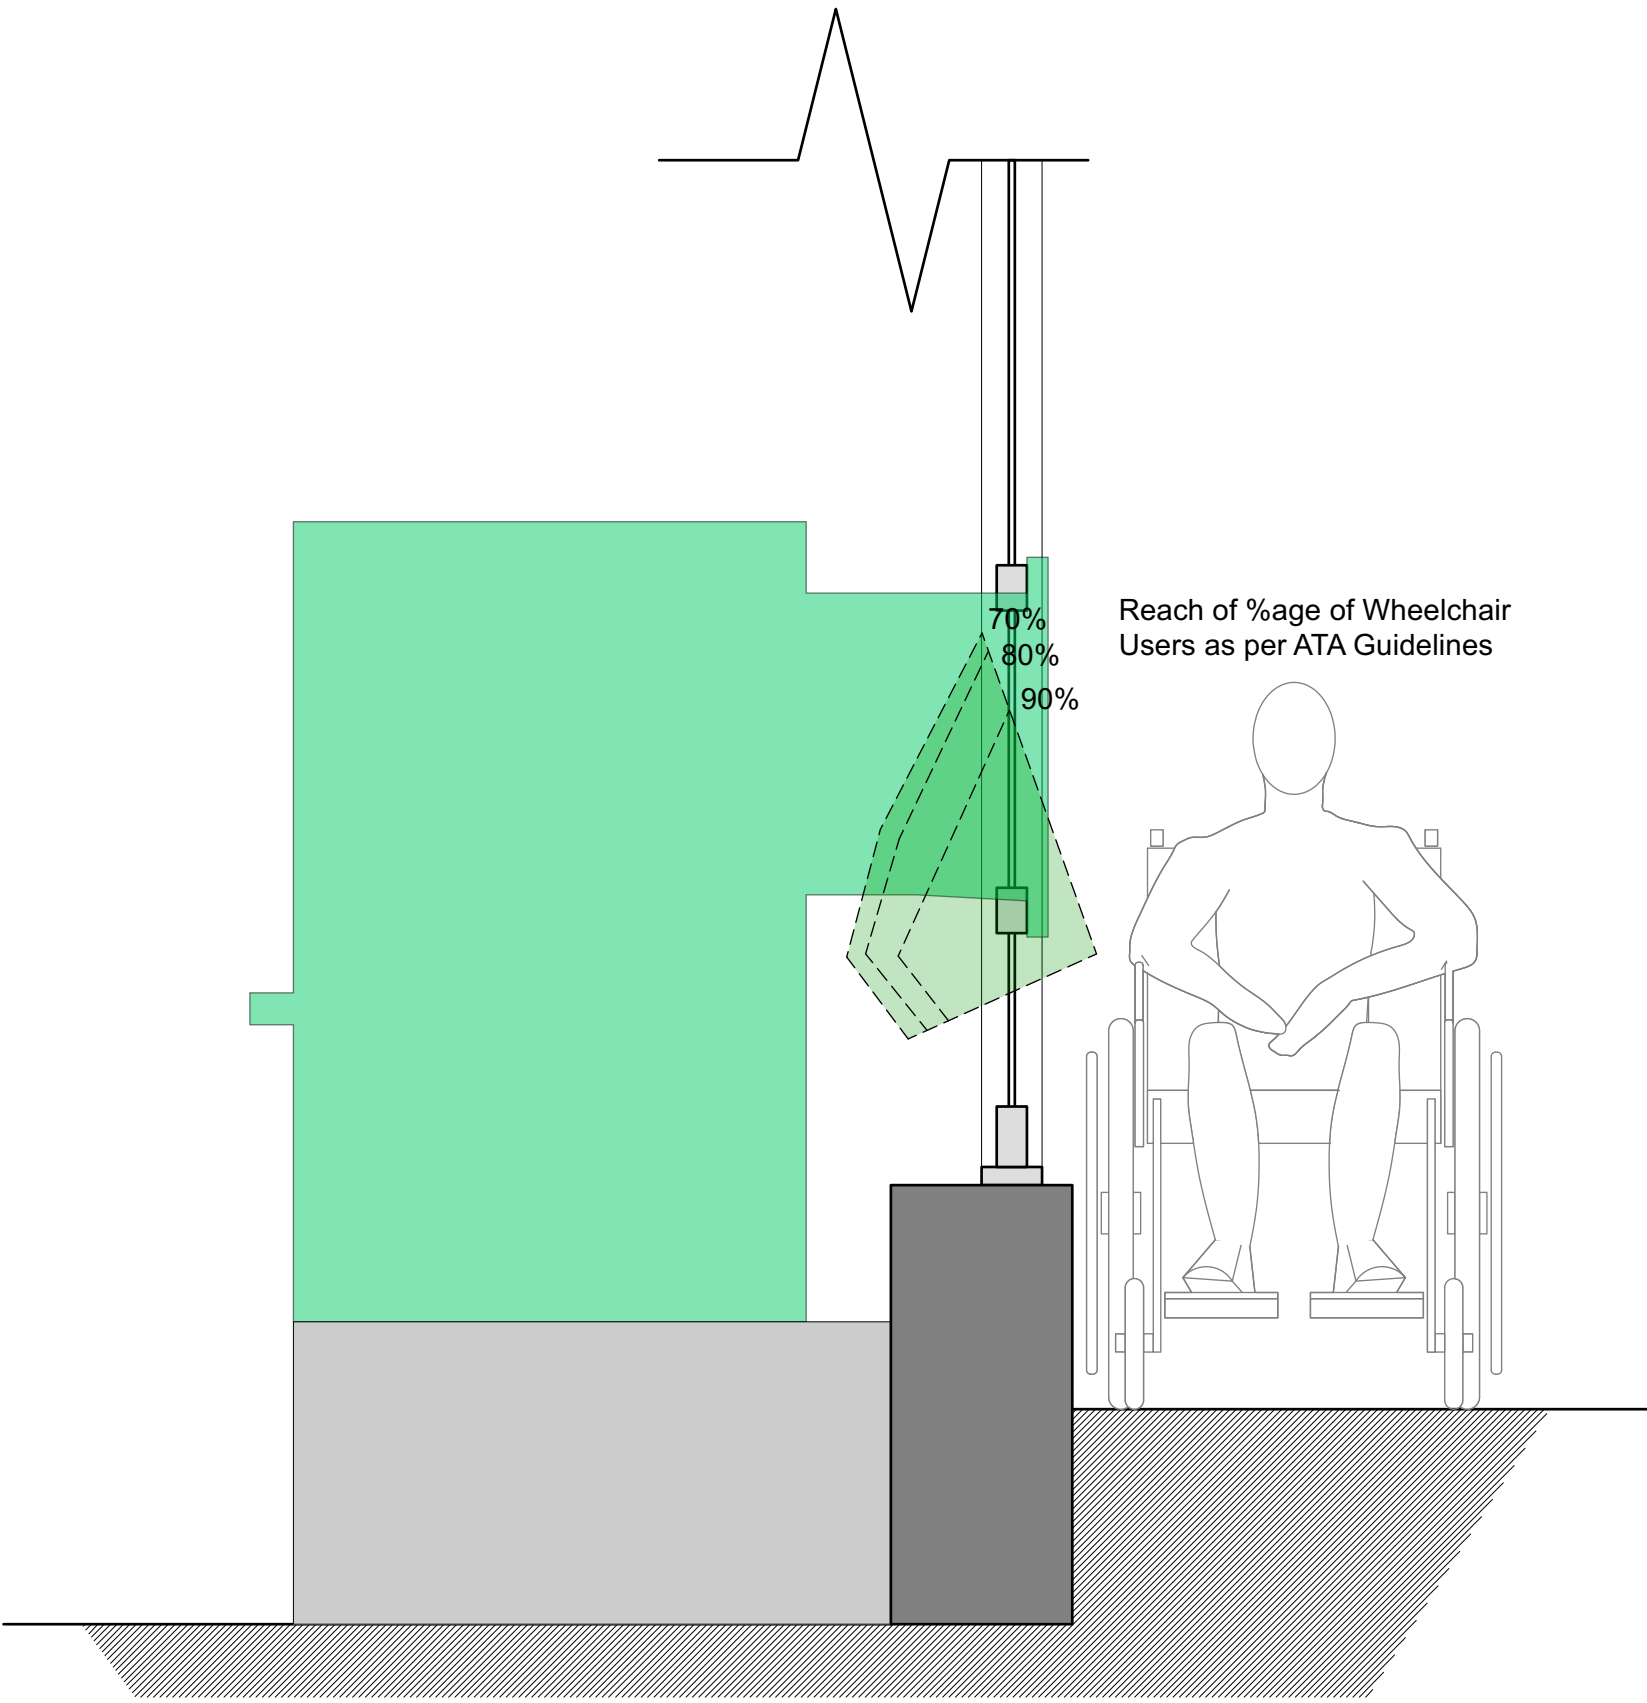

04 Detailed Section Of Affected Area
1:25@A3