
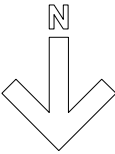



CONTRACTORS MUST CHECK ALL DIMENSIONS ON SITE. ONLY FIGURED DIMENSIONS ARE TO BE WORKED FROM. DISCREPANCIES MUST BE REPORTED TO THE ARCHITECT BEFORE PROCEEDING.
© THIS DRAWING IS COPYRIGHT

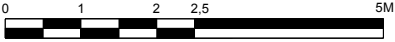

LEGEND

- NEW MACHINE
- AREA OF REQUIRED ADJUSTMENT
- EXISTING STRUCTURE

- SCOPE OF WORKS
- 1NO EXISTING EXTERNAL MACHINE REMOVED FROM SITE
 - 1NO NEW EXTERNAL MACHINE INSTALLED IN SAME LOCATION
 - REMOVE TRANSOMS TO WINDOW AND INSTALL NEW GLAZED PANEL TO WINDOW BAY
 - ALL FINISHES TO BE MADE GOOD INTERNALLY AND EXTERNALLY AND TO MATCH EXISTING
 - NEW EXTERNAL BUTTON SIGNAGE ABOVE NEW MACHINE

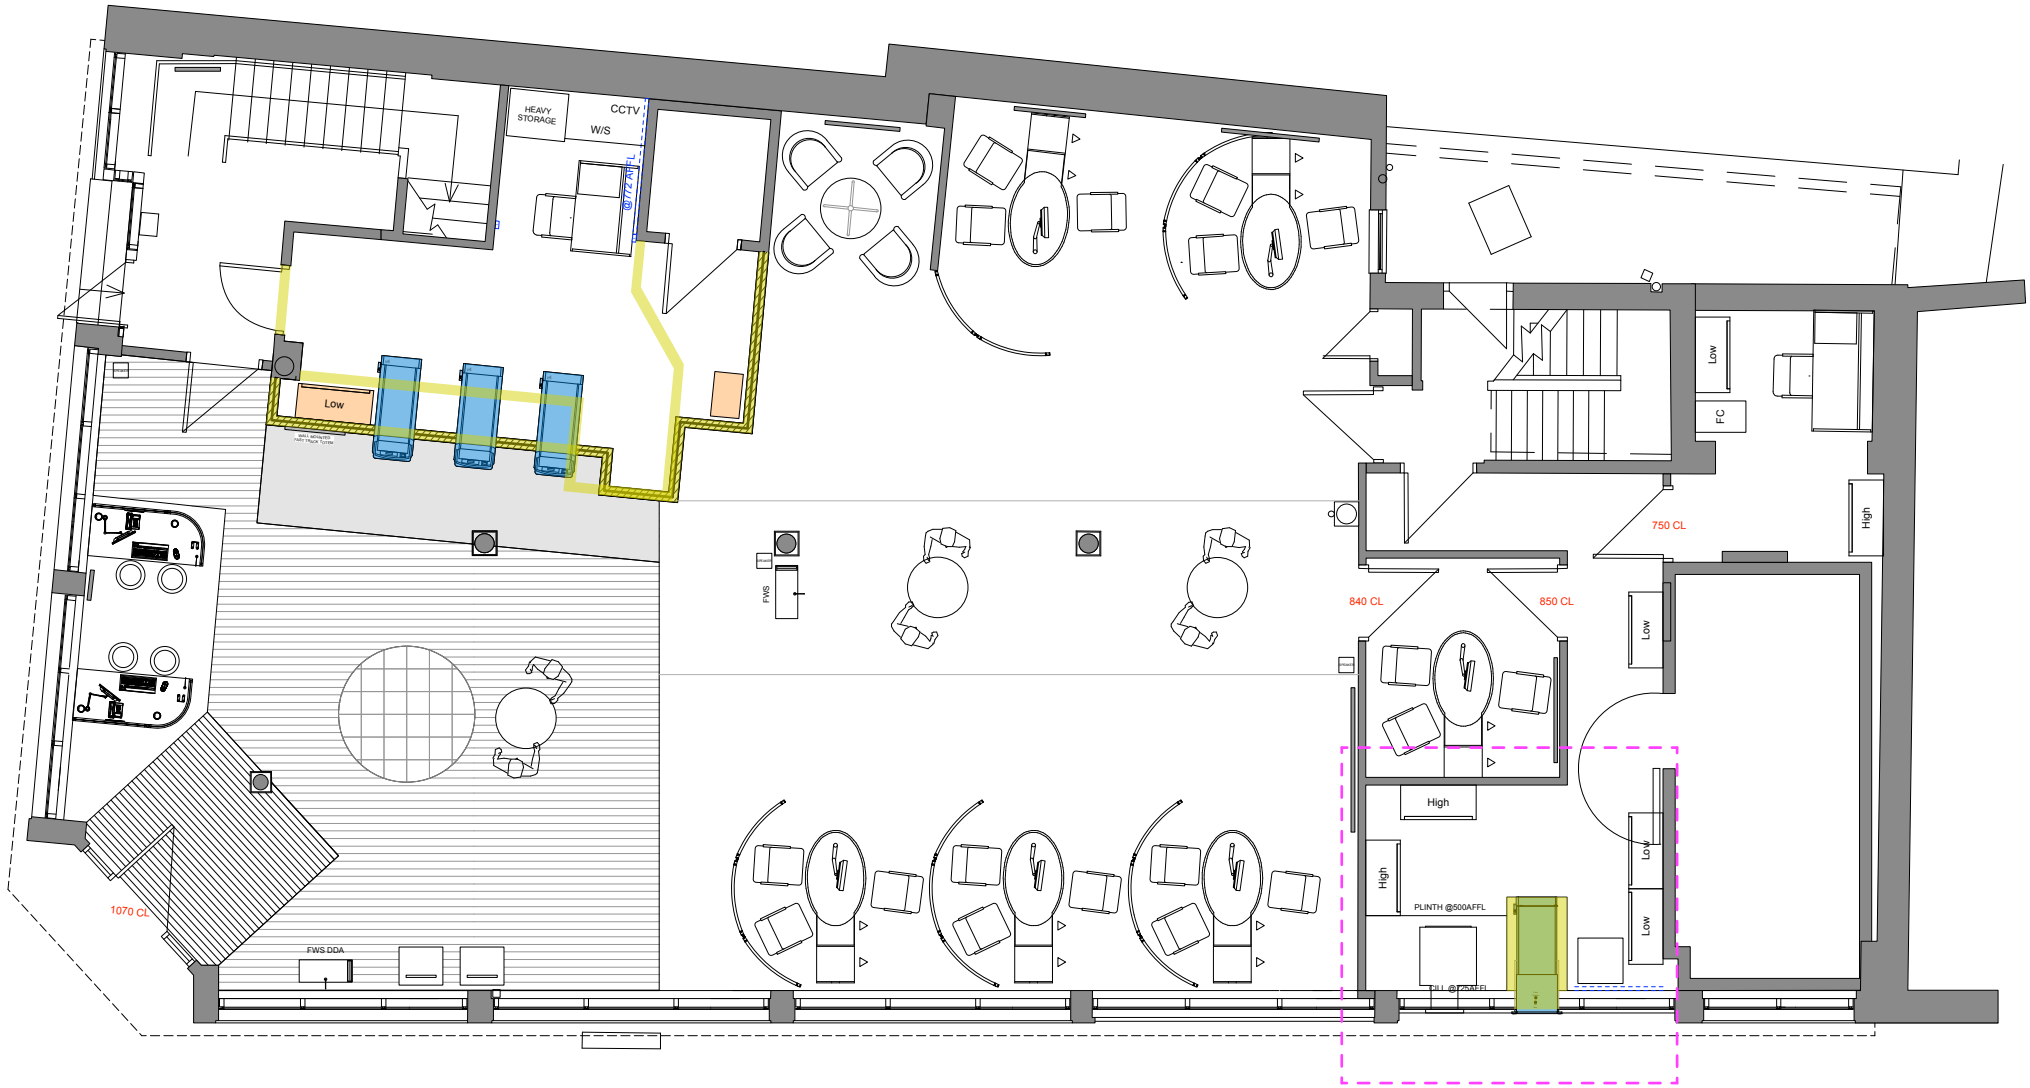

A&Q PARTNERSHIP architecture design masterplanning interiors UNITED KINGDOM • HONG KONG www.aqp.co.uk		REVISION		BY		DATE		REVISION		BY		DATE		CONTRACTORS MUST CHECK ALL DIMENSIONS ON SITE. ONLY FIGURED DIMENSIONS ARE TO BE WORKED FROM. DISCREPANCIES MUST BE REPORTED TO THE ARCHITECT BEFORE PROCEEDING. © THIS DRAWING IS COPYRIGHT		PLANNING		CLIENT: CORPORATE REAL ESTATE		DRAWING: Proposed Ground	
																				PUBLIC	
																				DRAWING No: 21035 185 PA 21	
																				SCALE: 1:100 @ A3 1:50 @ A1	
																				REVISION:	
																				DRAWN BY / OFFICE: SS Dorchester	
																				PROJECT: 2021 EMERALD MERTHYR TYDFIL PIN GB3807	