
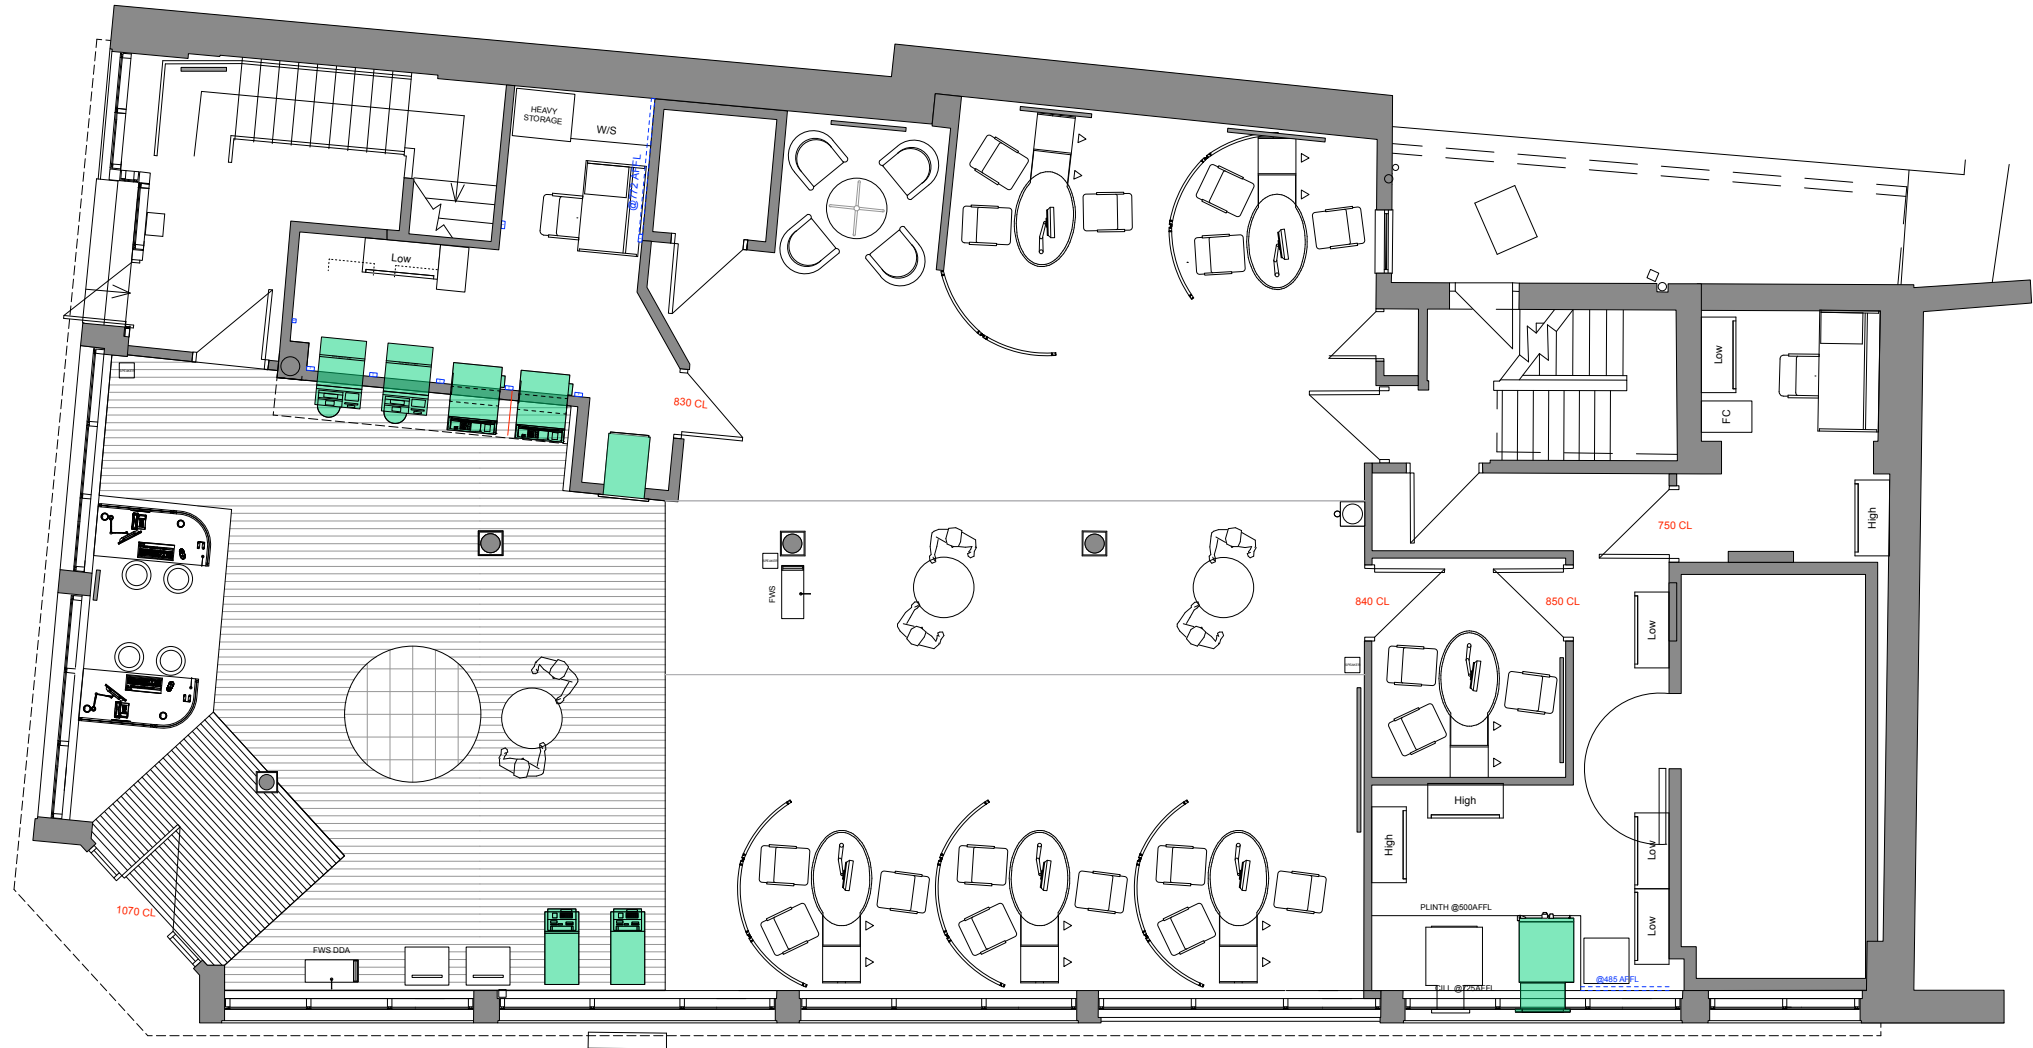
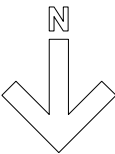


CONTRACTORS MUST CHECK ALL DIMENSIONS ON SITE. ONLY FIGURED DIMENSIONS ARE TO BE WORKED FROM. DISCREPANCIES MUST BE REPORTED TO THE ARCHITECT BEFORE PROCEEDING.

© THIS DRAWING IS COPYRIGHT

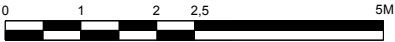

PUBLIC

A&Q
PARTNERSHIP

UNITED KINGDOM • HONG KONG
www.aqp.co.uk

architecture | design | masterplanning | interiors

REVISION
|
|
|

BY
|
|
|
DATE
|
|
|

REVISION
|
|
|

BY
|
|
|
DATE
|
|
|

CONTRACTORS MUST CHECK ALL DIMENSIONS ON SITE. ONLY FIGURED DIMENSIONS ARE TO BE WORKED FROM. DISCREPANCIES MUST BE REPORTED TO THE ARCHITECT BEFORE PROCEEDING.
© THIS DRAWING IS COPYRIGHT

PLANNING

CLIENT:
CORPORATE REAL ESTATE

PROJECT:
**2021 EMERALD
MERTHYR TYDFIL
PIN GB3807**

DRAWING:
Existing Ground

DRAWING No:
21035 185 PA 01

DRAWN BY / OFFICE:
SS Dorchester

SCALE:
1:100 @ A3
1:50 @ A1

REVISION:

TB V10.1