



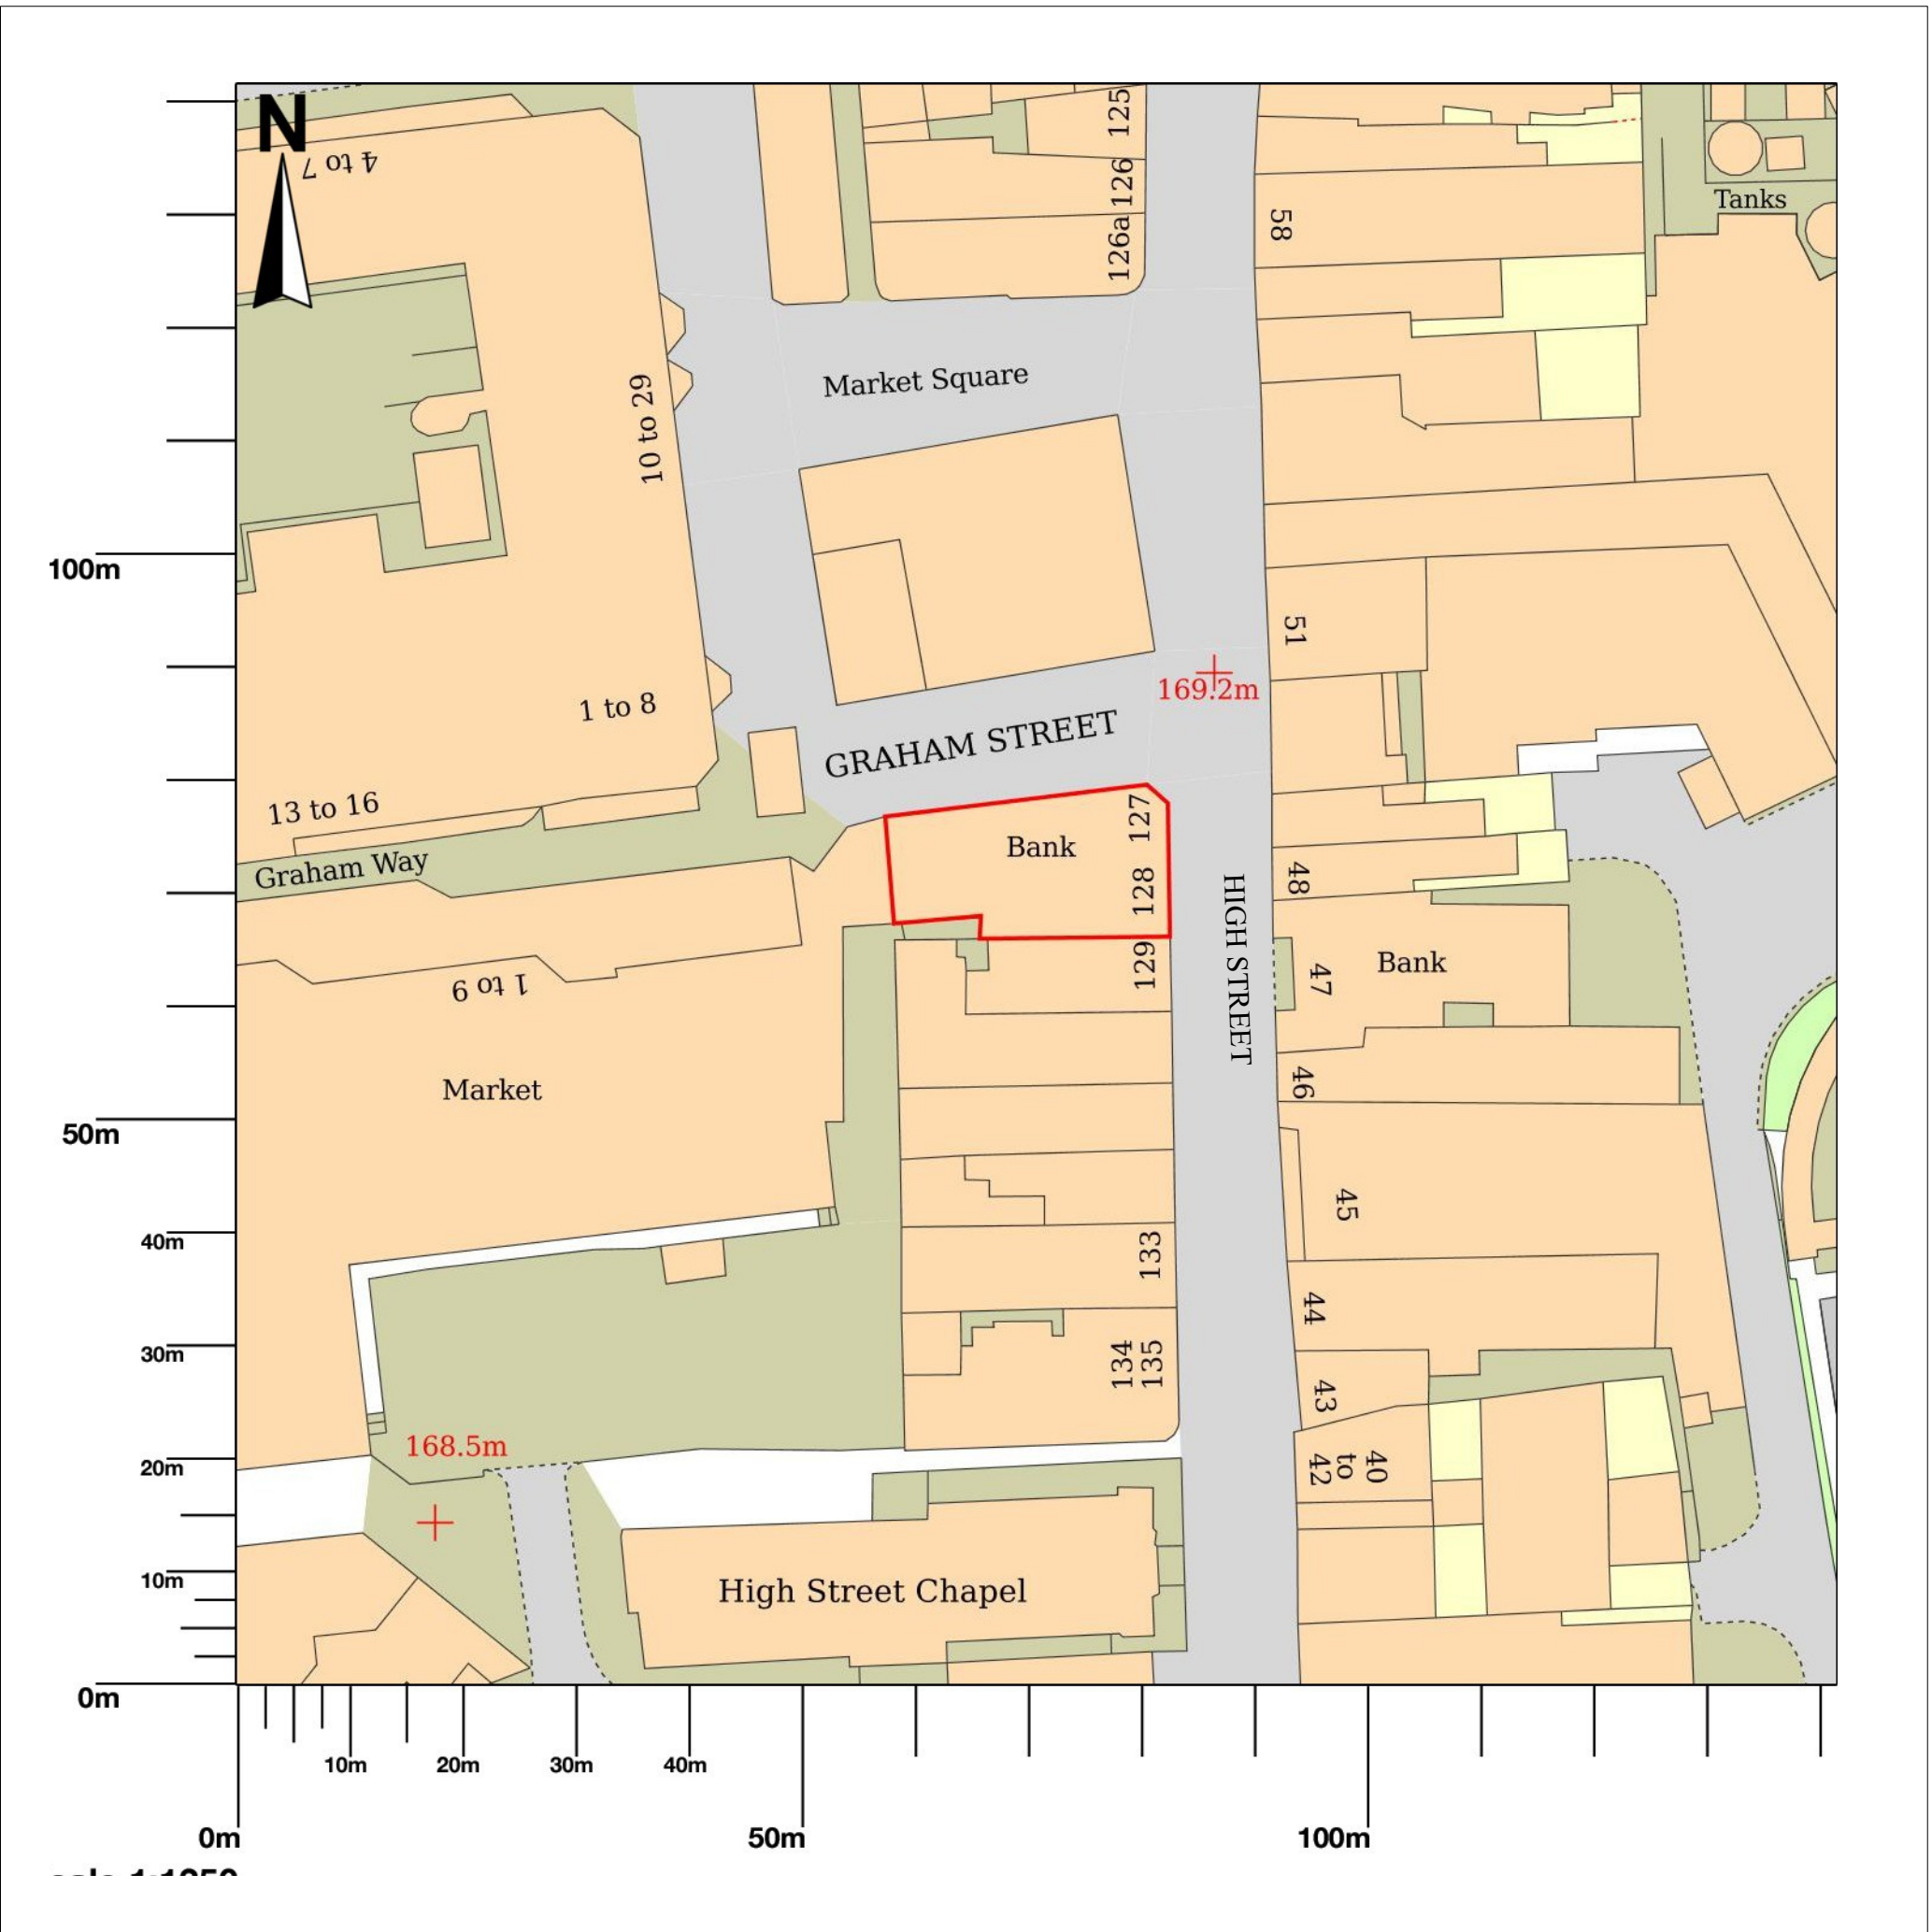

LOCATION PLAN
1:1250 @ A3
1:625@A1

0 20 40 60 80 100
Metres

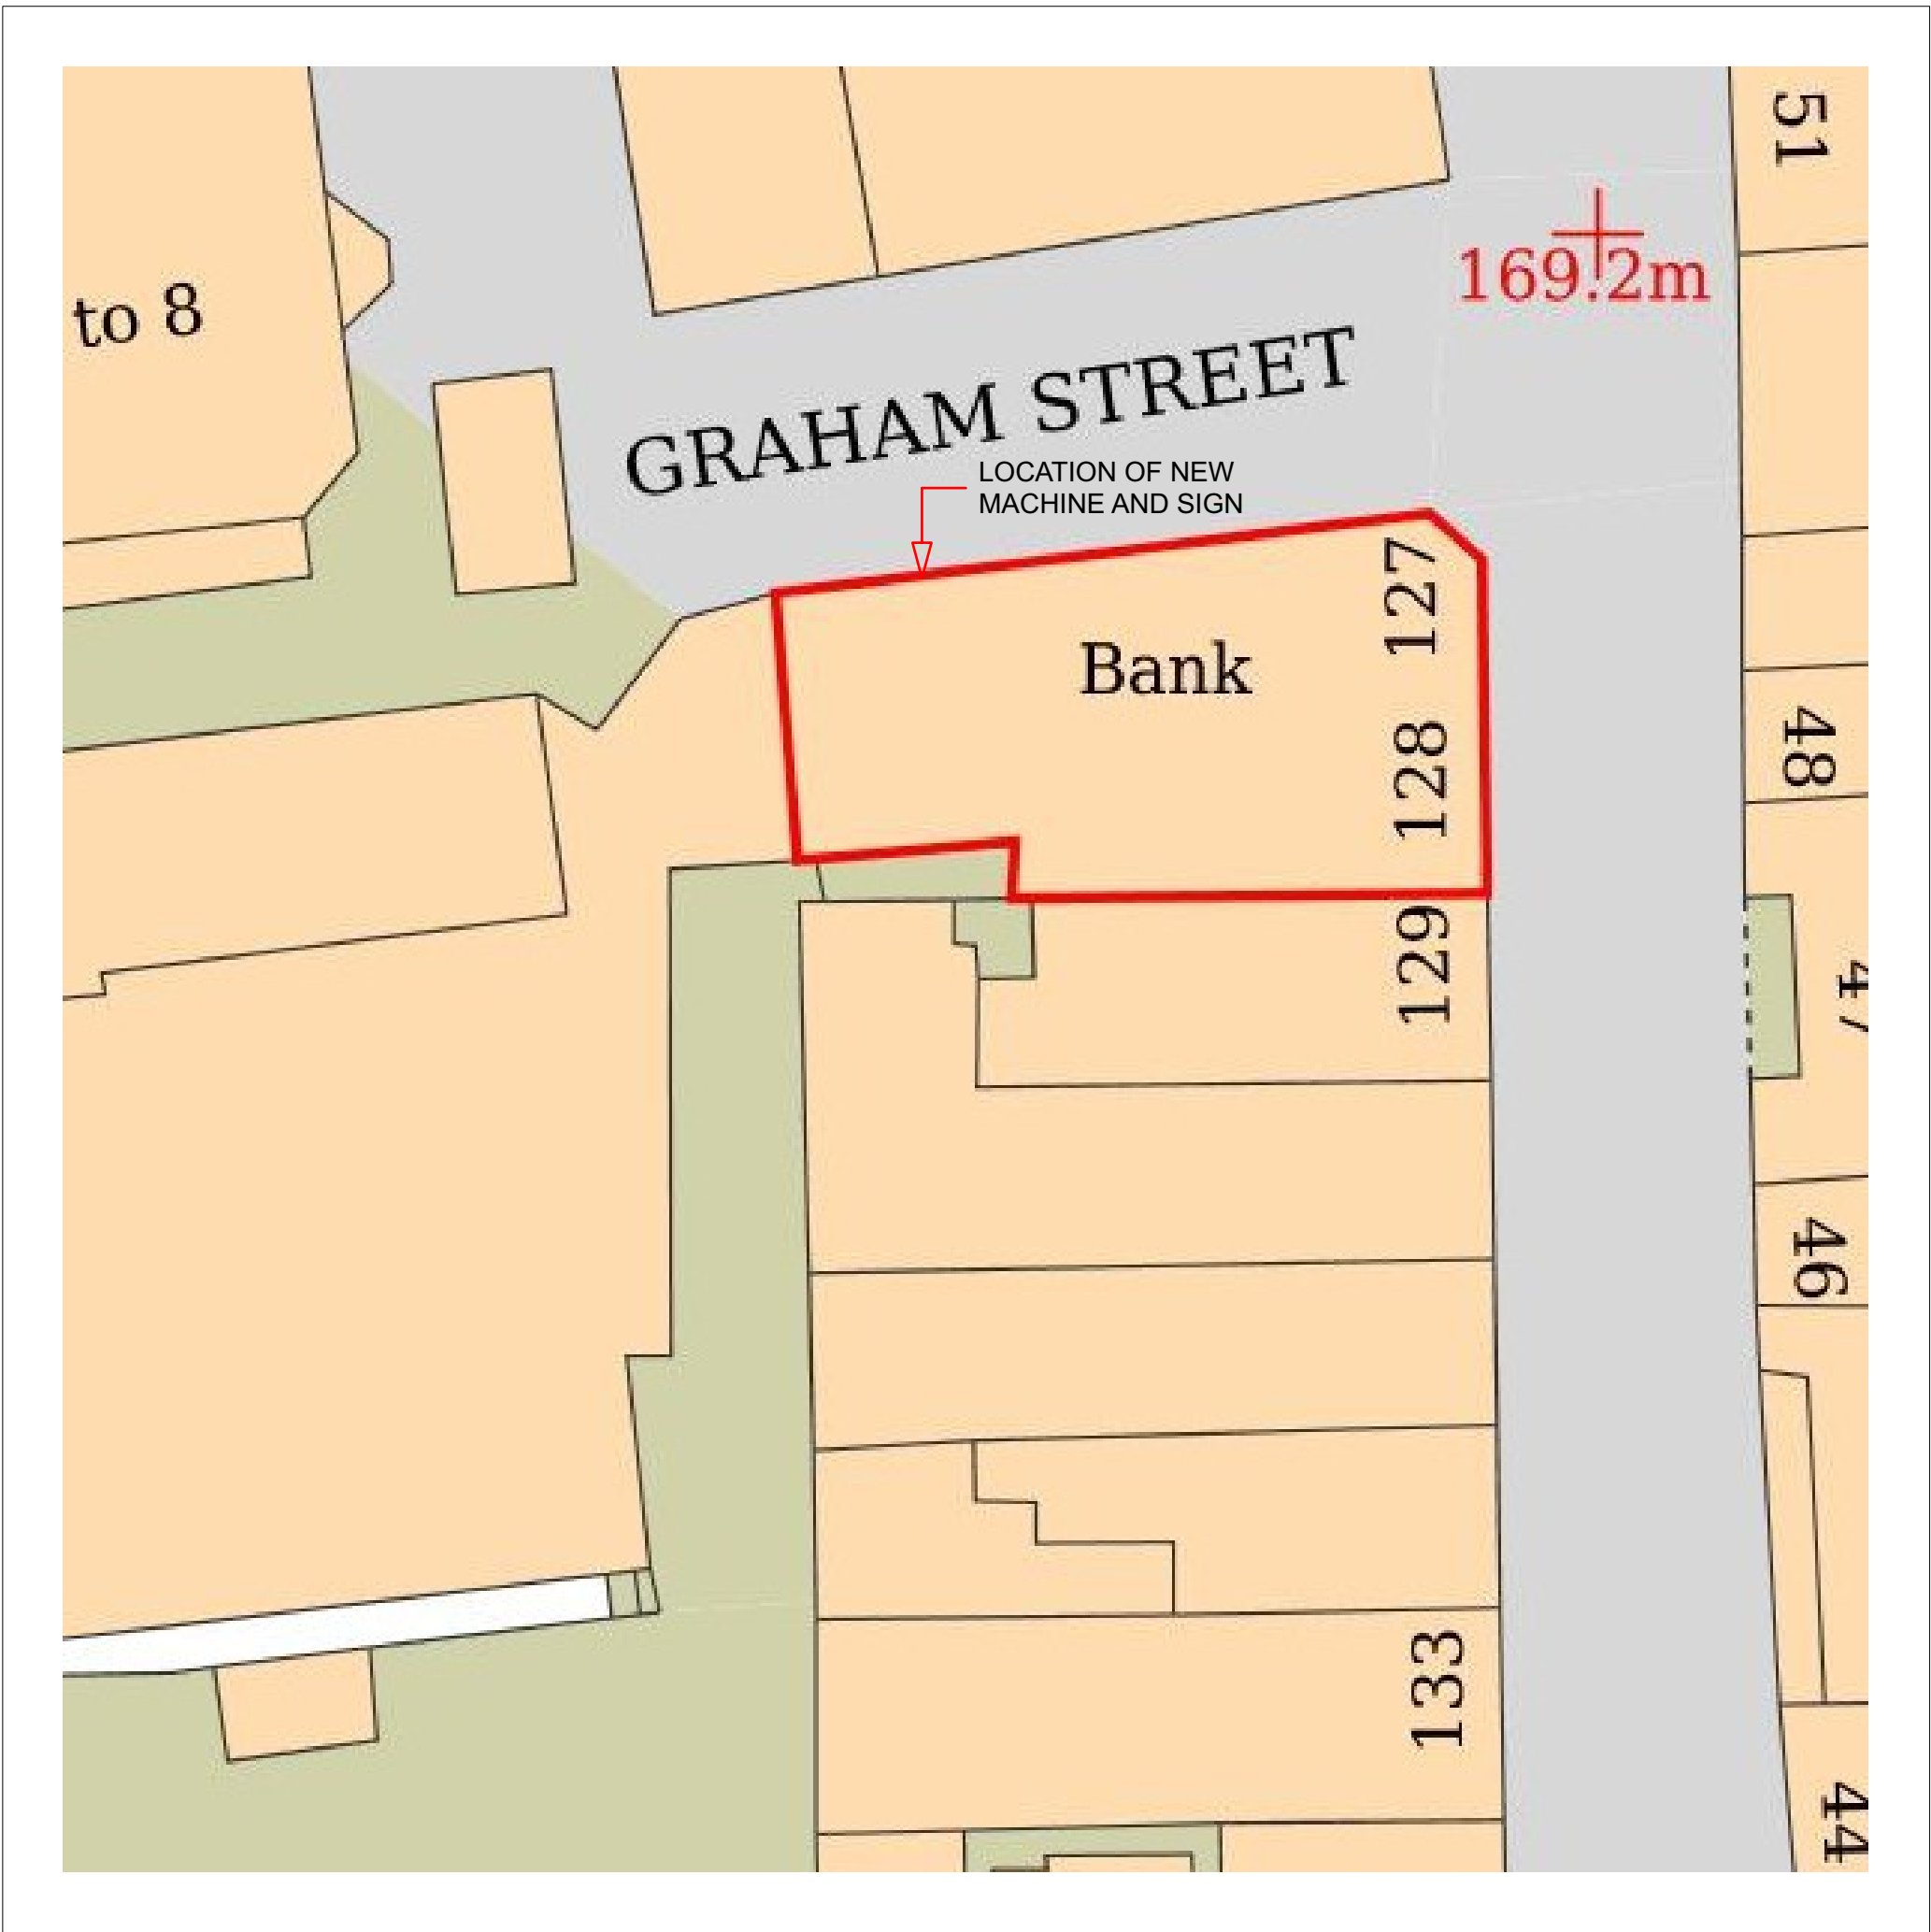

BLOCK PLAN
1:500 @ A3
1:250@A1

0 5 10 20 30 40
Metres