



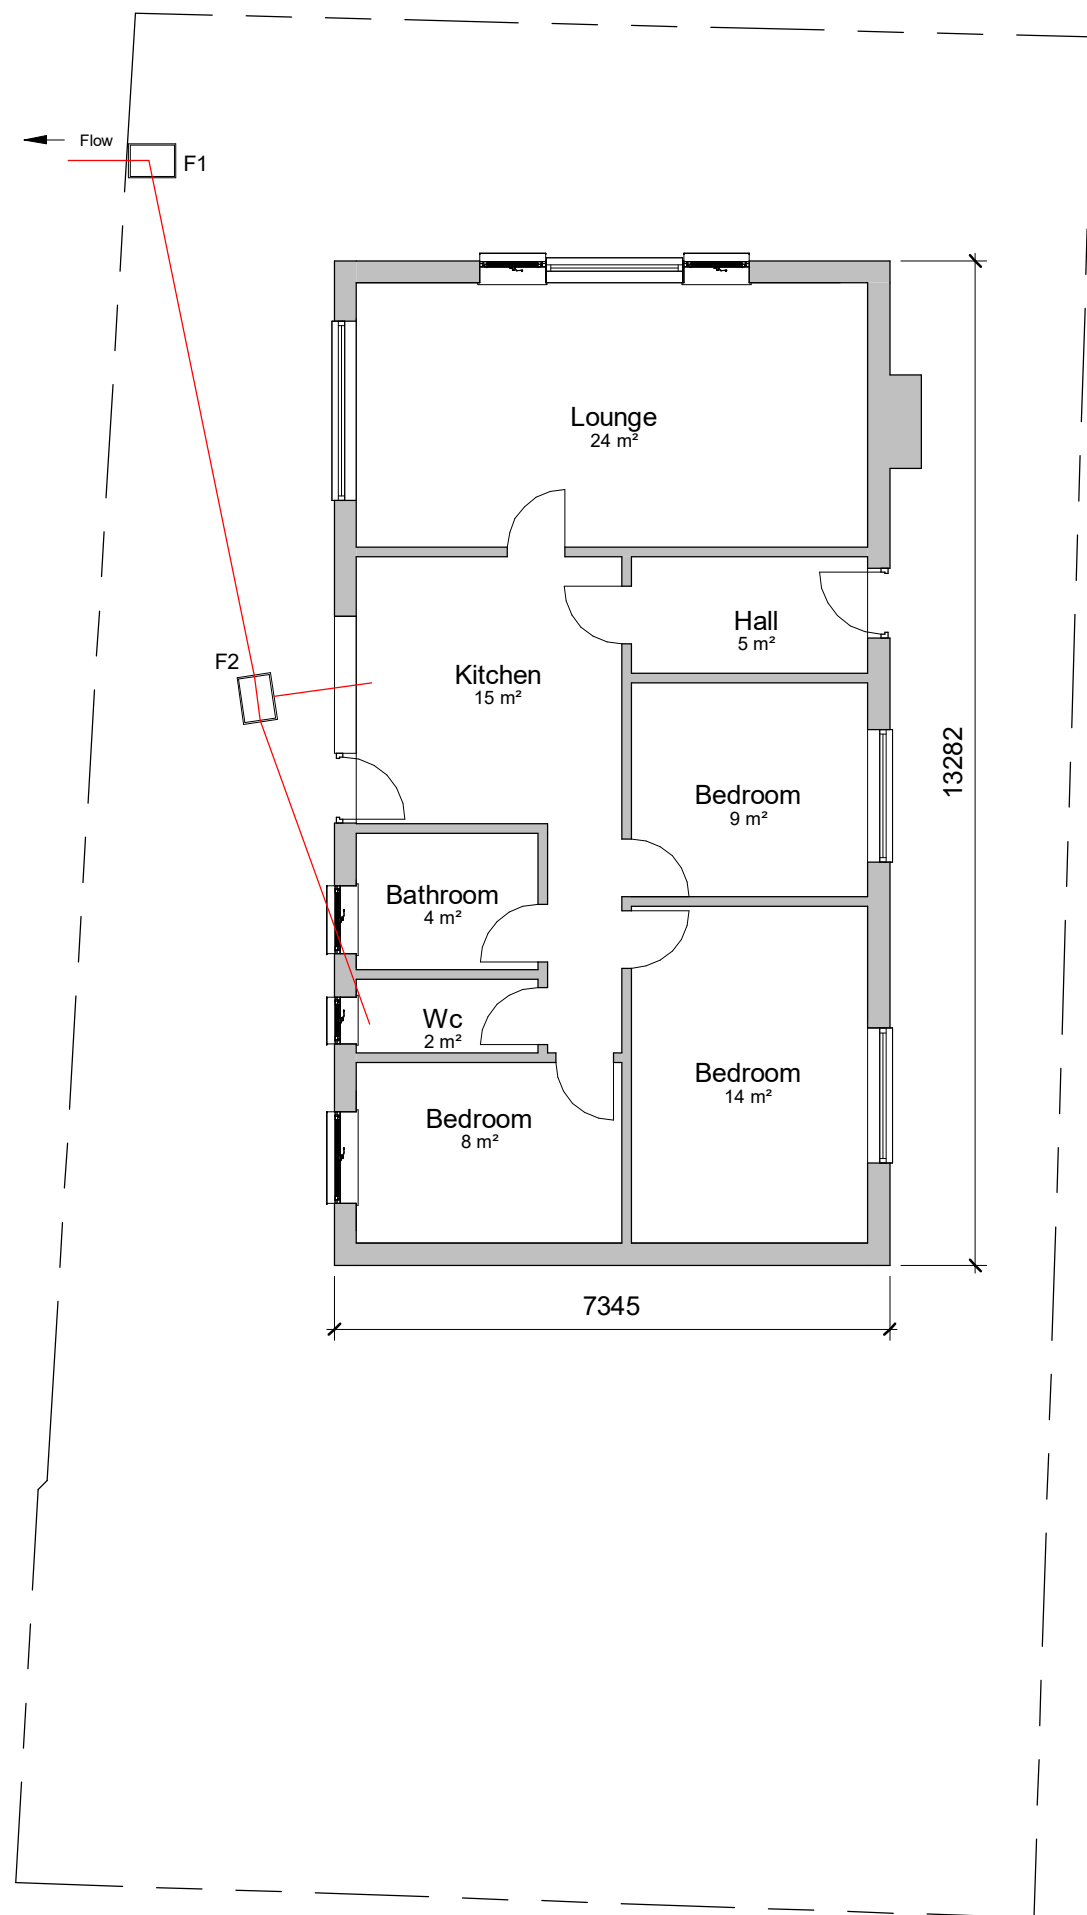

Existing Drain Plan

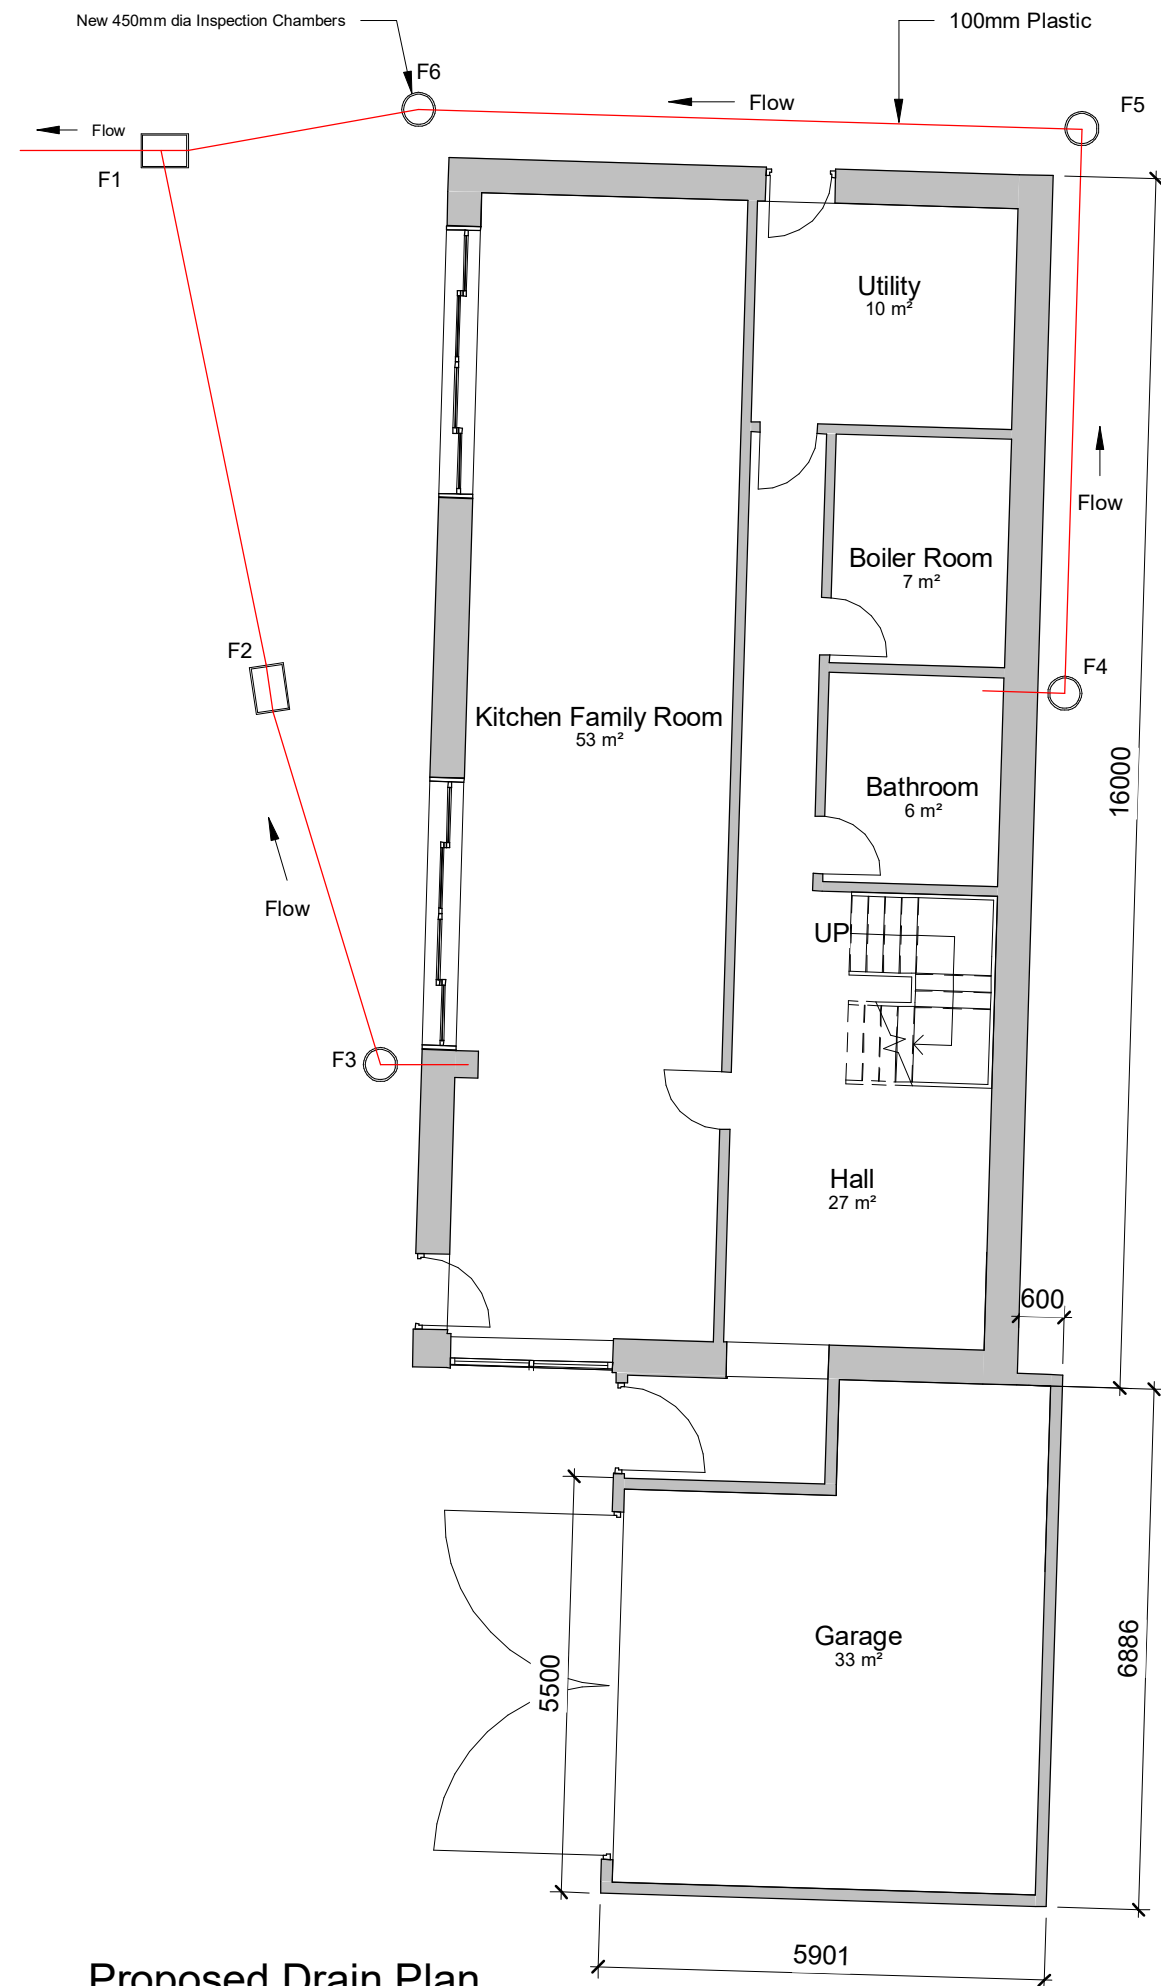

Proposed Drain Plan

INDIGO DESIGN (Part of 3dcadwales Ltd) 5 Ashlea Drive,
Merthyr Tydfil, CF47 0NY Tele 01685 385746 Mob -
07940913216 Email: enquiries@indigo-3d-design.co.uk

This Drawing is Copyright,
Dimensions to be checked
on site and not scaled from
this drawing



PURPOSE OF ISSUE	DRWAING NUMBER
Planning Approval	SL-12

PROJECT	New House
---------	-----------

SHEET	Foul Drainage
-------	---------------

Address	2 Somerset Lane, Cefn Coed, Merthyr Tydfil. CF48 2PA
---------	--

Checked by	Drawn by	Scale (@ A3)
JH	PH	1 : 100

Rev No	Description	Date
A	Door Amended	28/10/2021