




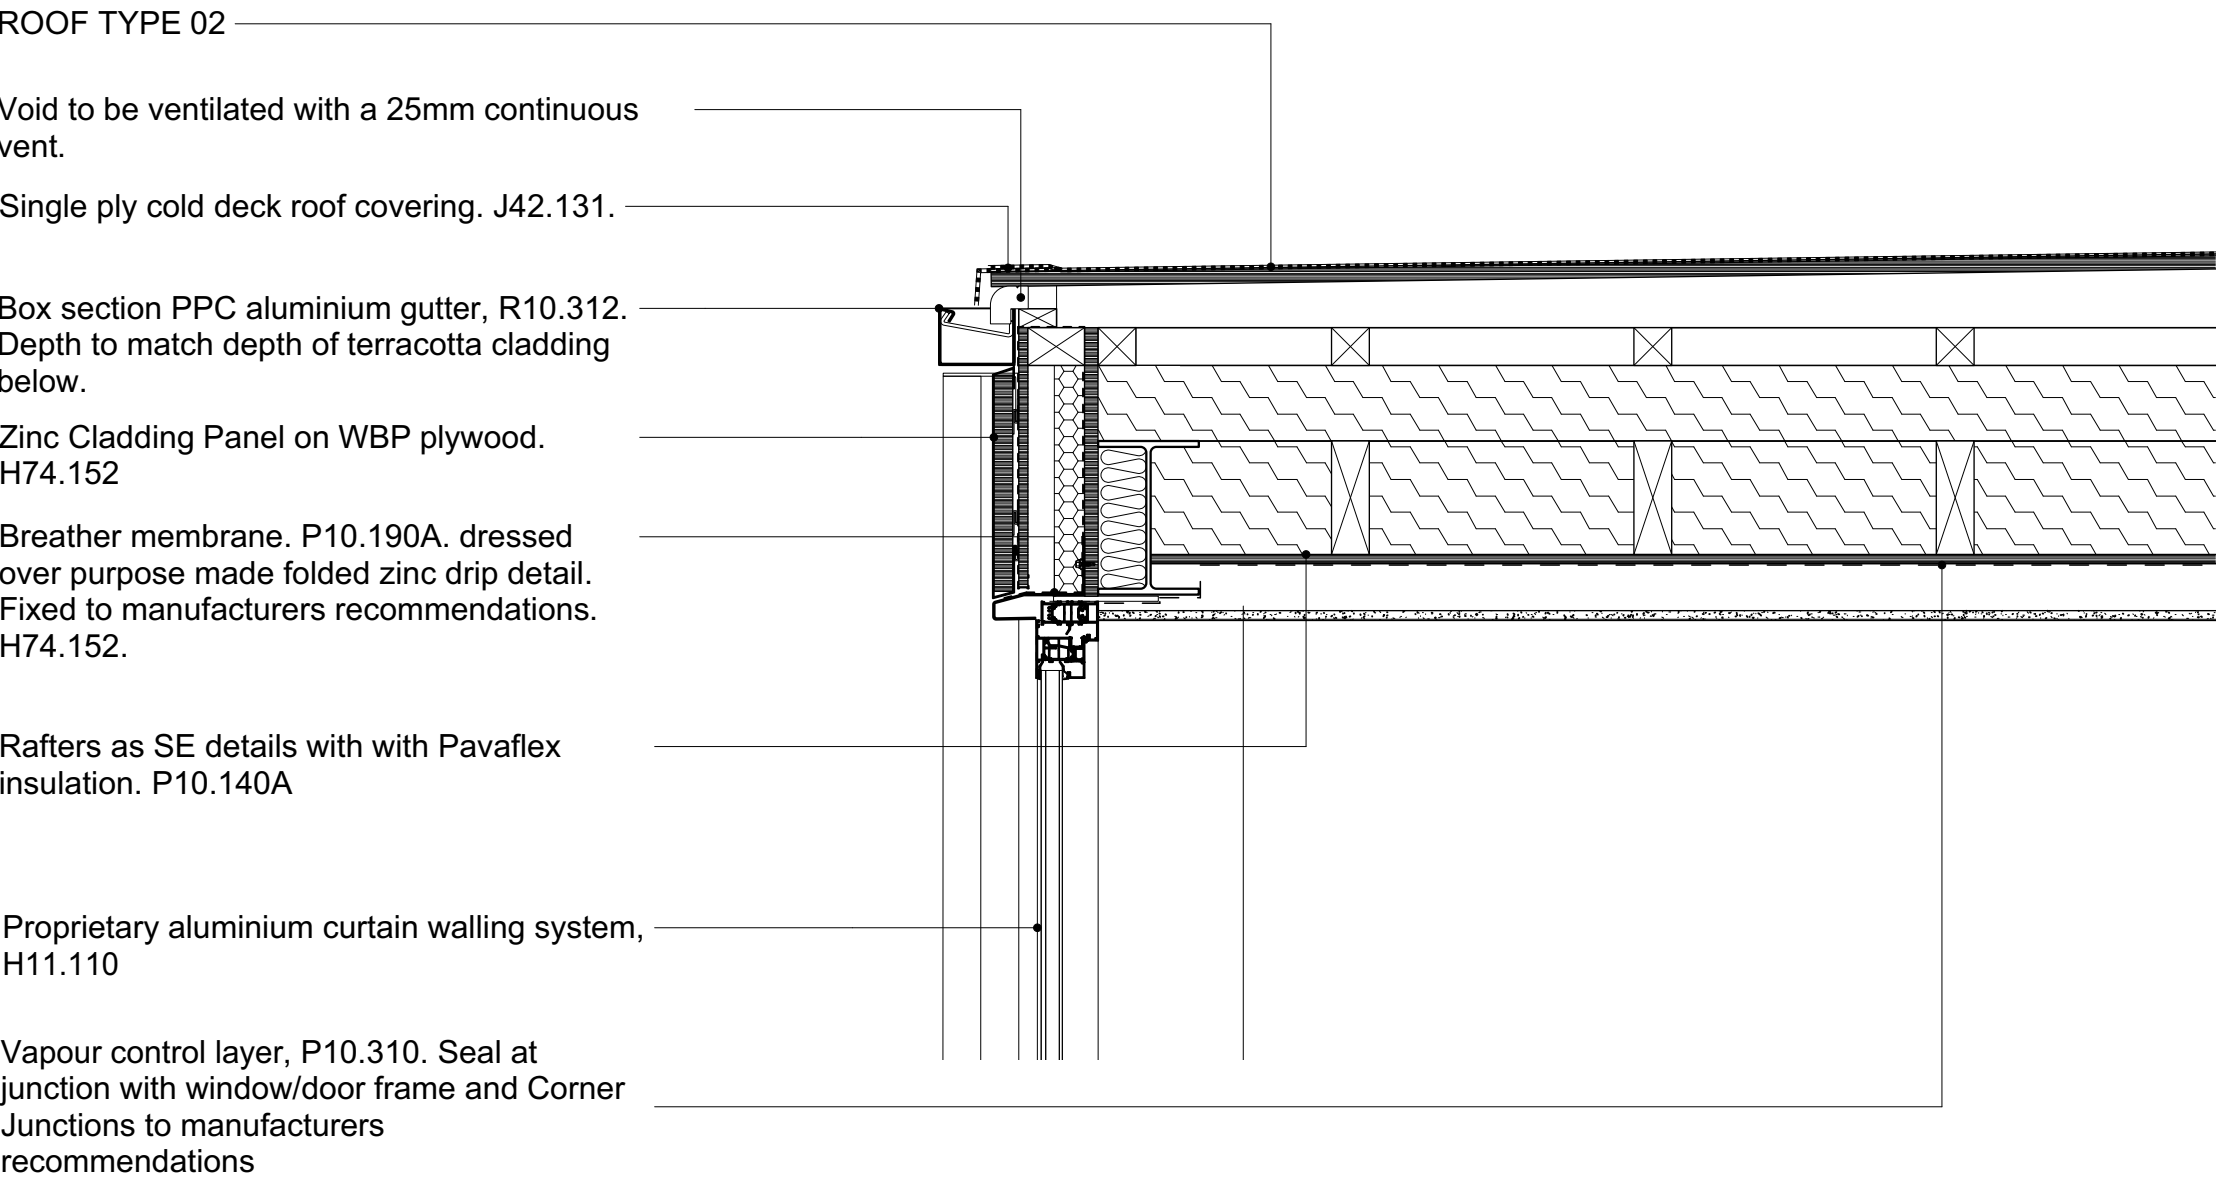

601- Detail Section X1
SCALE 1:10 @ A1, 1: 20 @ A3

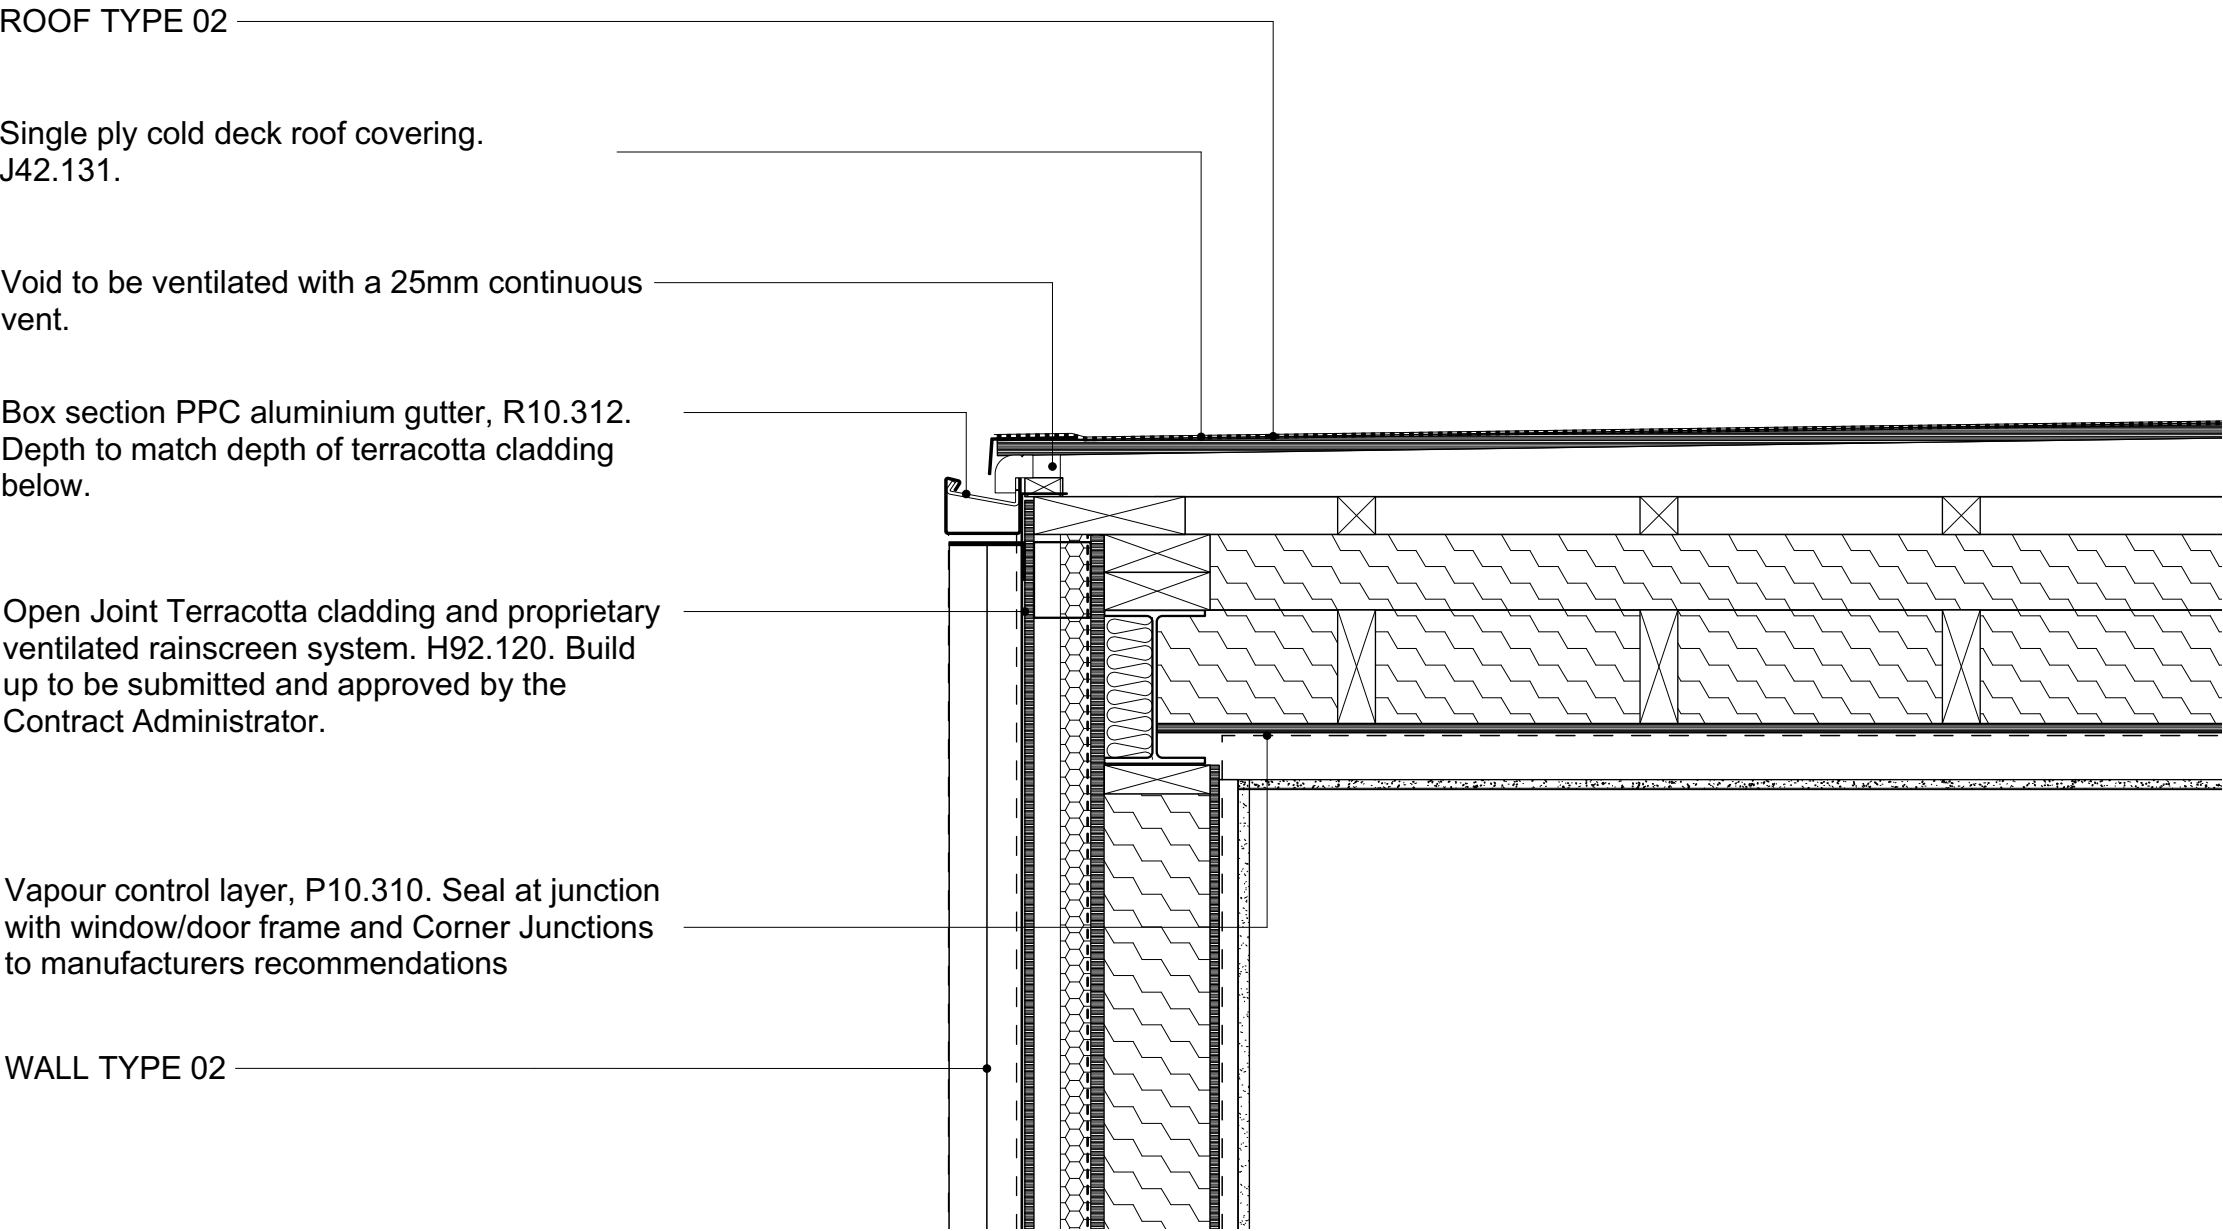

601- Detail Section B1
SCALE 1:10 @ A1, 1: 20 @ A3

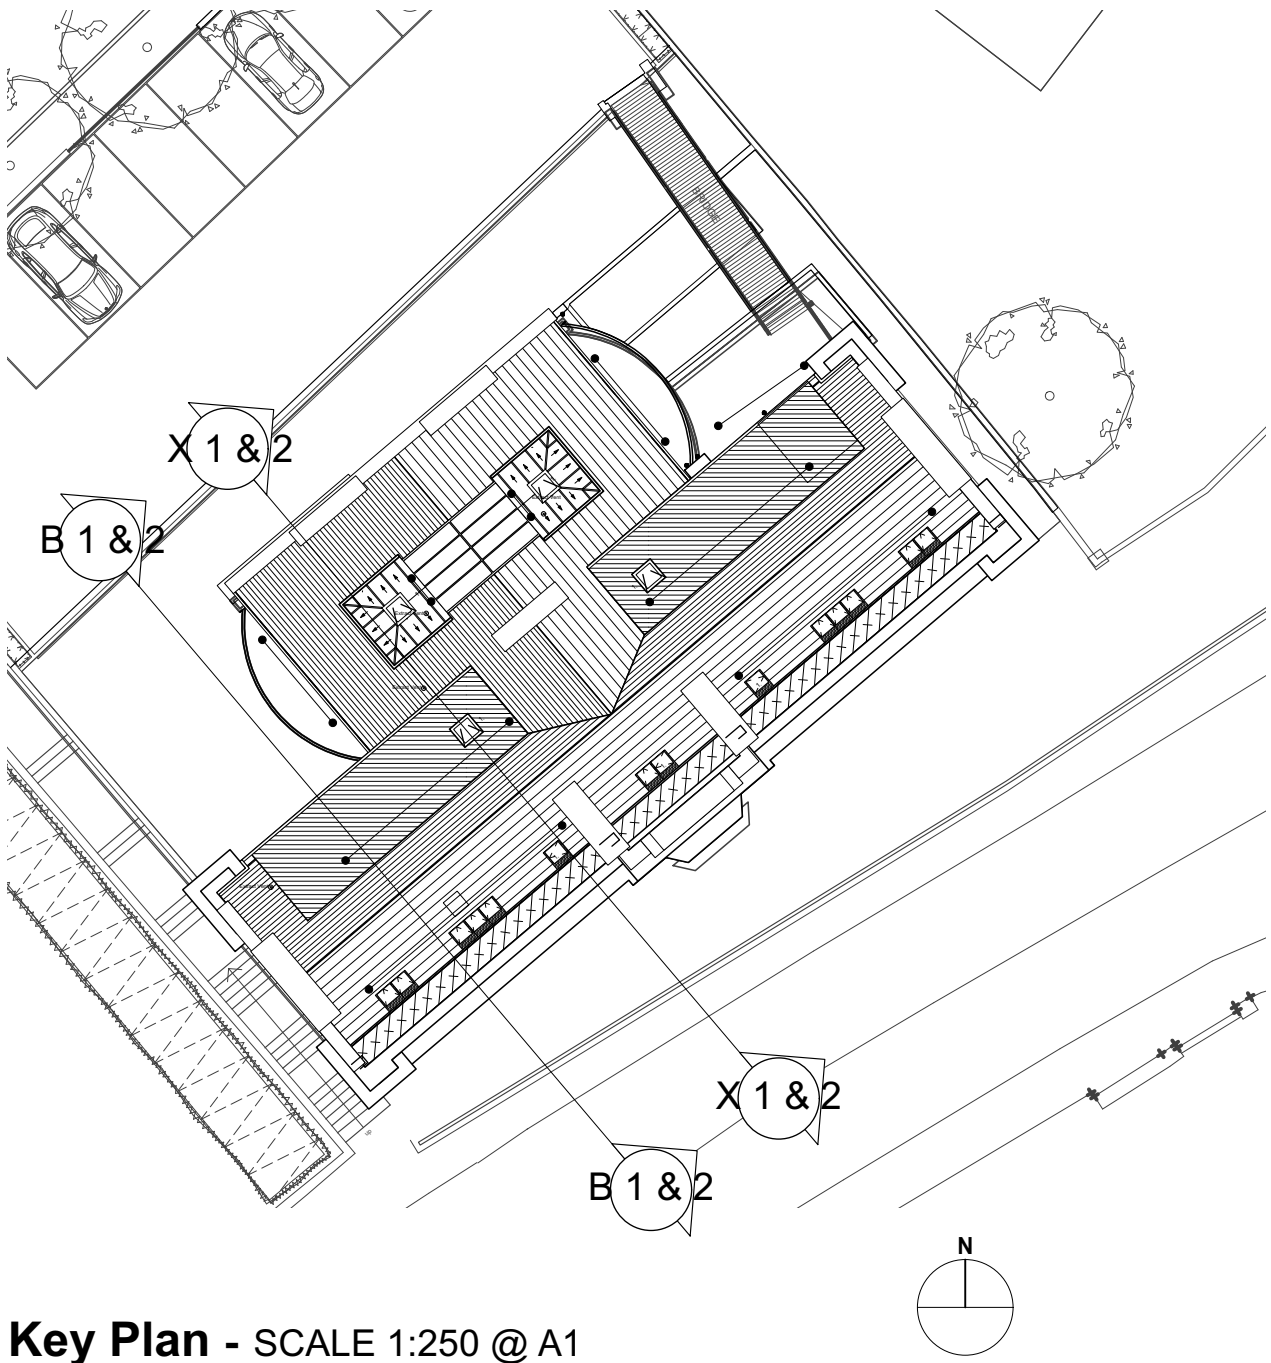

Key Plan - SCALE 1:250 @ A1


Notes:

Responsibility is not accepted for errors made by others scaling from this drawing.

All construction information should be taken from figured dimensions only. Dimensions are in millimetres unless otherwise stated.


All dimensions and conditions are to be checked on site prior to preparing drawings or commencing any work.

Any variations or supplementary drawings are to be approved by The Architect.

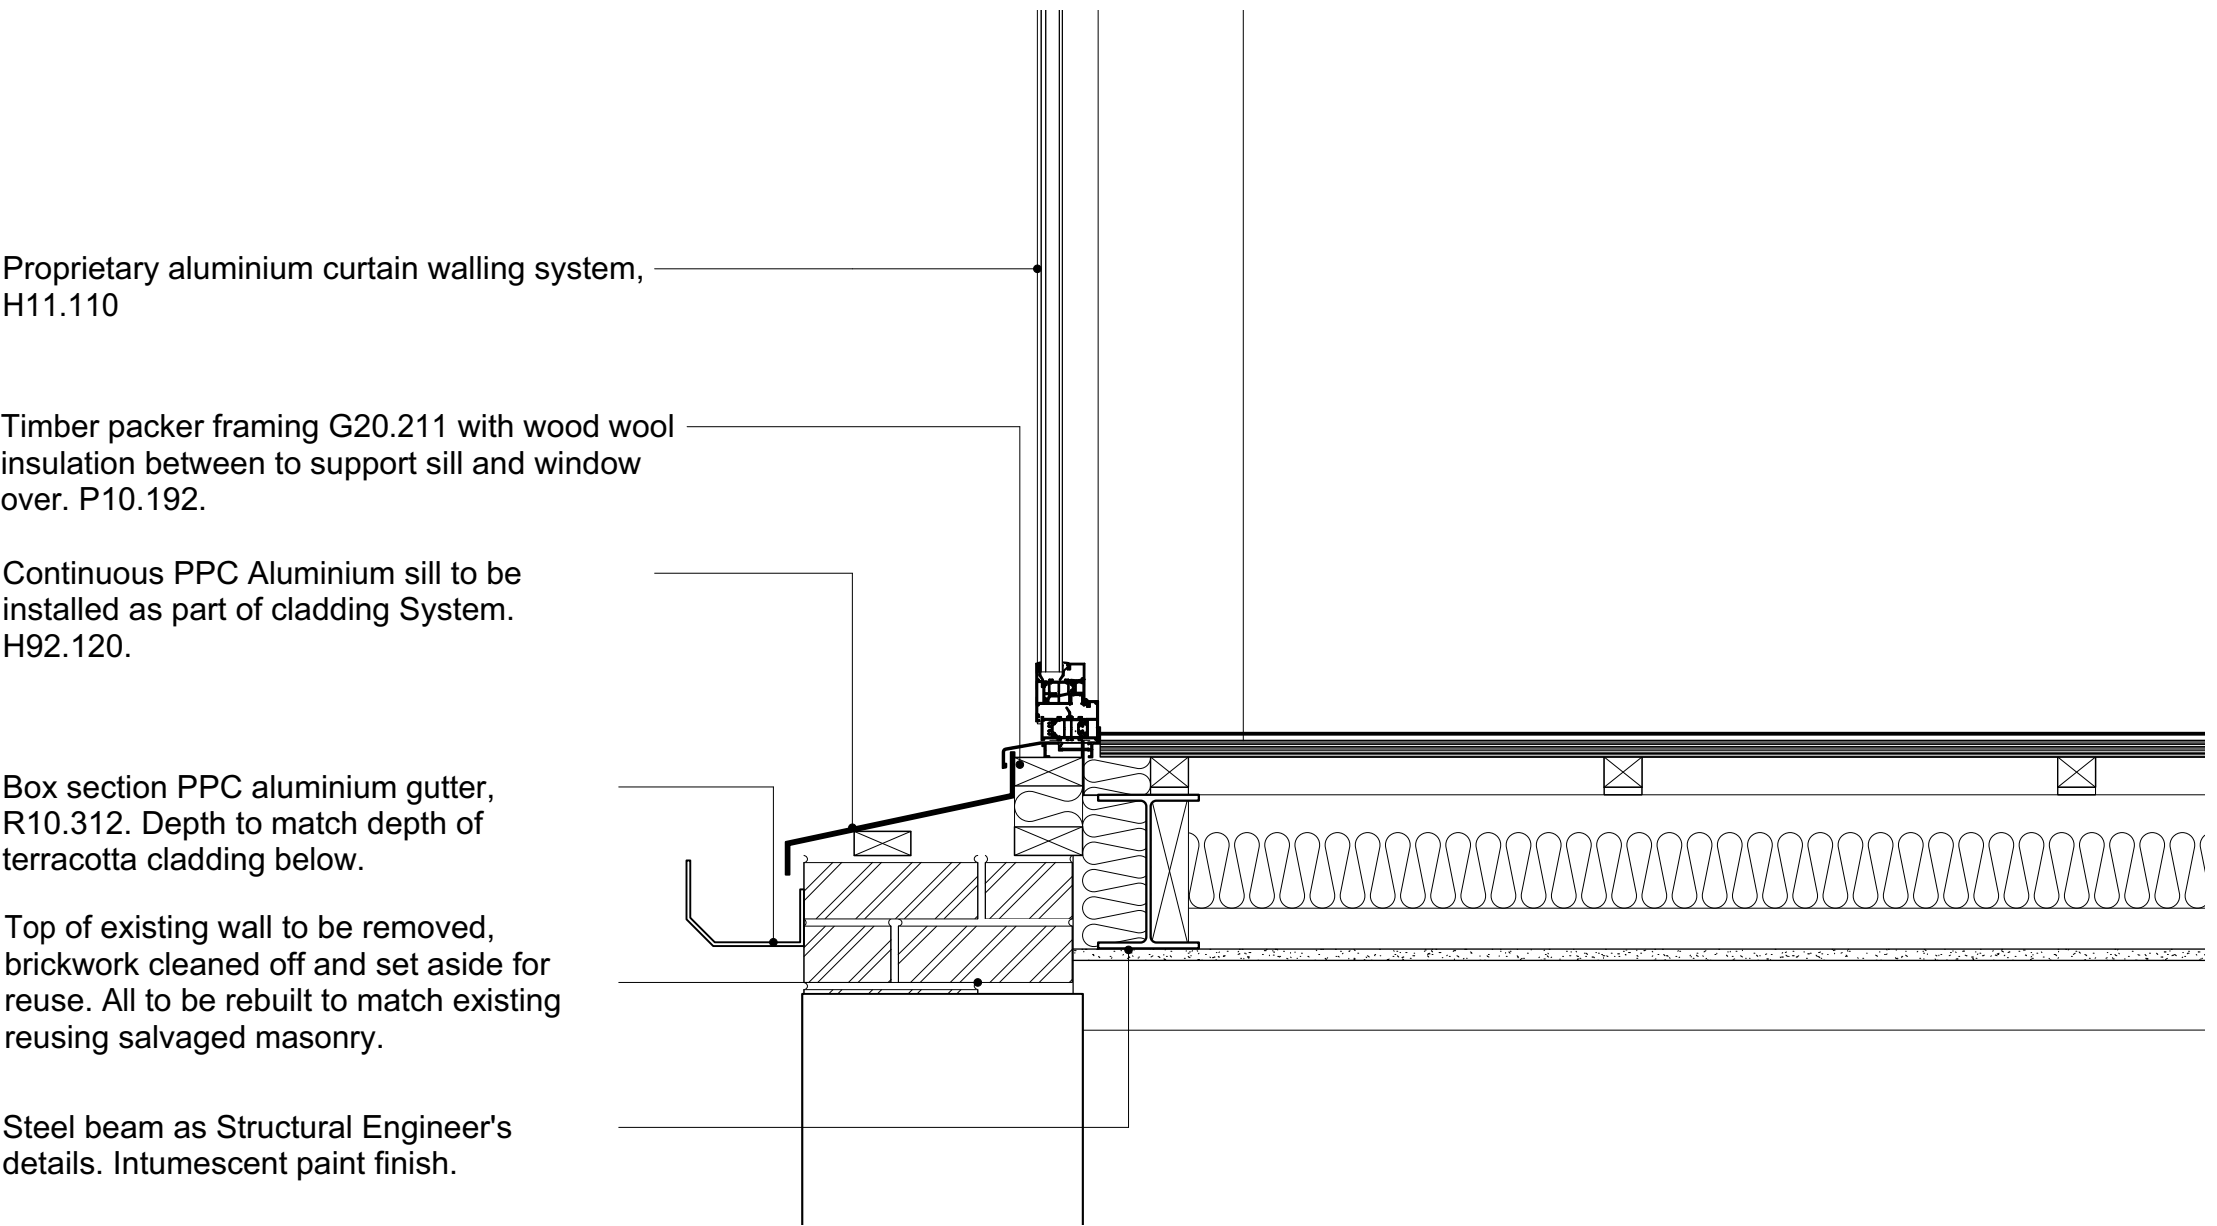

601 - Detail Section X2
SCALE 1:10 @ A1, 1: 20 @ A3

THROUGH GLAZING SYSTEM

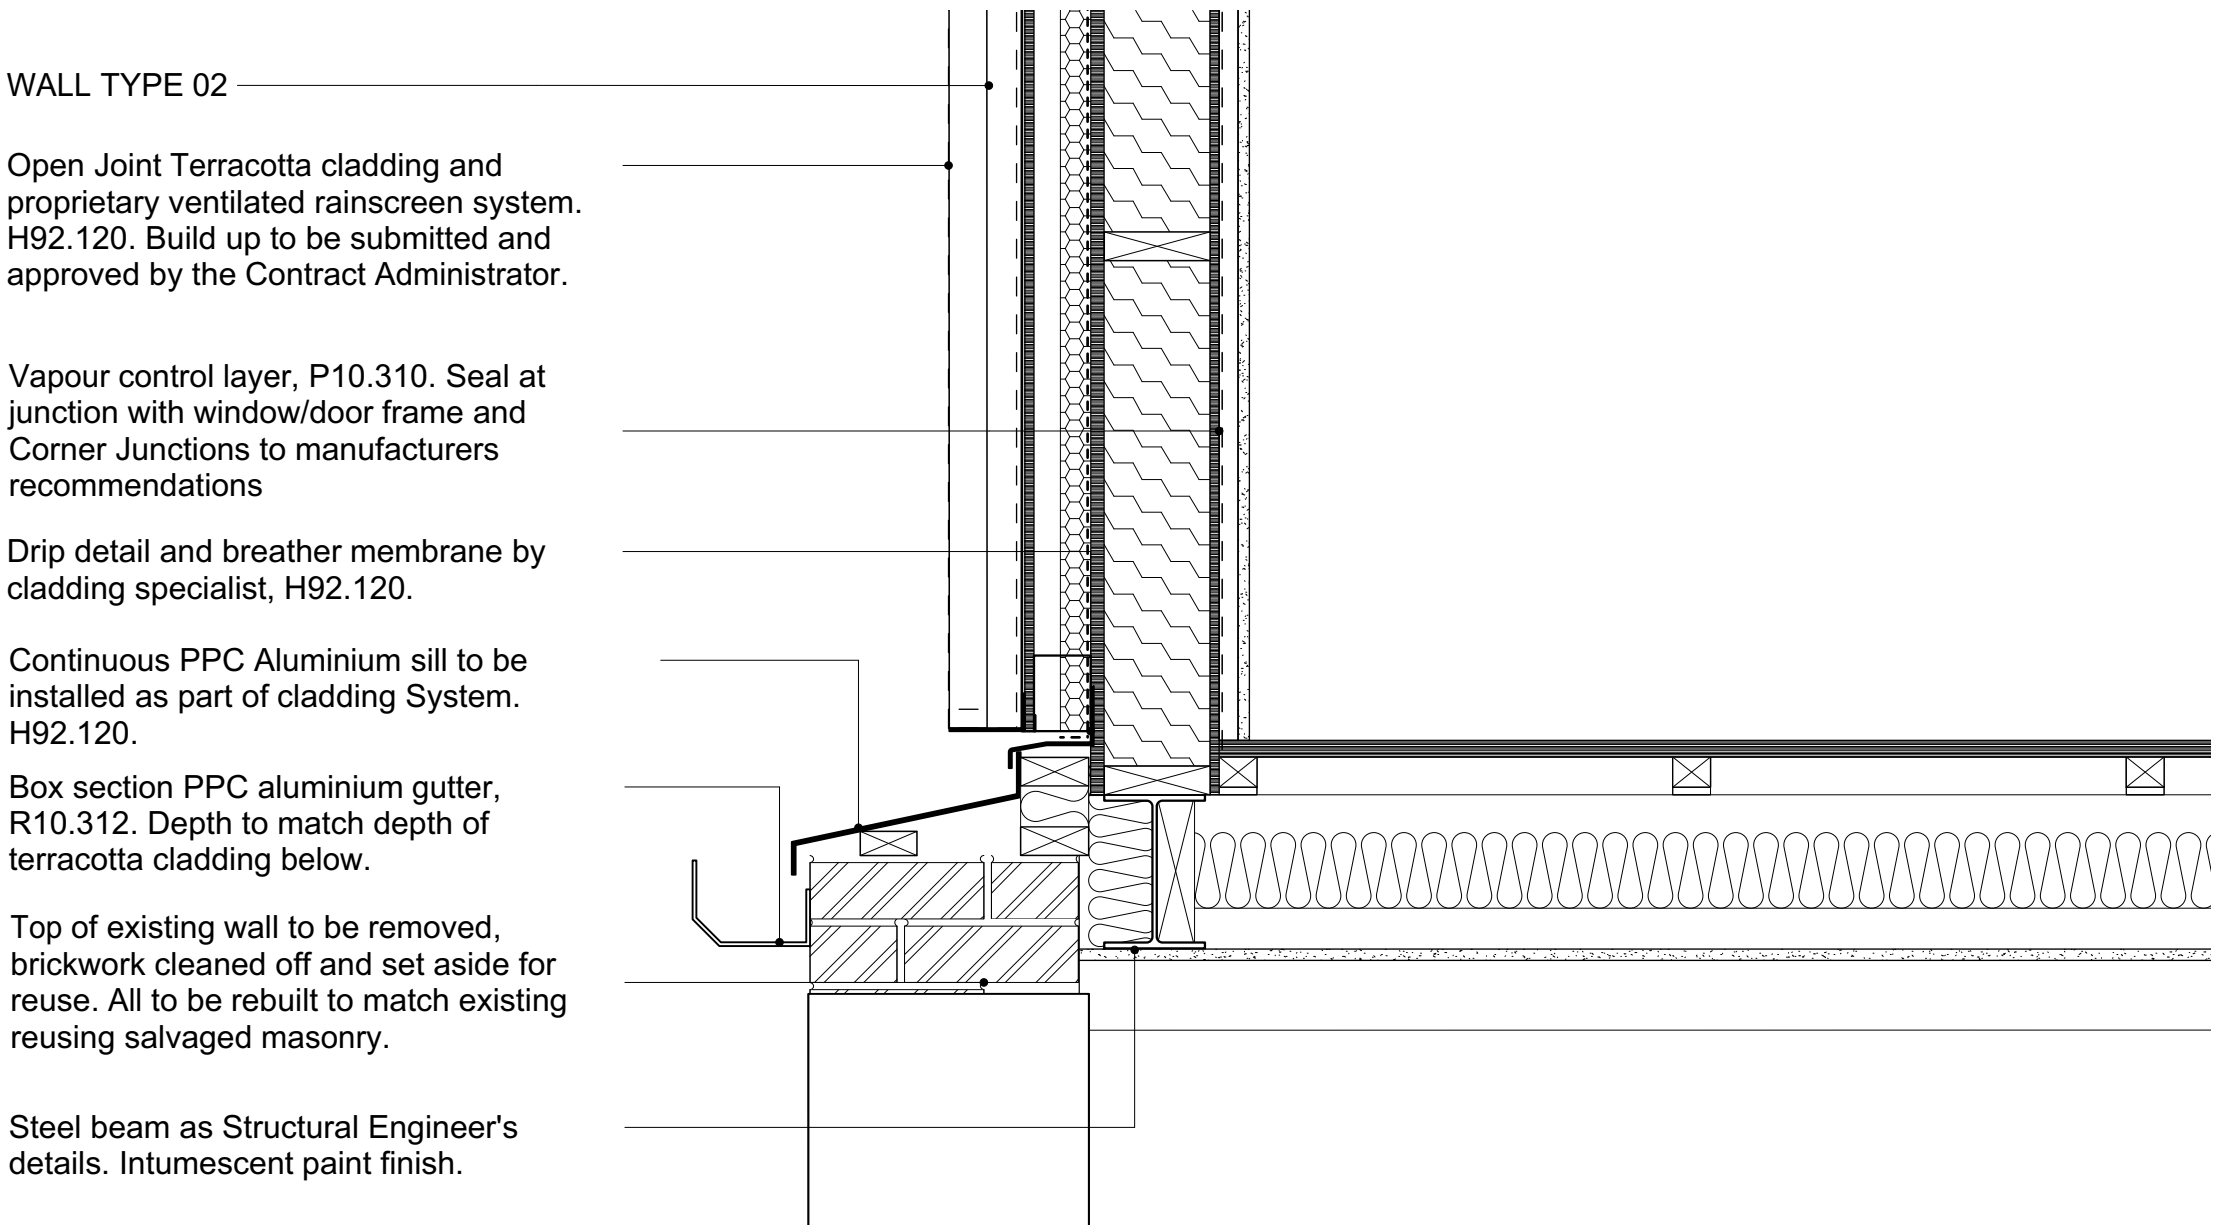

601- Detail Section B2
SCALE 1:10 @ A1, 1: 20 @ A3

THROUGH TERRACOTTA CLADDING

A	19/09/2016	Cladding panel material changed and detail altered accordingly. Rooflight added.	
NO.	DATE	REVISION	

CLIENT	 DAVIES SUTTON ARCHITECTS Penhevad Studios • Penhevad Street Grangefrown • Cardiff • CF11 7LU Tel: 029 2066 4455 • Fax: 029 2066 4411 E-mail: offices@davies-sutton.co.uk Web: www.davies-sutton.co.uk			
PROJECT				
PROJECT				
PROJECT				
DRAWING TITLE	Detail Sections Through Dormer 01			
DRAWN/CHECKED	SCALE	DATE	DRAWING NO.	REV.
DC, TR	1:10 @ A1, 1:20 @ A3	Aug. 2019	3510_GA_601	A

DO NOT SCALE FOR CONSTRUCTION PURPOSES • ALL DIMENSIONS TO BE CHECKED ON SITE • NOTIFY ARCHITECT OF ALL DISCREPANCIES • THIS DRAWING IS COPYRIGHT