

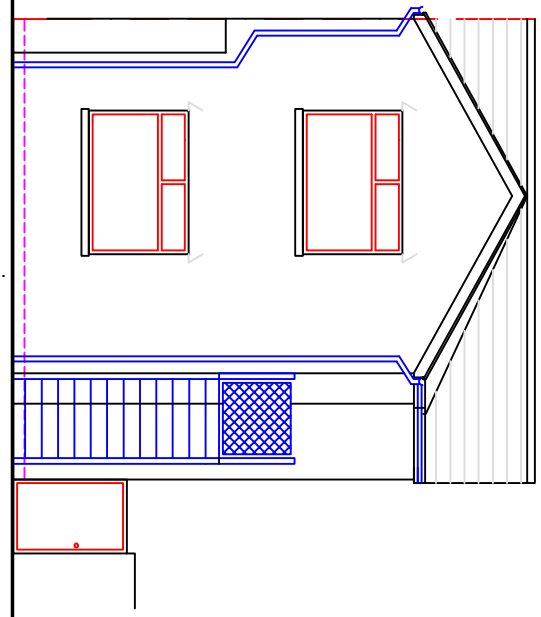
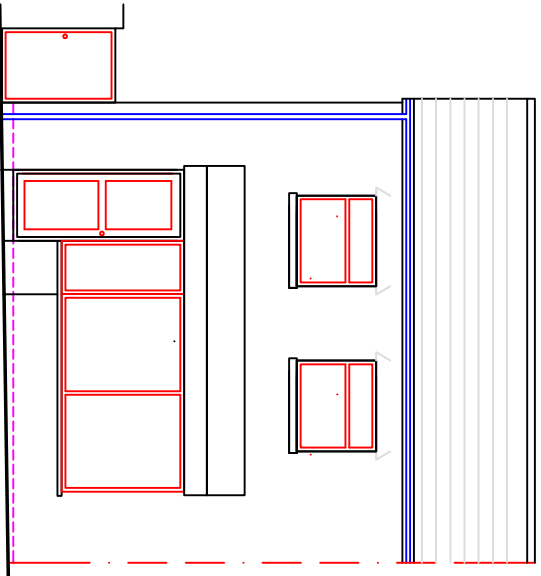
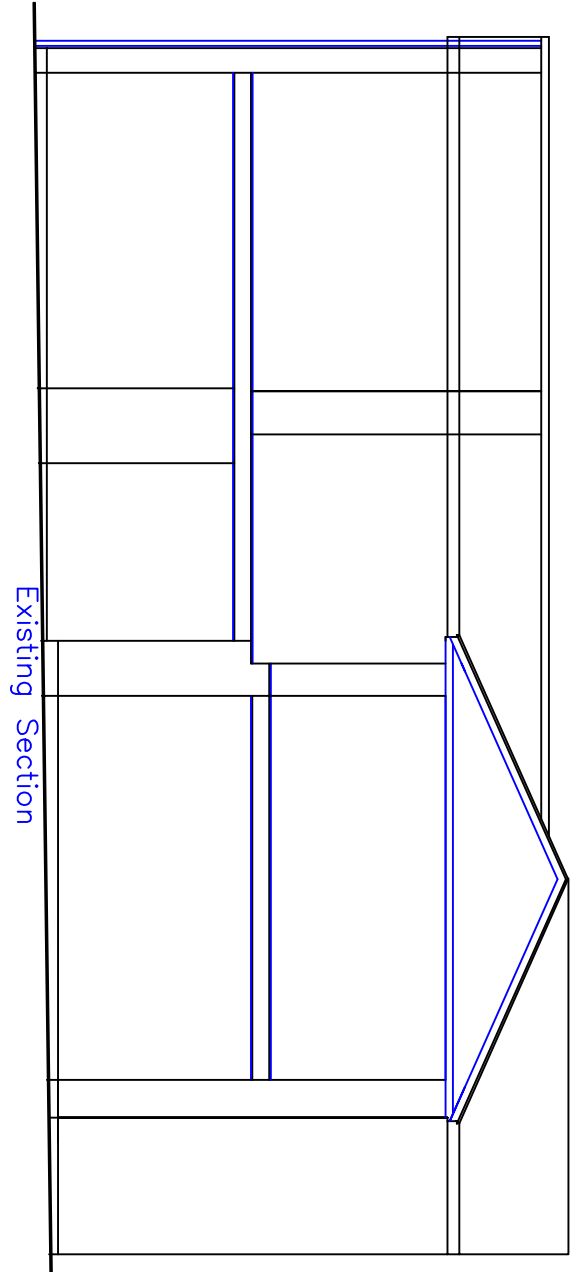
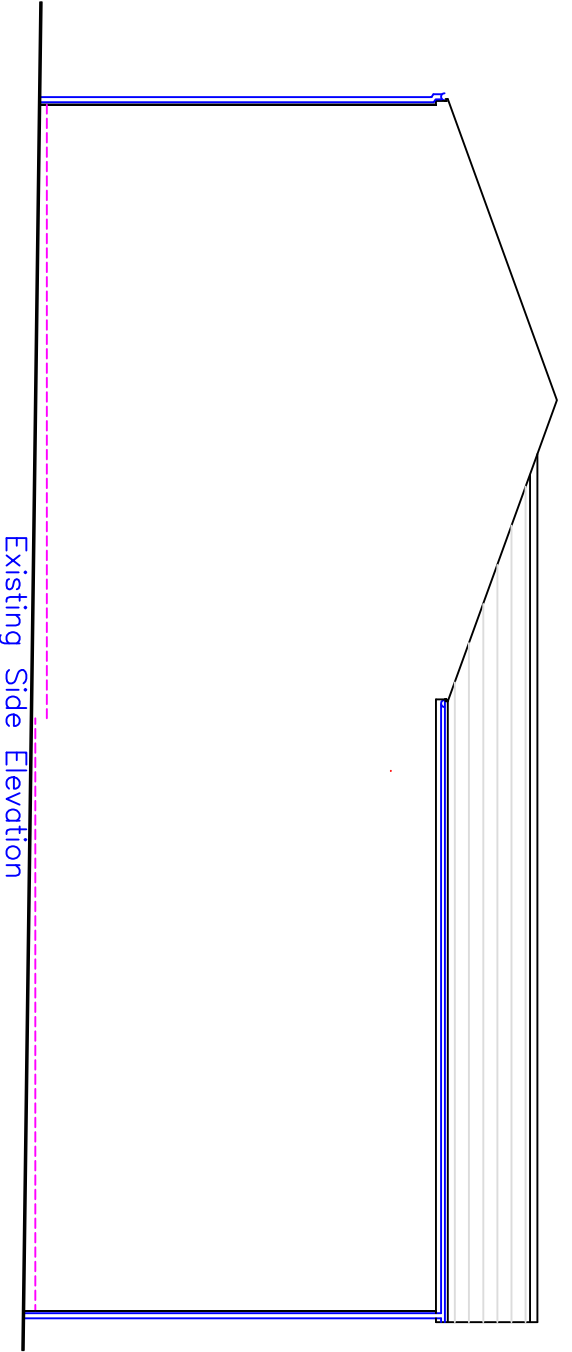
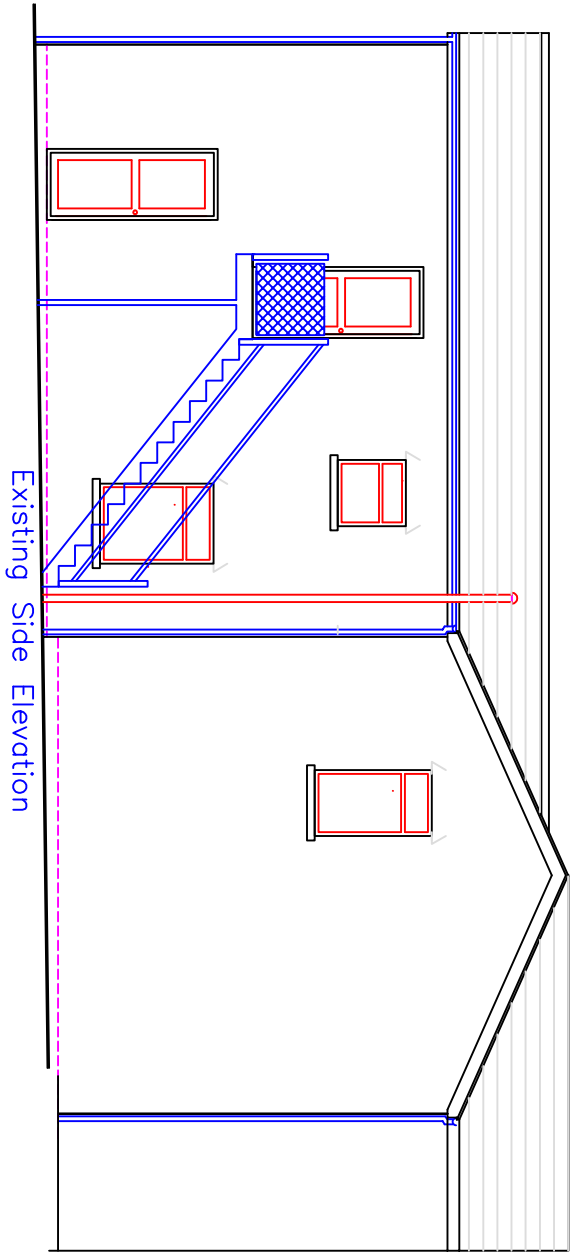


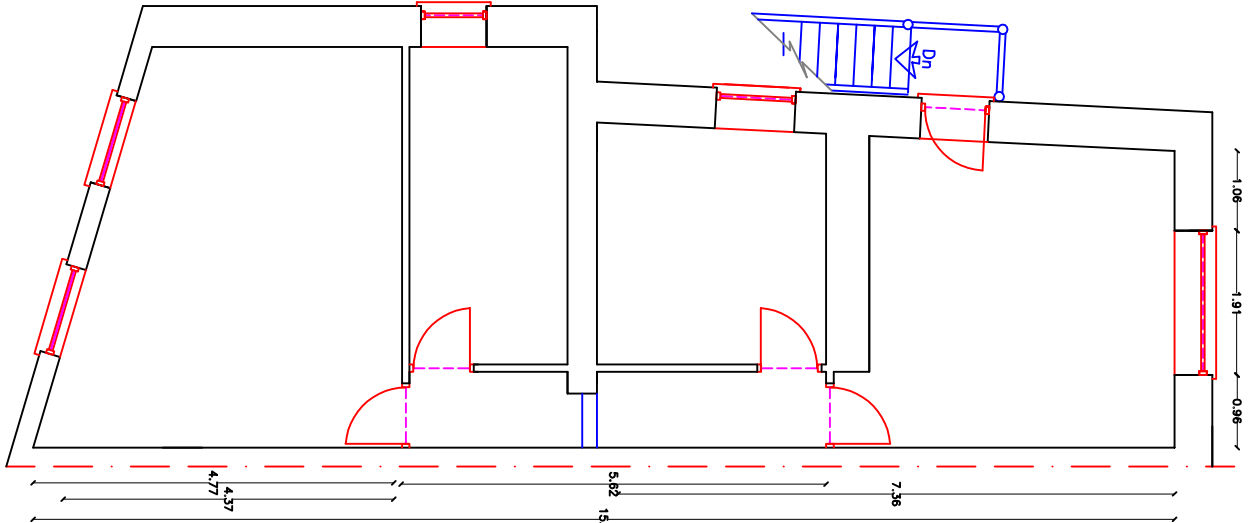



Existing Front Elevation

Existing Rear Elevation

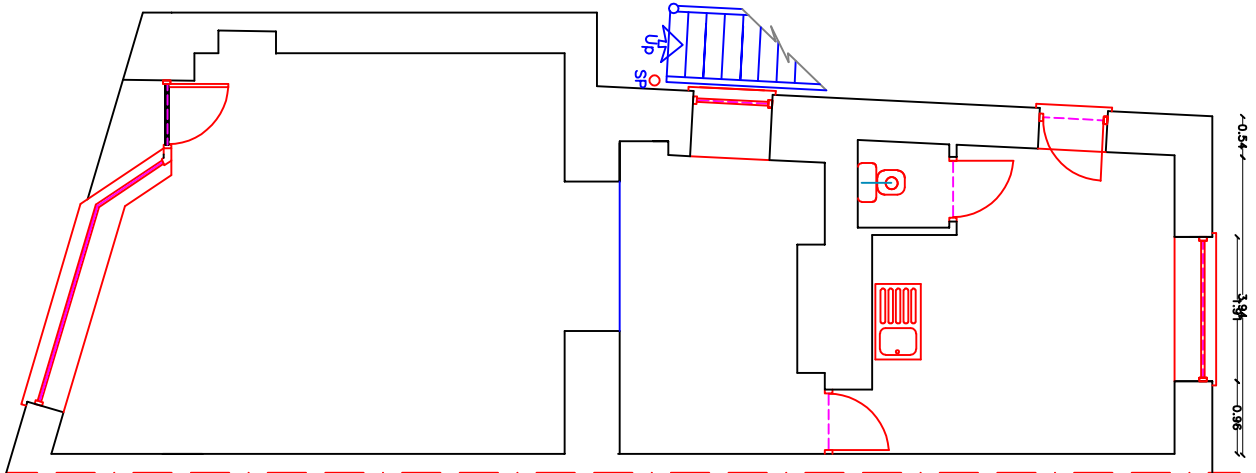


Existing Ground Floor Plan

Existing First Floor Plan

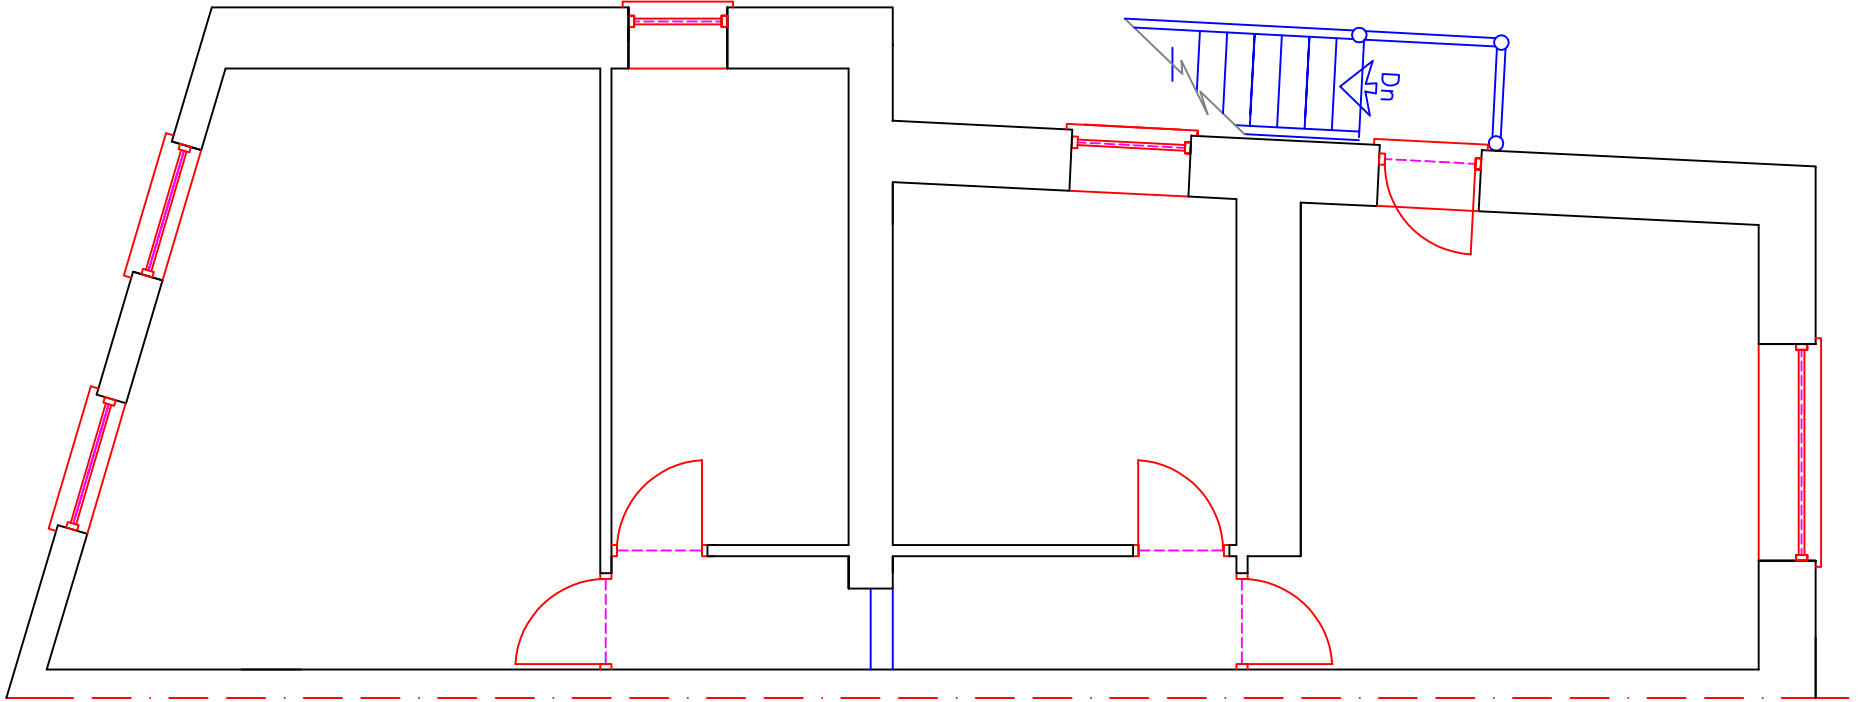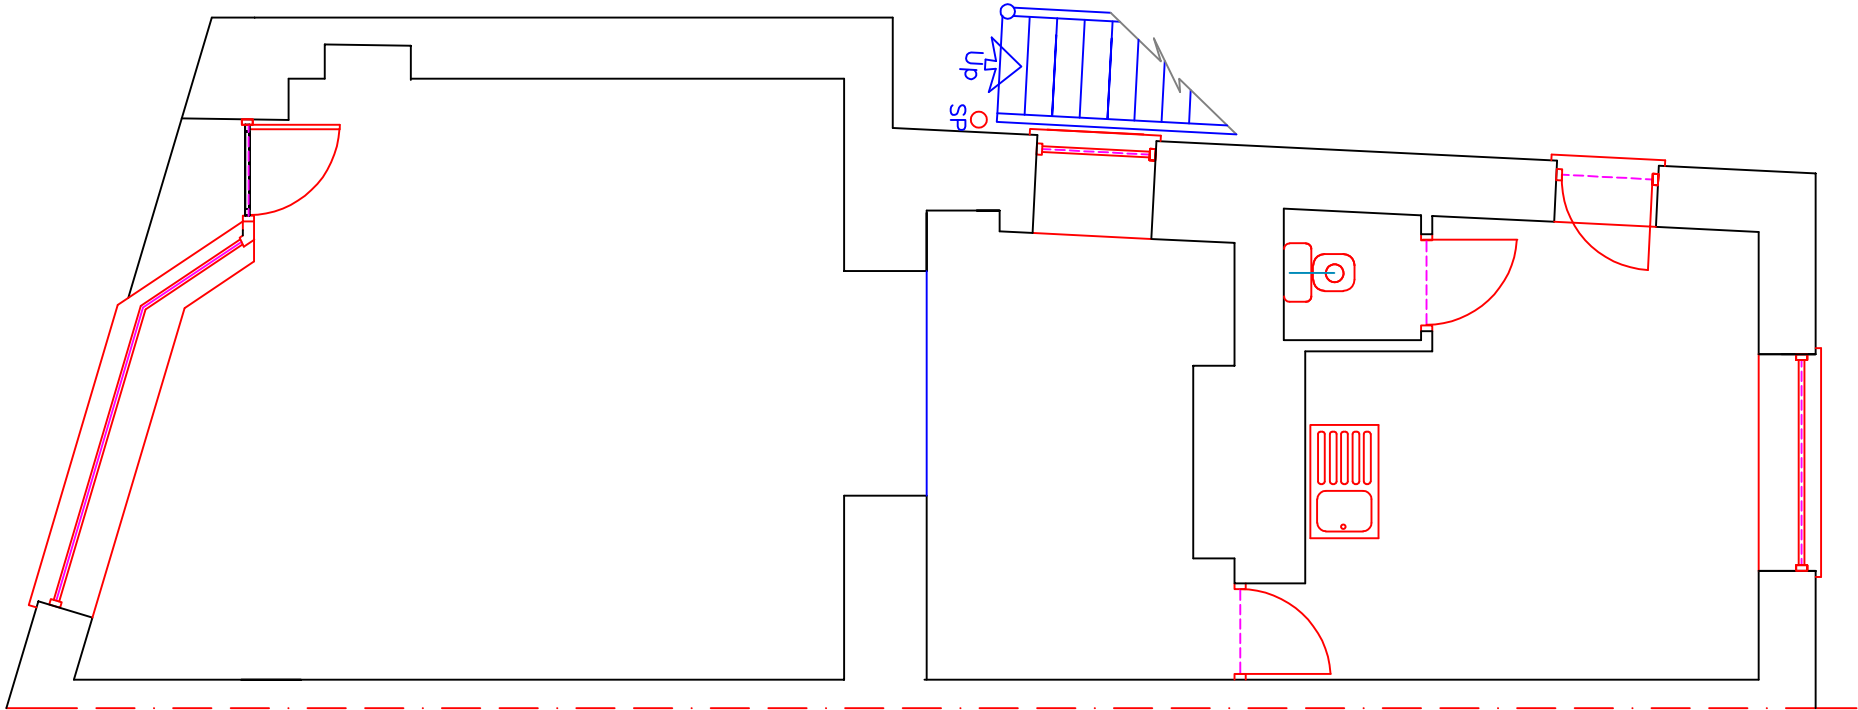

Existing Ground Floor Plan

Existing First Floor Plan

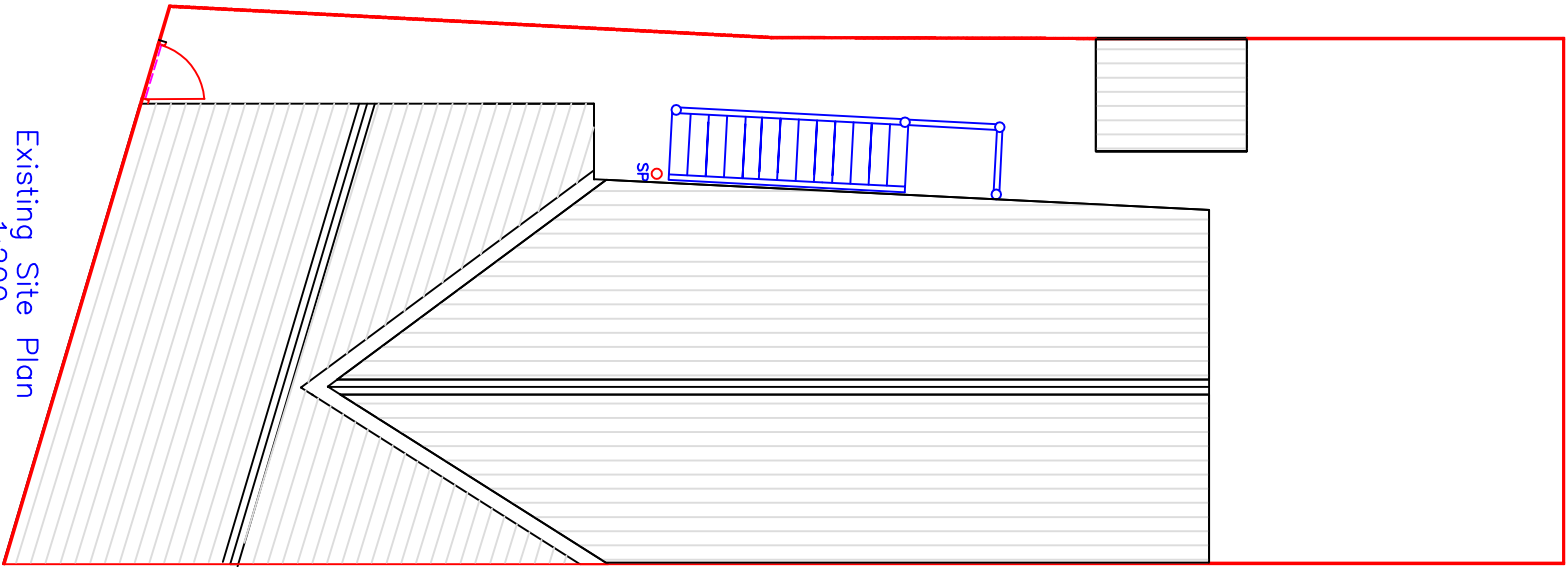

Existing Site Plan



Issued Only for Purpose Indicated			
Drawing Status: FOR PLANNING PURPOSES ONLY			
Address		32 Victoria Street Dowlaïs Merthyr Tydfil CF48 3RN	
Project		Proposed Change of Use from Commercial to Two Self-Contained Flats	
Title		Date 03.06.2020	
Existing & Plans, Elevations & Sections		Scale	
		1:75, 1:100 1:200	
		Paper Drwg No A2 VICTORIA 32 01	