

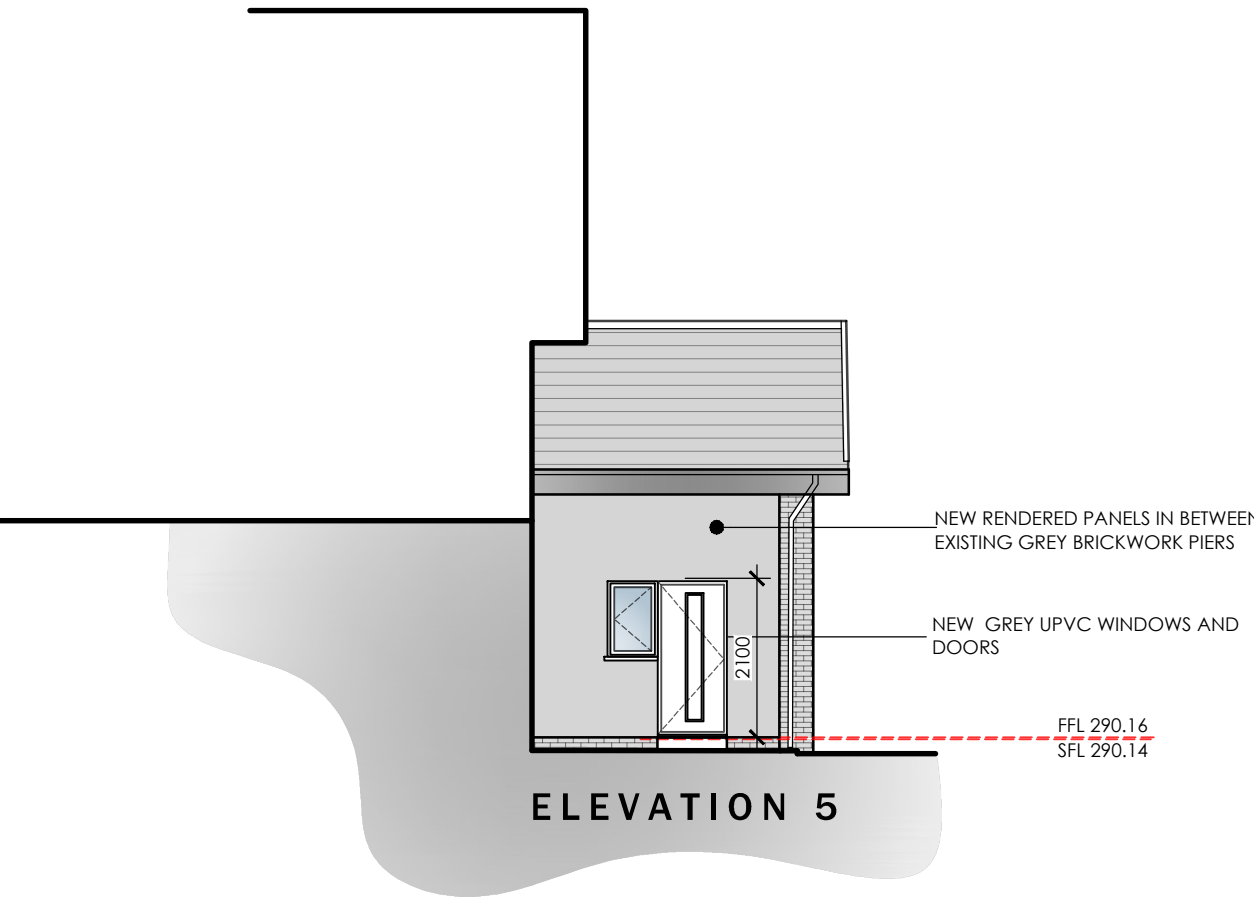
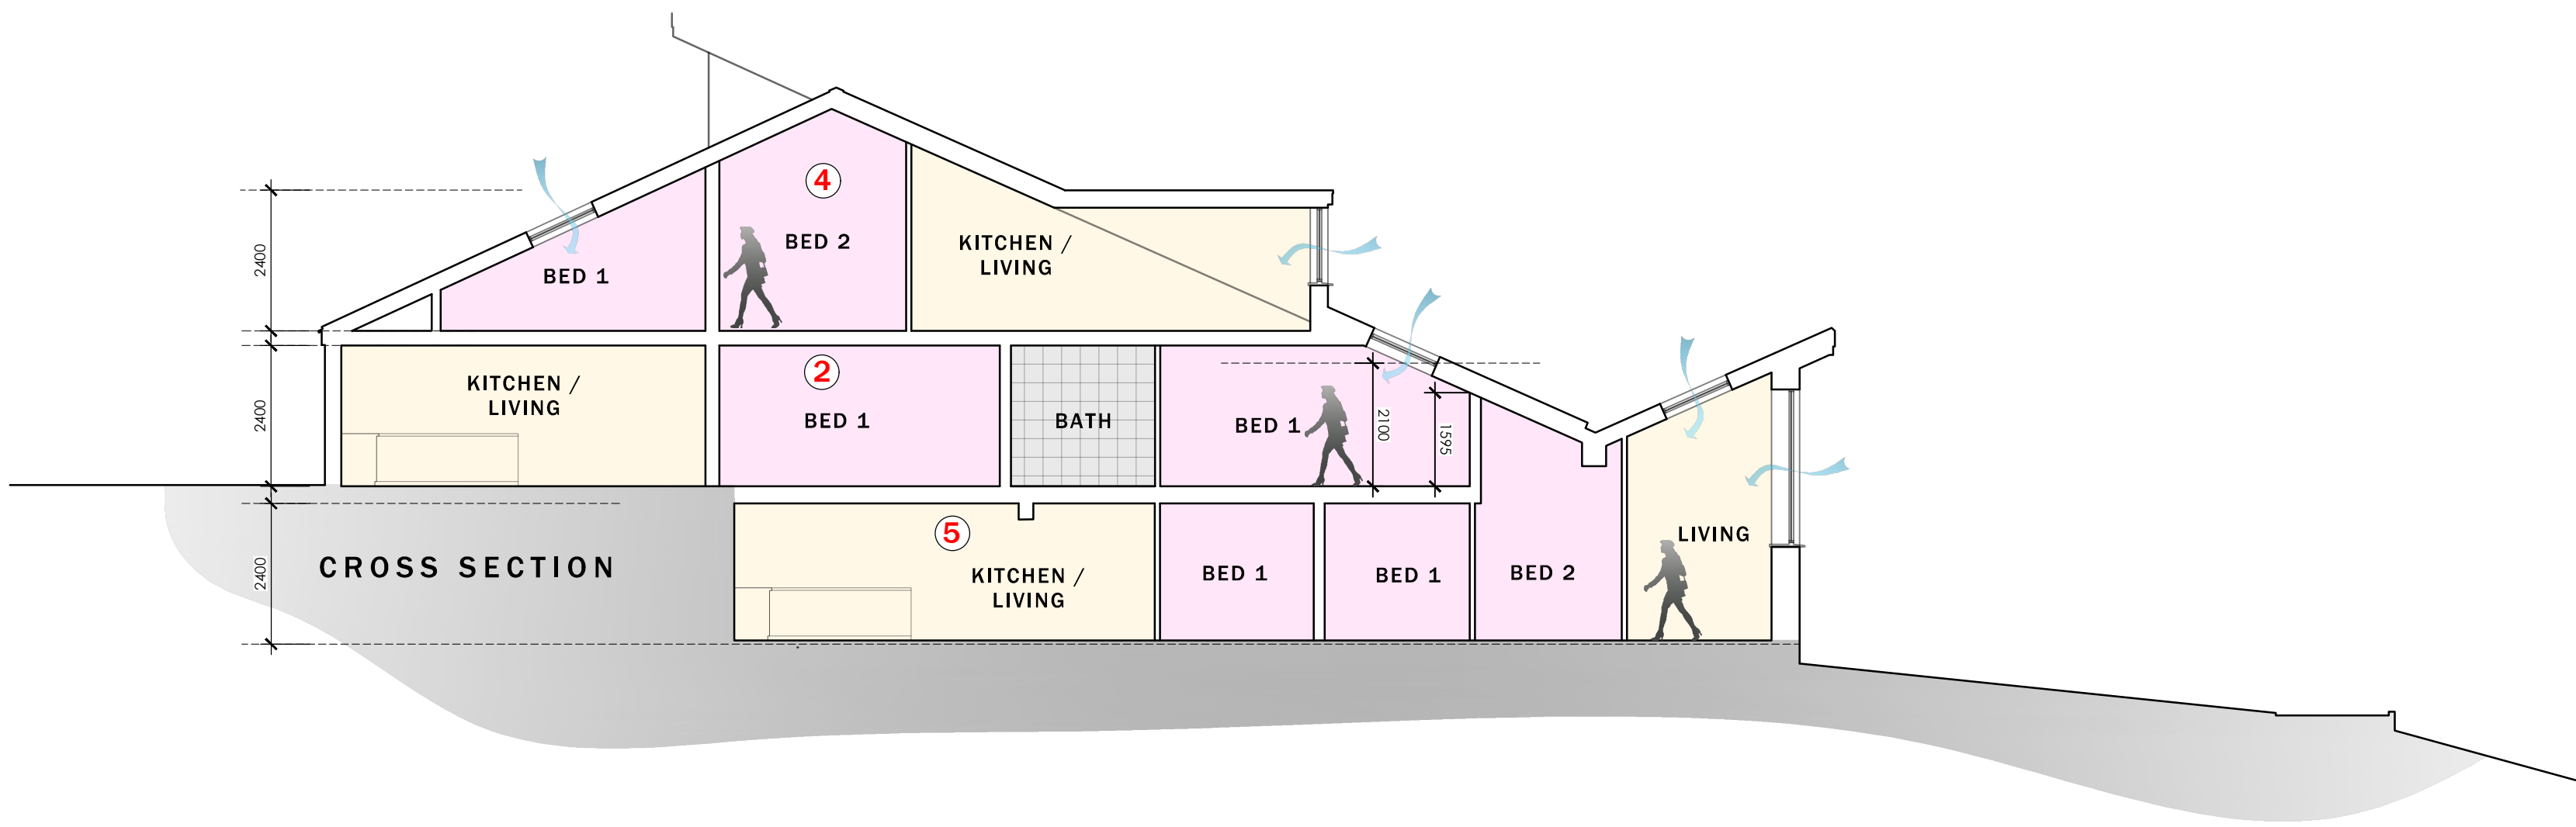
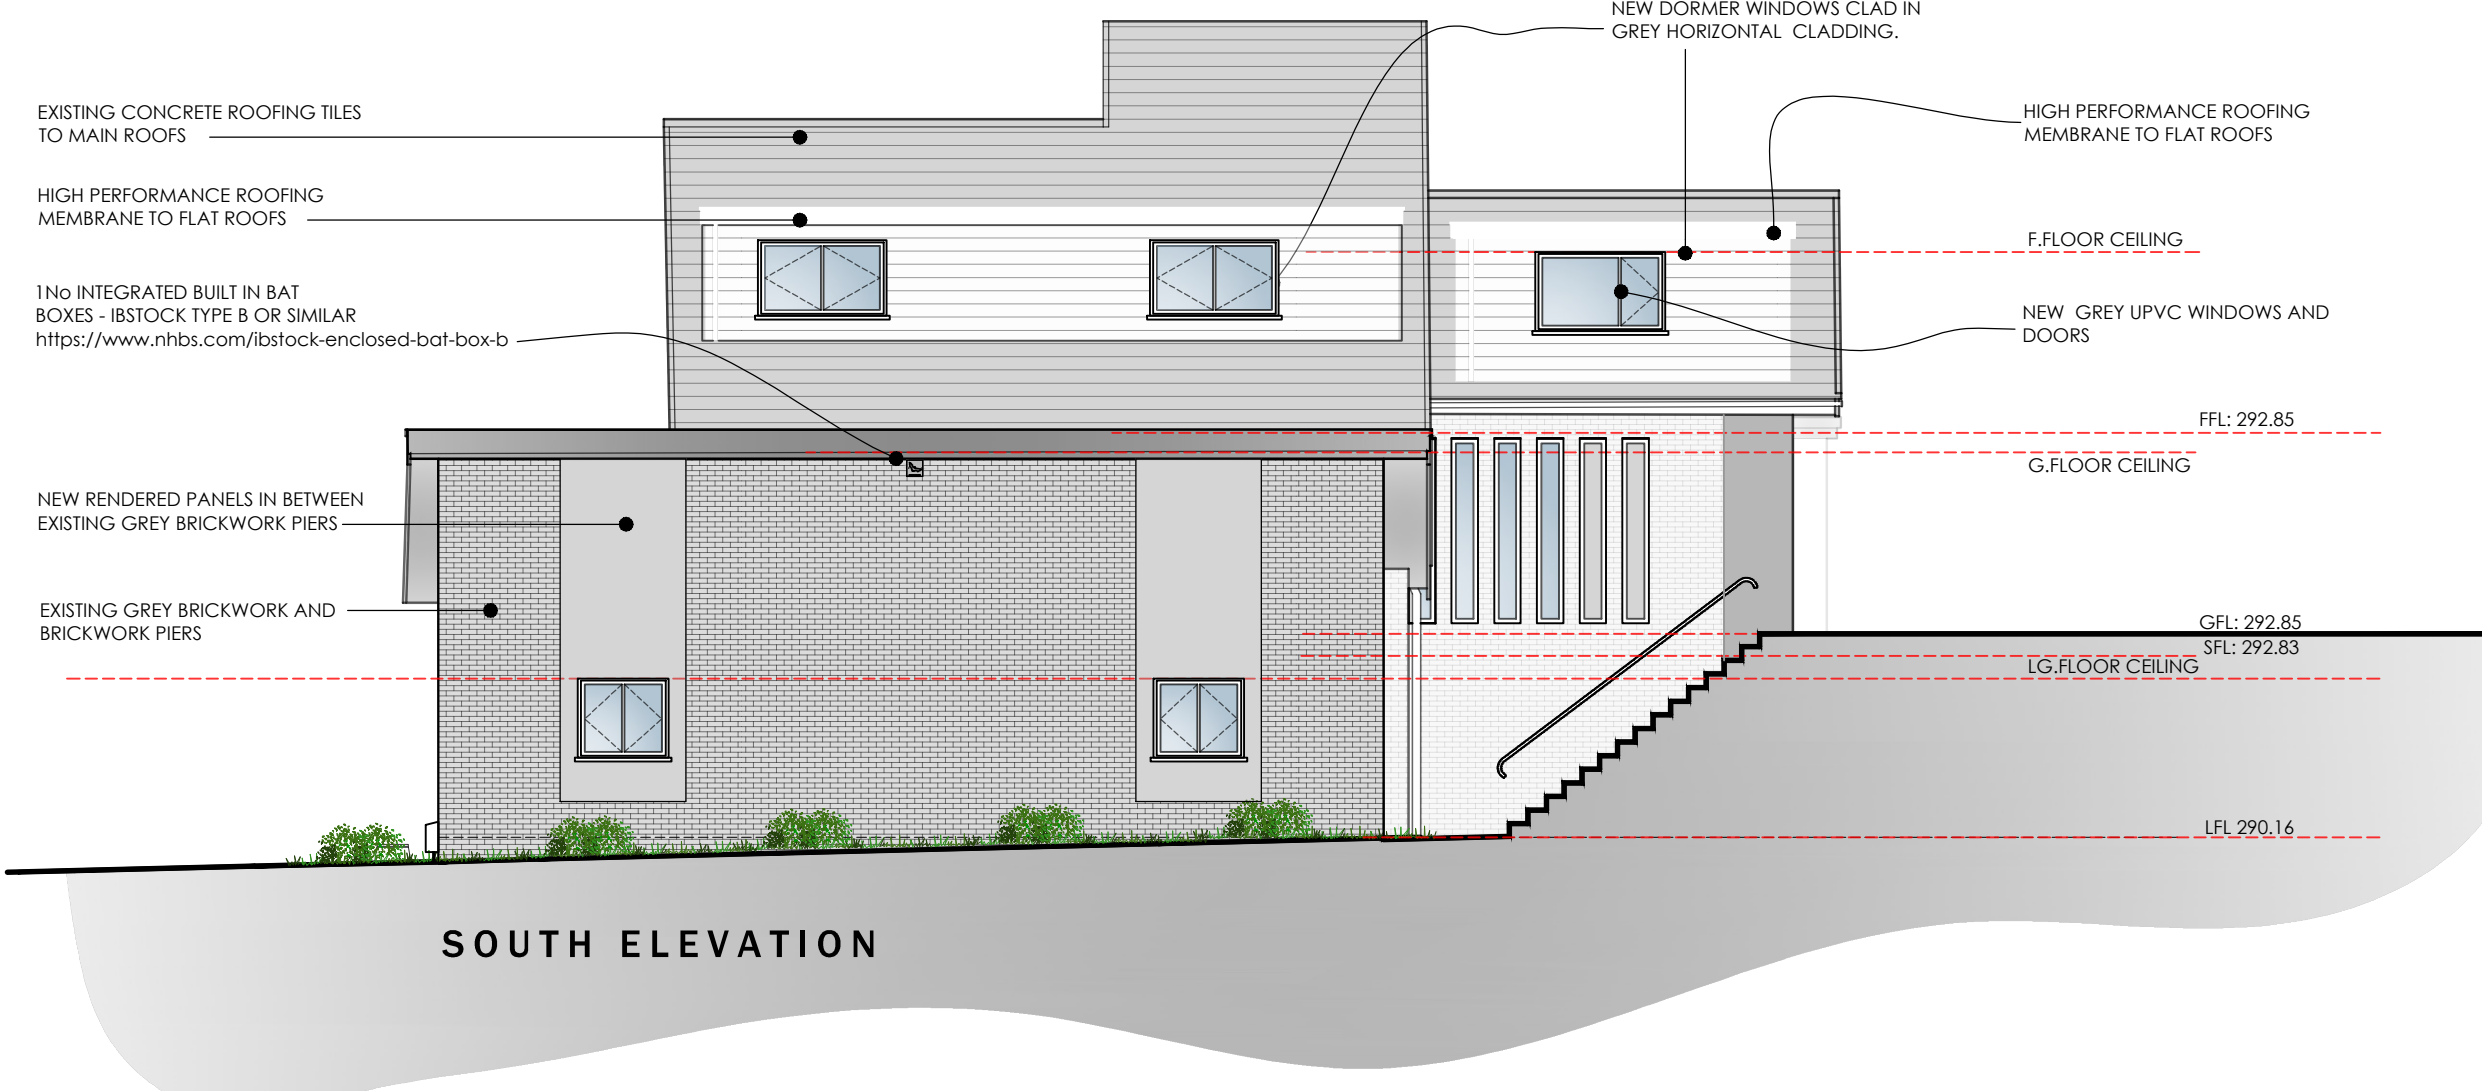
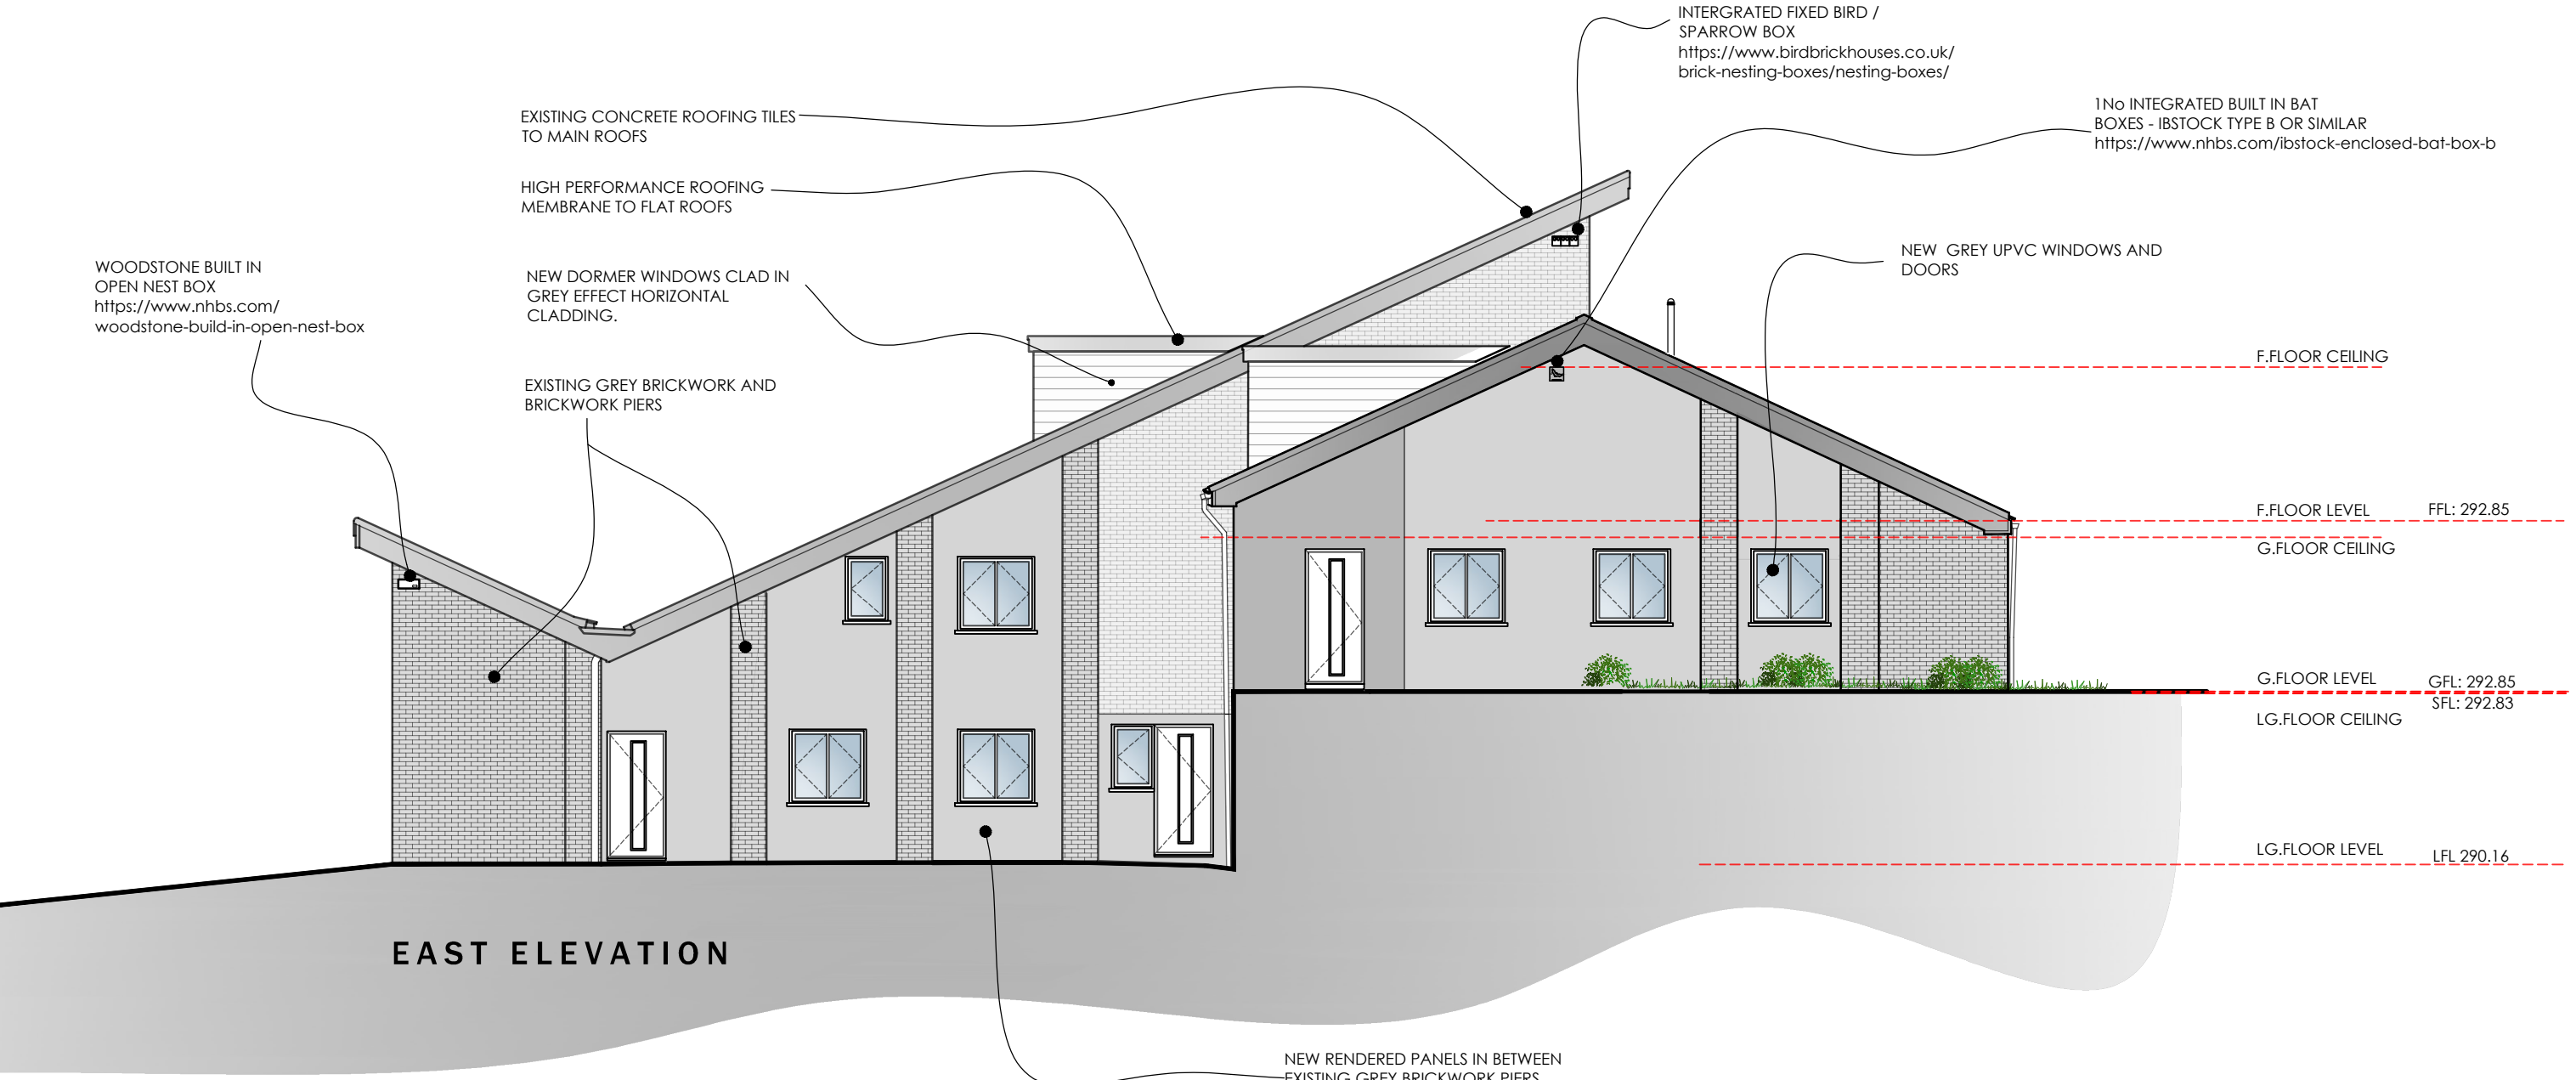
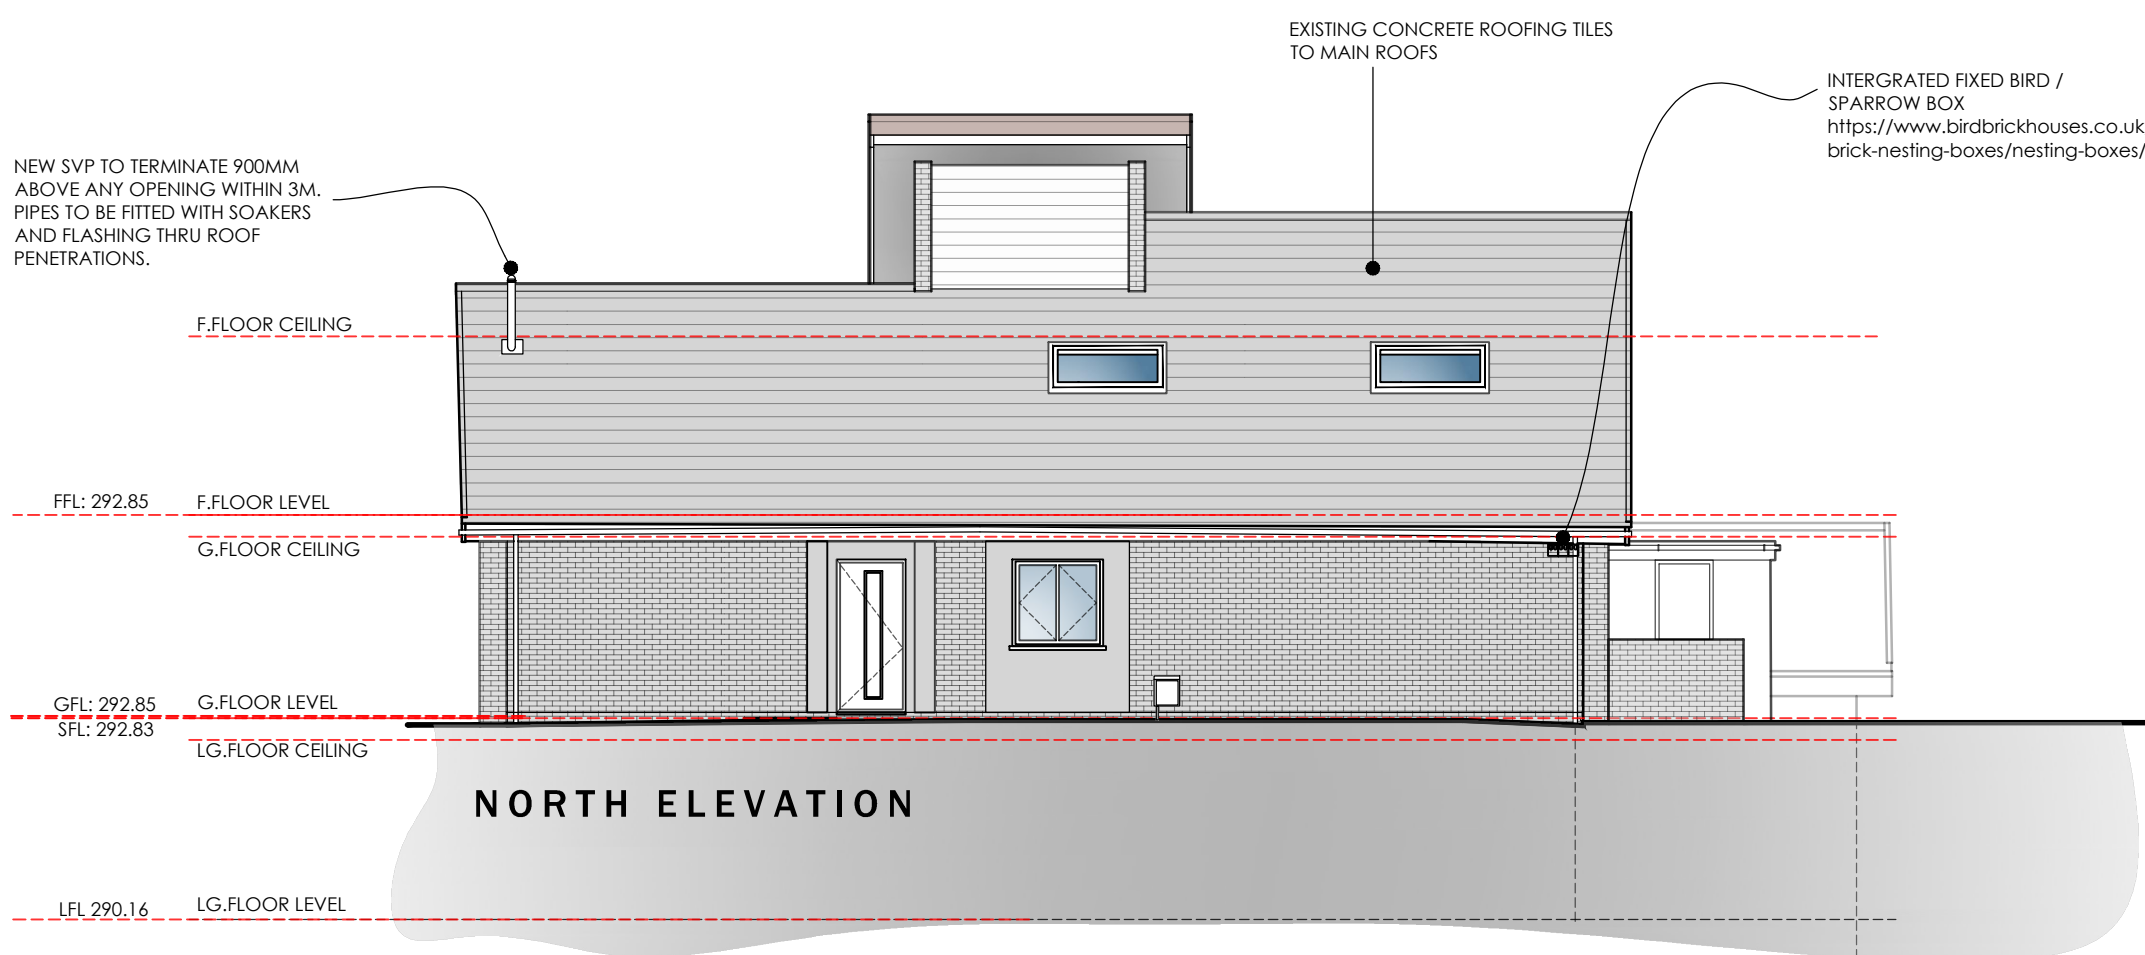


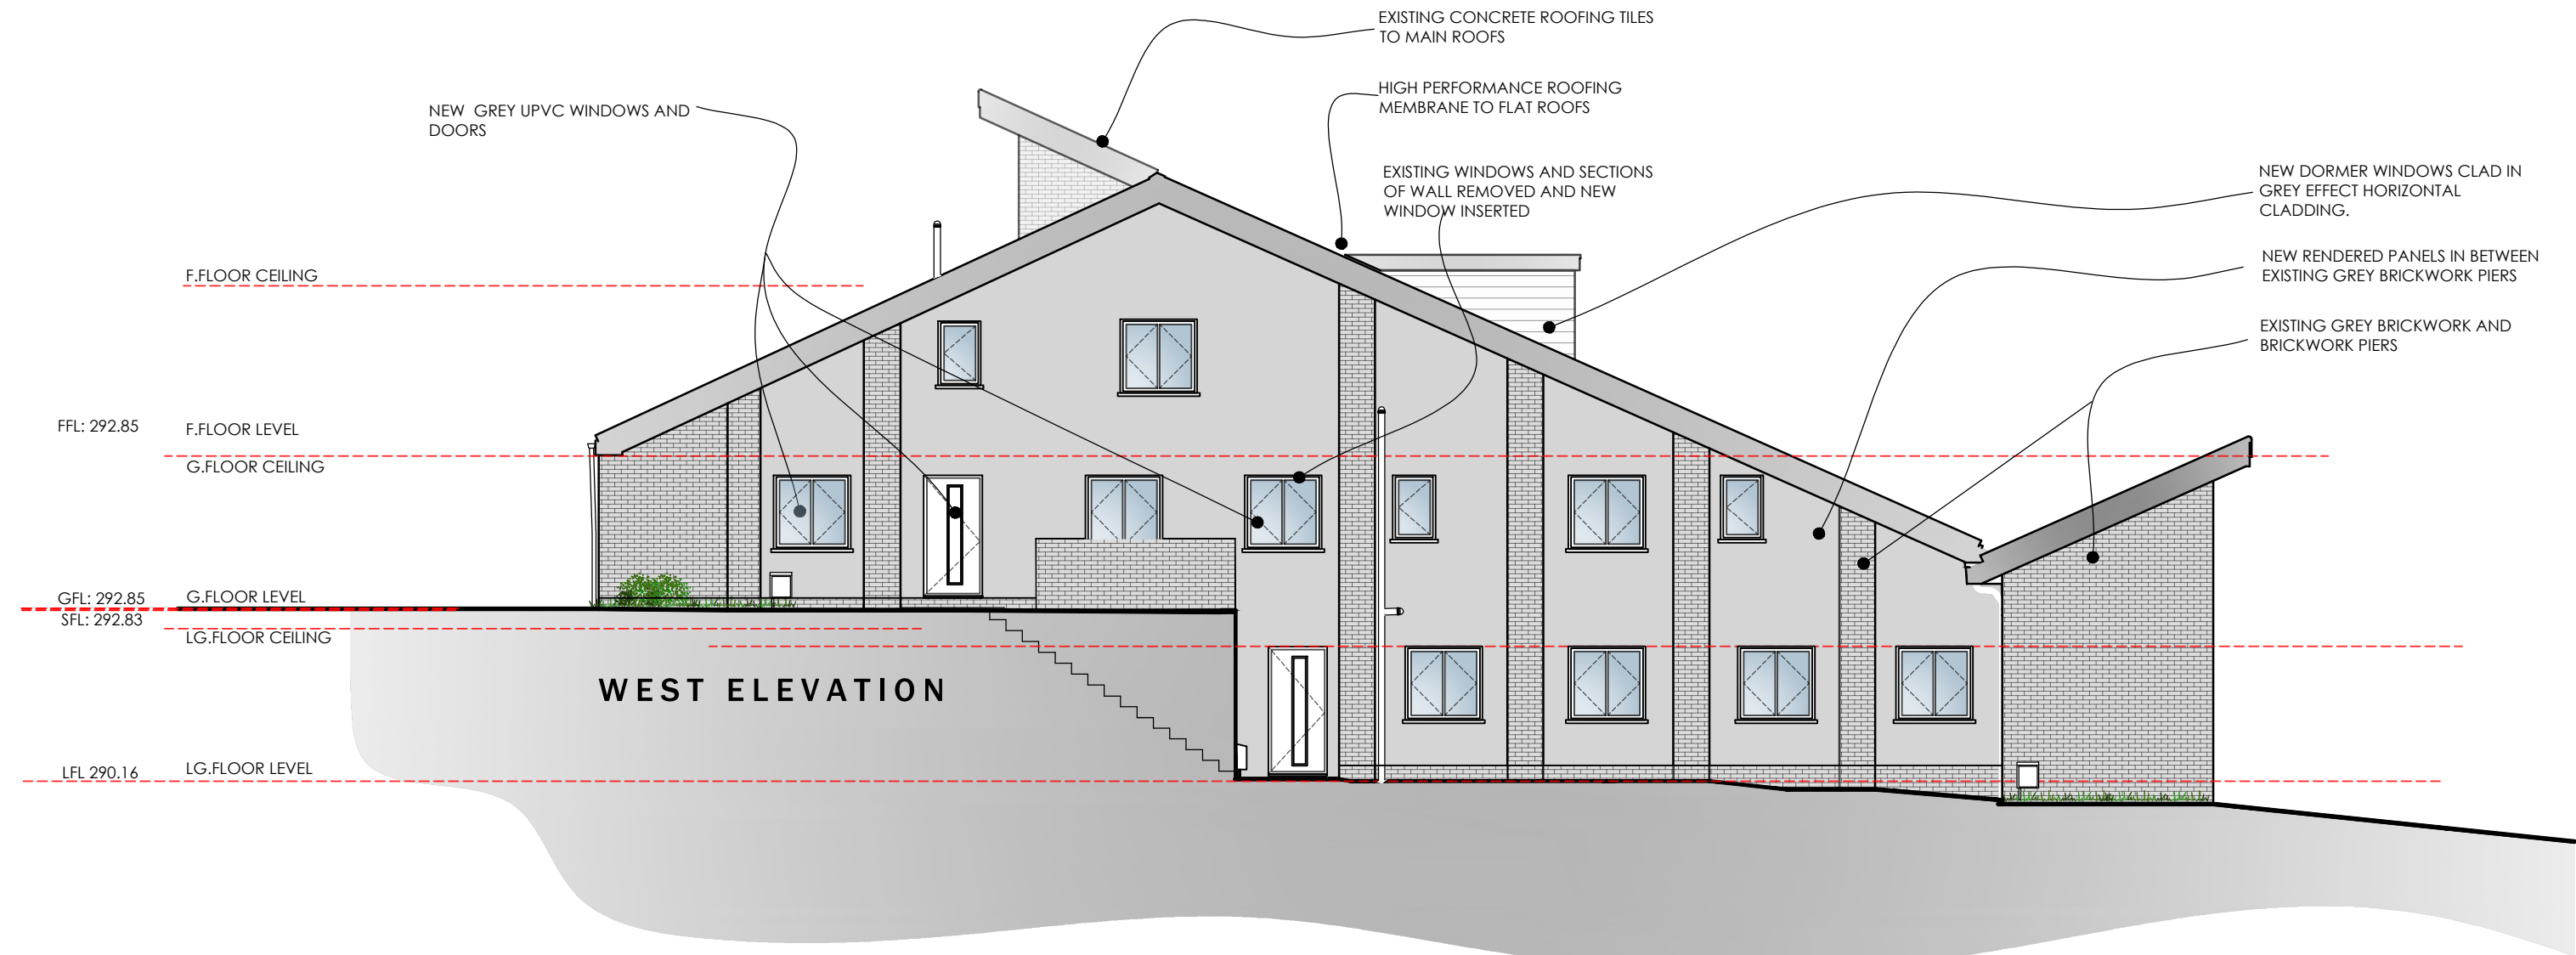

PROPOSED ELEVATIONS

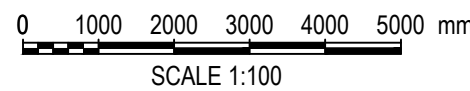

Do not scale from this drawing. The users of this drawing shall check all dimensions & report all errors and omissions to Letrucedesign.

REV J OCT 24 ROOFING FINISHES UPDATED AND ECOLOGY DETAILS RE-ADDED.

REV G OCT 22 FURTHER CHANGES TO BIRD AND BAT BOX LOCATIONS
REV H JUNE 24 DRAWING UPDATED TO SUIT AS BUILT SITUATION
REV J JULY 24 PLANS FURTHER REVISED TO SUIT AS BUILT

REV D JUNE 22 ADDITIONAL BIRD BOXES ADDED AS PER BAT REPORT
REV E JULY 22 BIRD BOXES RELOCATED WALL LIGHTS ADDED
REV F SEPT 22 WALL LIGHTS REMOVED.

Revisions
REV A NOV 21 REVISIONS TO SUIT CLIENT COMMENTS
REV B APR 22 REVISIONS TO SUIT PRE-PLANNING APPLICATION COMMENTS
REV C APR 22 ELEVATION TITLE UPDATED TO INCLUDE COMPASS ANNOTATION

Client	Drawing No	Scale	Revision
Mr A Thomas	LT2116.04.02	1:100 @A1	J
Job Title	Drawing Title	Date	Checked
Wesley Chapel, Dowlais	Proposed Elevations	Oct 21	KWL

LeTruccodesign

ARCHITECTURE

Drawing Purpose

FEASIBILITY

Suite 7, 35 Stow Park Circle

Newport, NP20 4HF

Tel: 07710390800 / 07710390801

info@letruccodesign.co.uk

www.letruccodesign.co.uk