


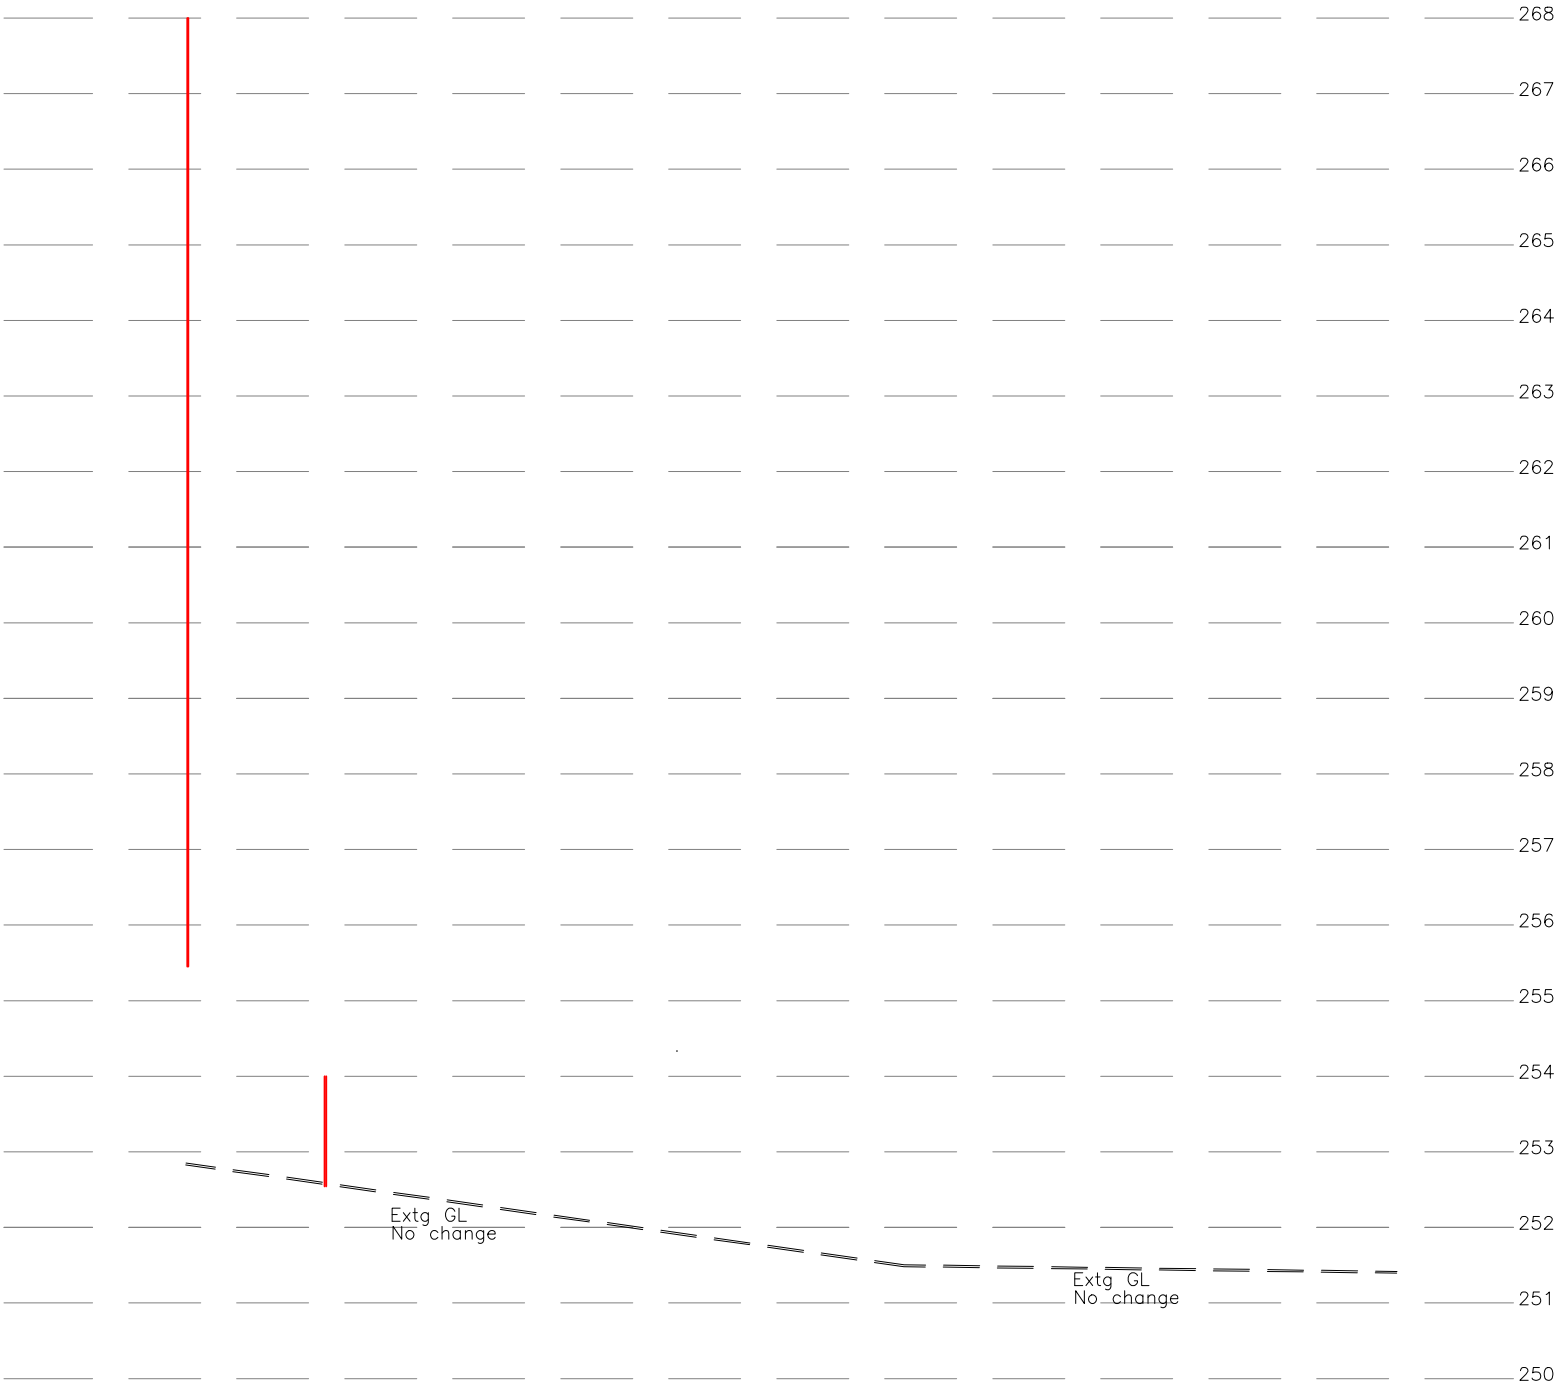

Proposed Site Section
I-I 1:100



Proposed Site Section
J-J 1:100

All dimensions, datums and sewer runs
to be checked on site by contractor.

Roof:	Slate Substitute in Grey EPDM Rubber flat roof
Fascia/RWG's:	Grey uPVC
Windows/Doors:	Grey Alum/uPVC Natural Stone Sills
External walls:	Face Brick Grey Garrigue Z Clad in Grey
Hard Surfaces:	Tarmac



Utopia Design
Architectural Services

Building Planning Application Support
Paul Thomas: BSc (Hons)
Tel: 01685 559230. Mob: 07908 725065

Issued Only for Purpose Indicated

Drawing Status: FOR PLANNING PURPOSES ONLY

Address

2, Carn Gwilym Goch
Cefn Coed
Merthyr Tydfil
CF48 2HG

253
Project

Proposed New 4
Bedroom Dwelling

Drawn by	Date	Paper
PT	Nov 22	A2
Title		Scale
Proposed Site Sections		1:100, Drwg No CARN 02C