
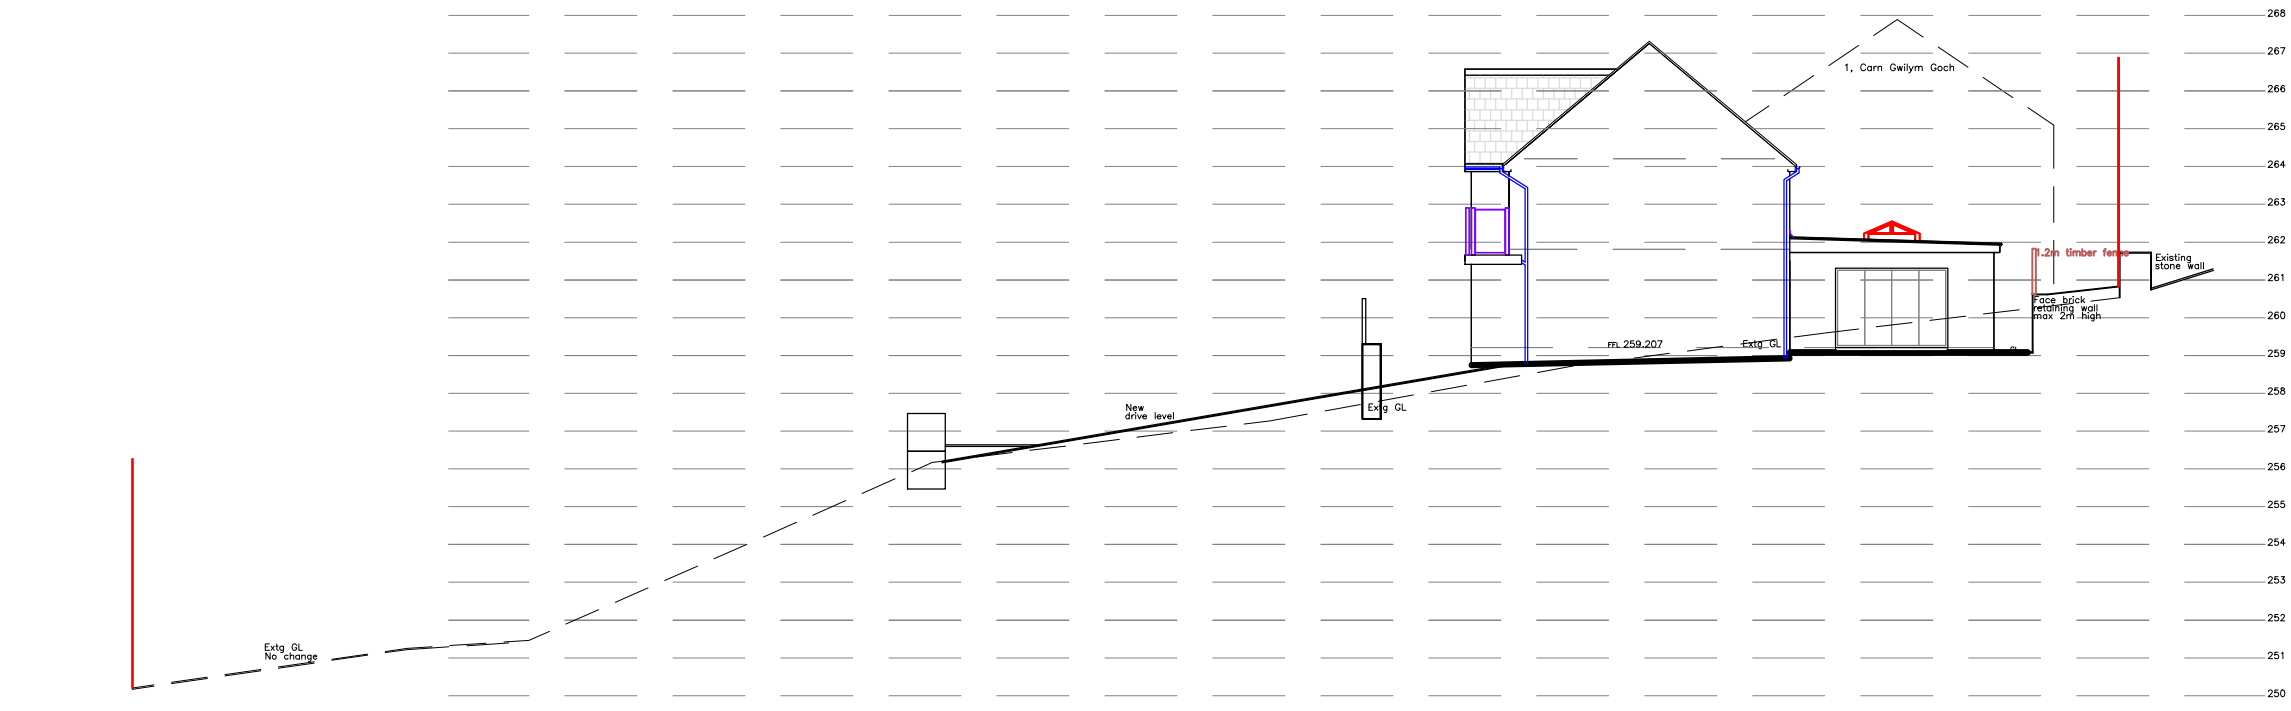
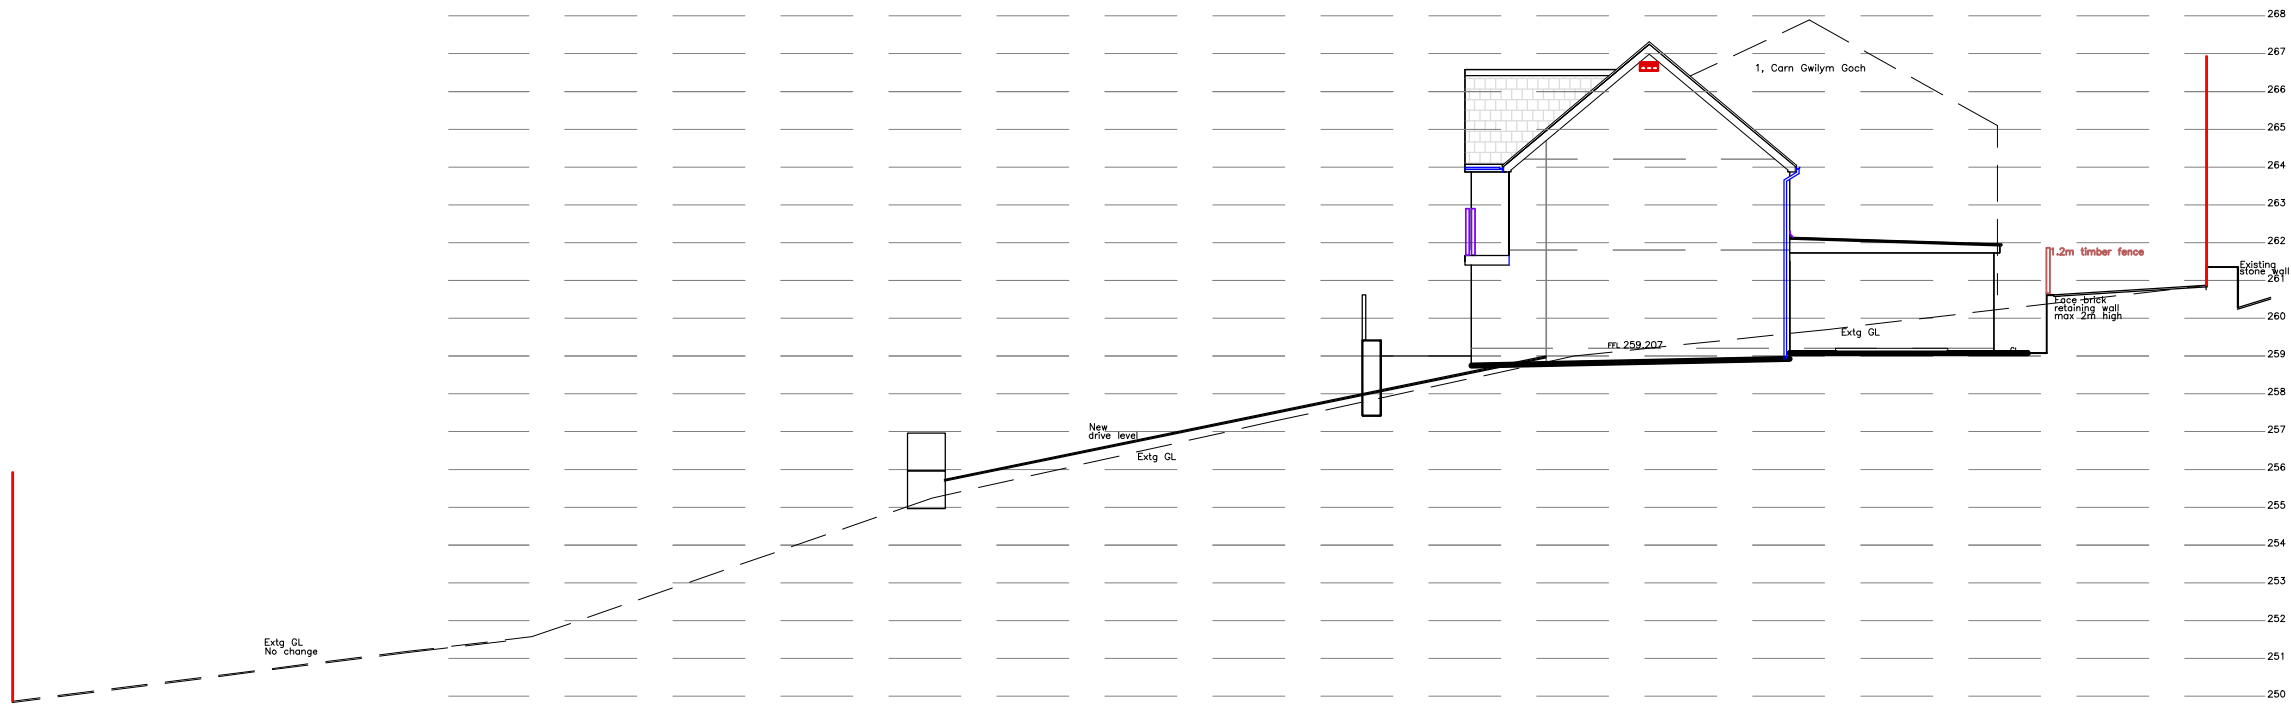
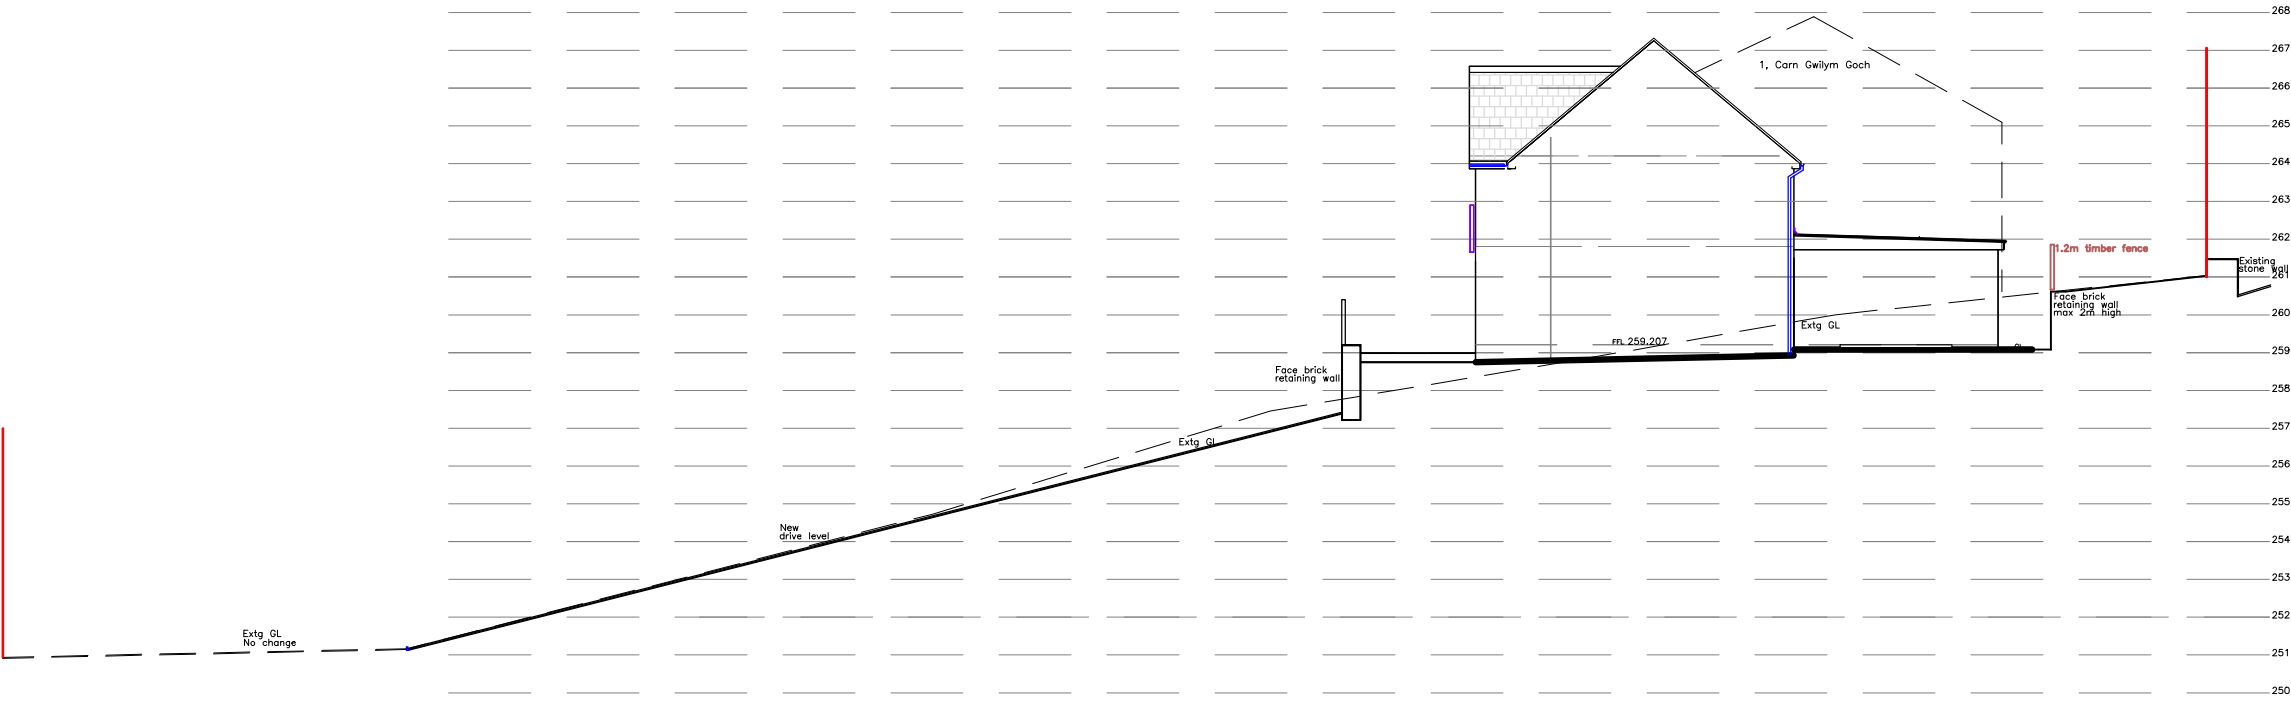
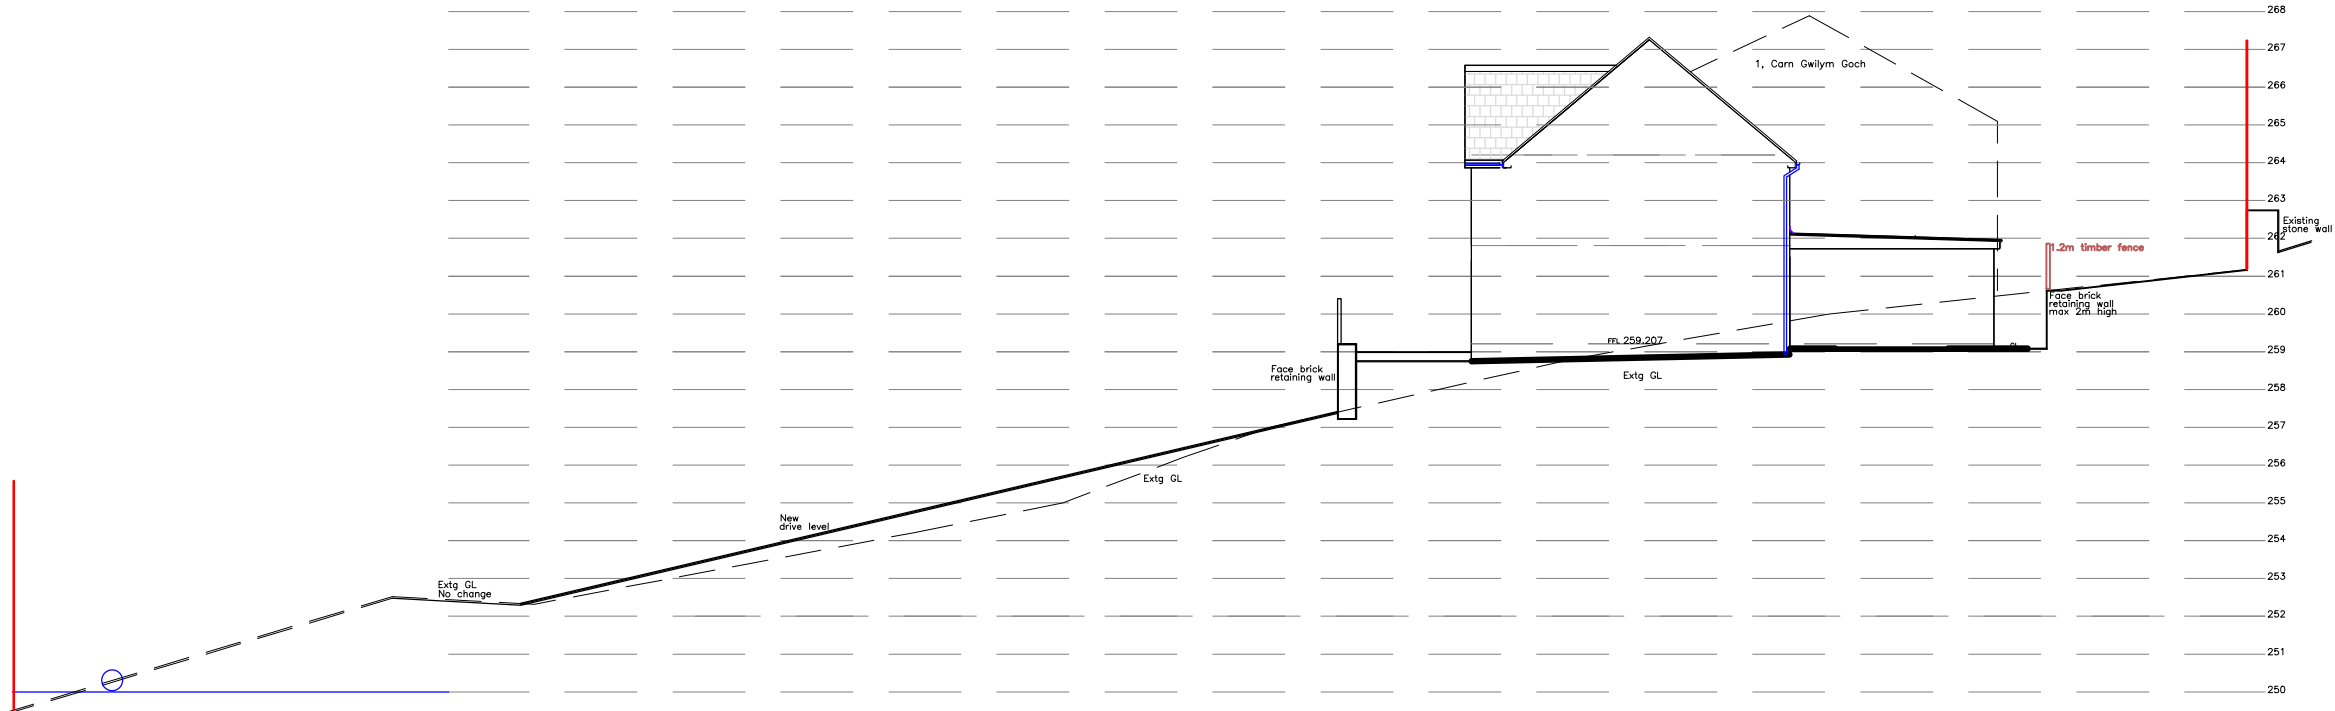


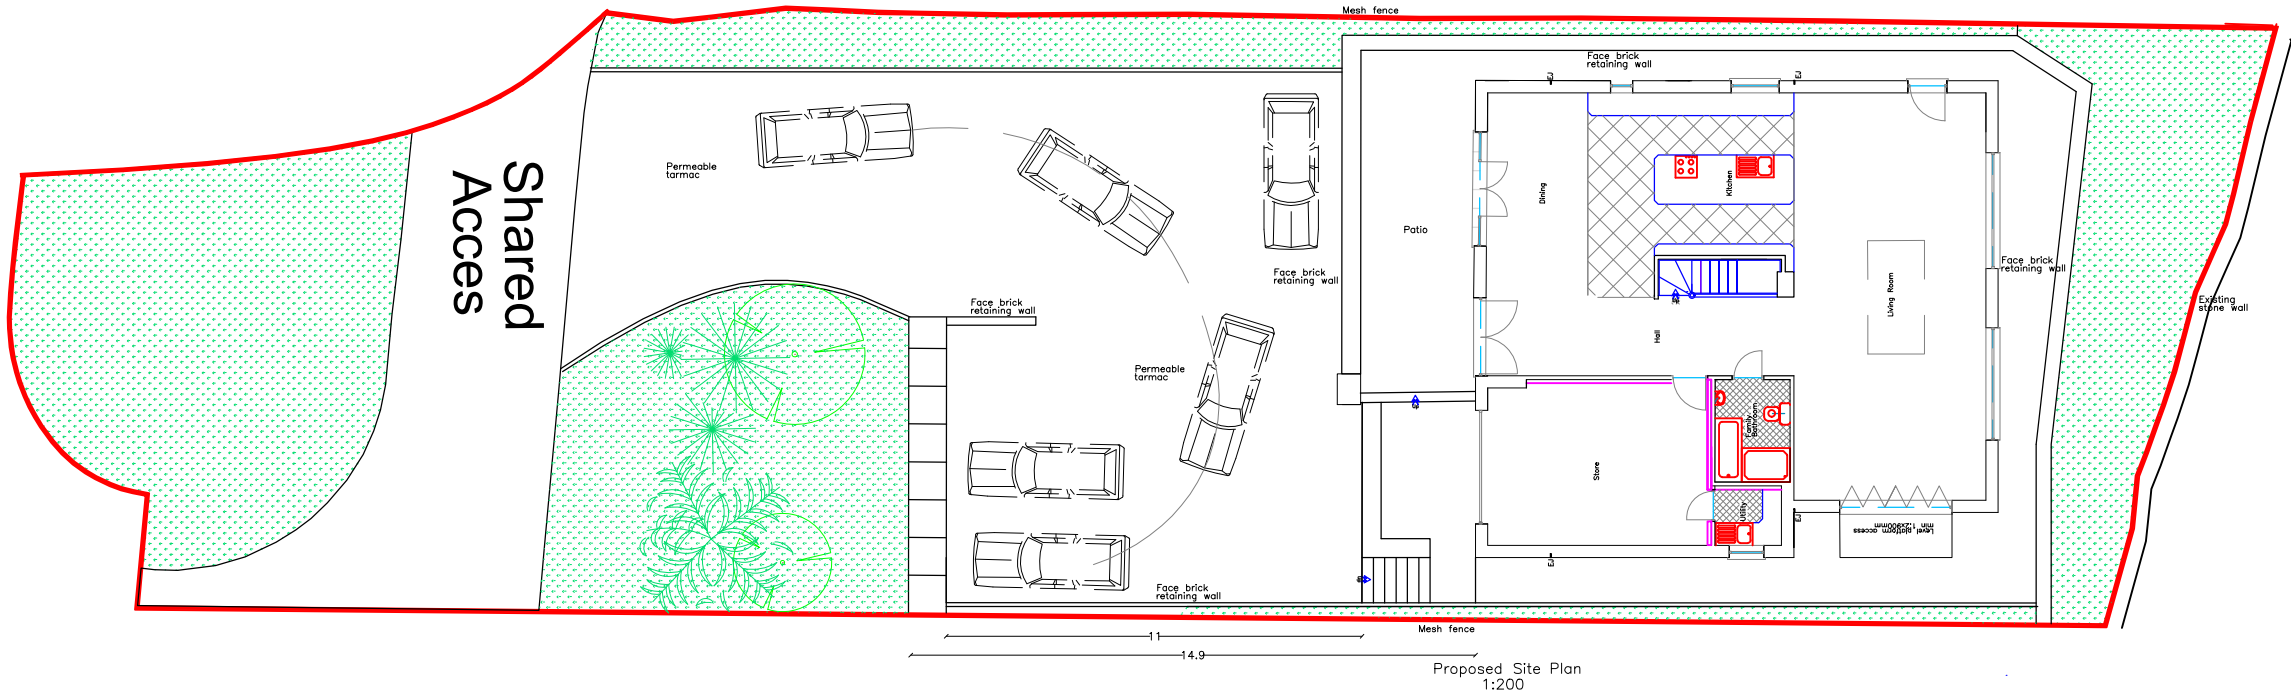

All dimensions, datums and sewer runs to be checked on site by contractor.

Roof:	Slate Substitute in Grey EPDM Rubber flat roof
Fascia/RWG's:	Grey uPVC
Windows/Doors:	Grey Alum/uPVC Natural Stone Sills
External walls:	Face Brick Grey Garrigue Z Clad in Grey
Hard Surfaces:	Tarmac

		Utopia Design <i>Architectural Services</i>			
<u>Utopia Design</u>					
<u>Architectural Services</u>					
Building Planning Application Support					
Paul Thomas: BSc (Hons)					
Tel: 01685 559230. Mob: 07908 725065					
Issued Only for Purpose Indicated					
Drawing Status: FOR PLANNING PURPOSES ONLY					
Address		2, Carn Gwilym Goch Cefn Coed Merthyr Tydfil CF48 2HG			
Project		Proposed New 4 Bedroom Dwelling			
Drawn by	Date	Paper			
PT	Nov 22			A2	
Title		Scale			
				1:200	
Proposed Sections		Drwg No		CARN 04D	